


EXISTING ELEVATION B

SCALE 1:50

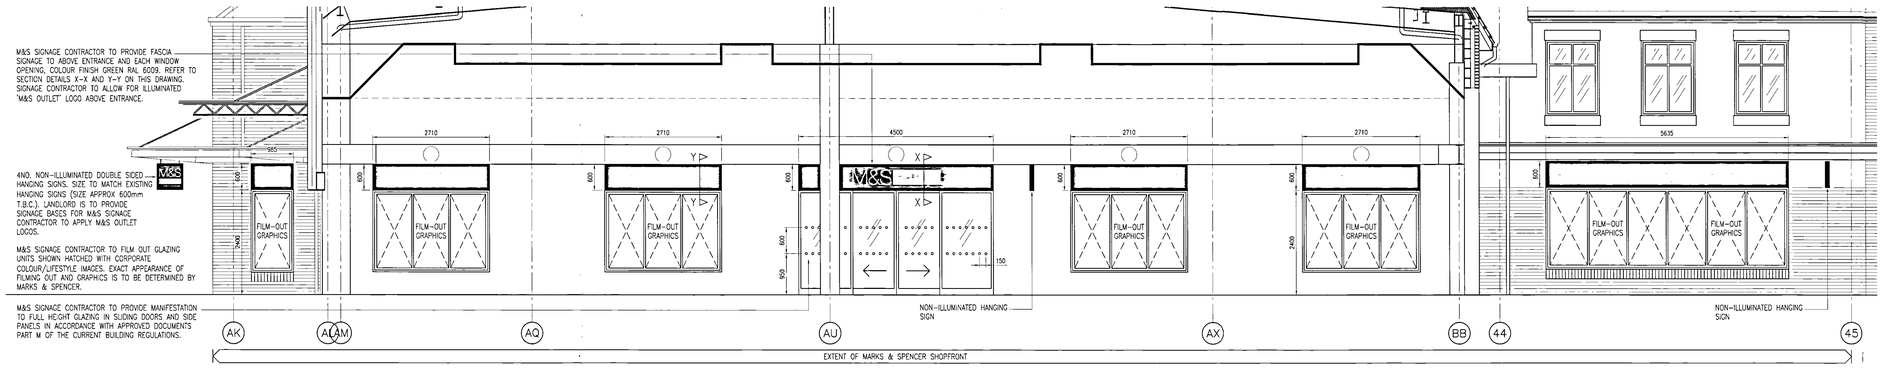

MARKS & SPENCER PROPOSED ELEVATION B

SCALE 1:50


EXISTING ELEVATION A

SCALE 1:50




MARKS & SPENCER PROPOSED ELEVATION A

SCALE 1:50

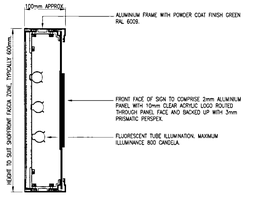

SECTION X-X THROUGH TYPICAL FASCIA SIGN WITH GRAPHICS.

SCALE 1:5

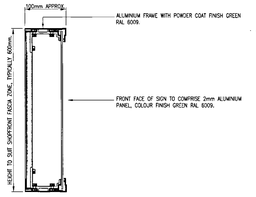

SECTION Y-Y THROUGH TYPICAL FASCIA SIGN (NO GRAPHICS).

SCALE 1:5

NOTES


ALL DIMENSIONS TO BE CHECKED ON SITE PRIOR TO FABRICATION OF SIGNAGE ELEMENTS.

MARKS & SPENCER ARE TO CONFIRM THE DESIGNS TO ALL PROPOSED AREAS OF FILMED OUT GLAZING.



TYPICAL HANGING SIGN ELEVATION

SCALE 1:10

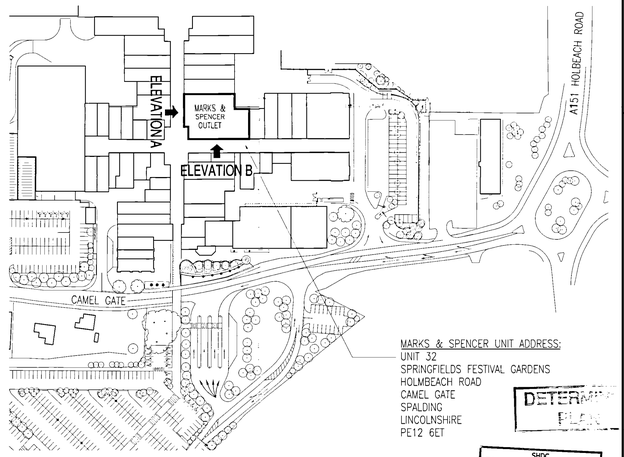

LOCATION PLAN

SCALE 1:1250 @ A0

N

Rev	Date	Amendments	By

Notes

1.) All dimensions to be checked on site.

brookerflynn
ARCHITECTS
THE MALTINGS
STATHERN
MELTON MOWBRAY
LEICESTERSHIRE
LE14 4HQ
T: 01949 860469
F: 01949 860163
E: bfa@brookerflynn.co.uk

M&S

Project
MARKS & SPENCER OUTLET
SPRINGFIELDS, SPALDING

Title
PROPOSED SIGNAGE TO FRONT & SIDE ELEVATIONS

Scale	1:50 @ A0 N.T.S. @ A3	
Drawn date	AUGUST 2007	
Drawn by	AW	
Drawing No.	M&S/SPA/GA8	Rev. / 17.09.07
Issue	PLANNING ISSUE	