


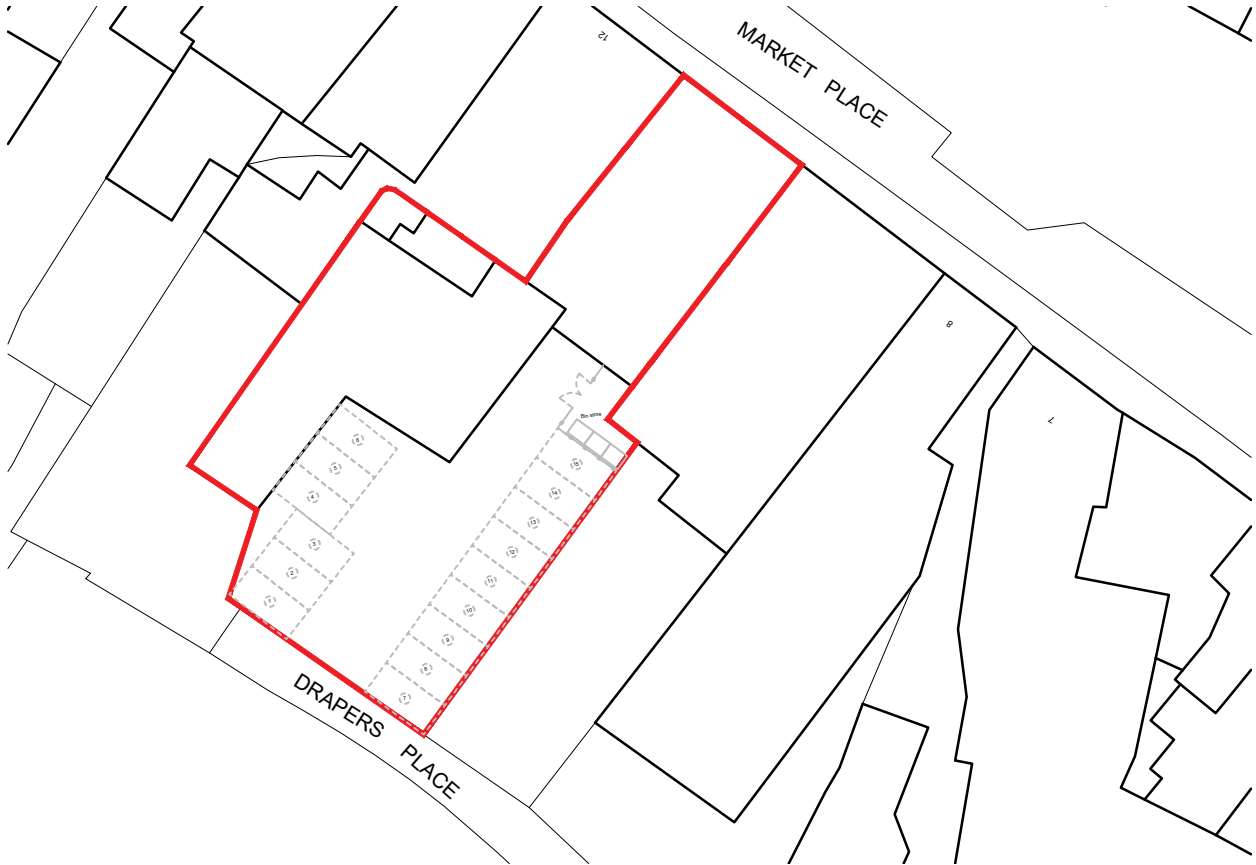

Existing Block Plan



Proposed Block Plan

TMV


TMV Architects
The Repeater Station
London Road
Norman Cross
Peterborough PE7 3TB

info@tmvarchitects.co.uk
01733 794 795
tmvarchitects.co.uk

Note
Contractors must work only to figured dimensions which are to be checked on site, any discrepancies are to be reported to the architect before proceeding.

All rights described in chapter IV of the copyright, designs and patents act 1988 have been generally asserted.

Information contained within this drawing is the sole copyright of TMV Architects and should not be reproduced or imparted to a third party without written permission.

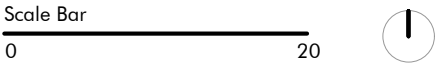

Rev.	Date	Details									
Planning											
Drawing Name Existing and Proposed Block Plan											
<table><tr><td>Project Name 11 Market Place, Spalding</td><td>Project No. 816</td><td>Dwg No. 002</td></tr><tr><td></td><td>Rev. -</td><td>Scale 1:500 @ A3</td></tr><tr><td></td><td>Drawn NA</td><td>Date 08.10.2021</td></tr></table>			Project Name 11 Market Place, Spalding	Project No. 816	Dwg No. 002		Rev. -	Scale 1:500 @ A3		Drawn NA	Date 08.10.2021
Project Name 11 Market Place, Spalding	Project No. 816	Dwg No. 002									
	Rev. -	Scale 1:500 @ A3									
	Drawn NA	Date 08.10.2021									