

**FLOOD RISK ASSESSMENT
FOR RESIDENTIAL DEVELOPMENT AT
11 MARKET PLACE, SPALDING**

FINAL REPORT

ECL0622/BARMACH LTD

DATE DECEMBER 2021

ELLINGHAM CONSULTING LTD

Email: tim@ellinghamconsulting.co.uk

CONTENTS

1.0 INTRODUCTION

2.0 SITE LOCATION AND DESCRIPTION

- 2.1 Site Location
- 2.2 Existing Site
- 2.3 Proposed Development
- 2.4 Local Development Documents
- 2.5 Available Flood Risk Information

3.0 FLOOD RISK VULNERABILITY

- 3.1 The Sequential and Exception Test
- 3.2 Vulnerability Classification
- 3.3 Application of the Sequential and Exception Test

4.0 SITE SPECIFIC FLOOD RISK

- 4.1 Local Flood Assets
- 4.2 Sources of Flooding
- 4.3 Probability of Flooding
- 4.4 Historic Flooding
- 4.5 Climate Change
- 4.6 Residual Risk

5.0 FLOOD RISK MITIGATION

- 5.1 Summary of Risks
- 5.2 Mitigation Measures

6.0 CONCLUSIONS

ATTACHMENT 1 – Proposed Floor Plans

DISCLAIMER

This document has been prepared solely as a Flood Risk Assessment in support of a planning application for proposed residential development at 11 Market Place, Spalding. "Ellingham Consulting Ltd" accepts no responsibility or liability whatsoever for any use made of this document other than by the client AS&S Property Investments Ltd for the purposes it was originally commissioned and prepared. All comments and opinions made are based upon information available to "Ellingham Consulting Ltd" during the necessary investigative process, and the conclusions and recommendations, could therefore, differ in the event of material subsequently being found erroneous, incomplete, or misleading. "Ellingham Consulting Ltd" therefore, accepts no liability should this prove to be the case.

1.0 INTRODUCTION

This Flood Risk Assessment has been prepared in accordance with National Planning Policy Framework (NPPF) and supporting planning practice guidance (PPG) on Flood Risk and Coastal Change.

In areas at risk of flooding or for sites of 1 hectare or more, developers are required to undertake a site-specific Flood Risk Assessment to accompany an application for planning permission. This Flood Risk Assessment has been produced on behalf of AS&S Property Investments Ltd in respect of a development that consists of a change of use to form 12 residential units at 11 Market Place, Spalding.

A planning application for the proposed development is to be submitted by Barmach.

2.0 SITE LOCATION AND DESCRIPTION

2.1 Site Location

The site is located at 11 Market Place, Spalding, Lincolnshire, PE11 1SP. The National Grid Reference of the site is 52474/32263.

The location of the site is shown in Figure 1.

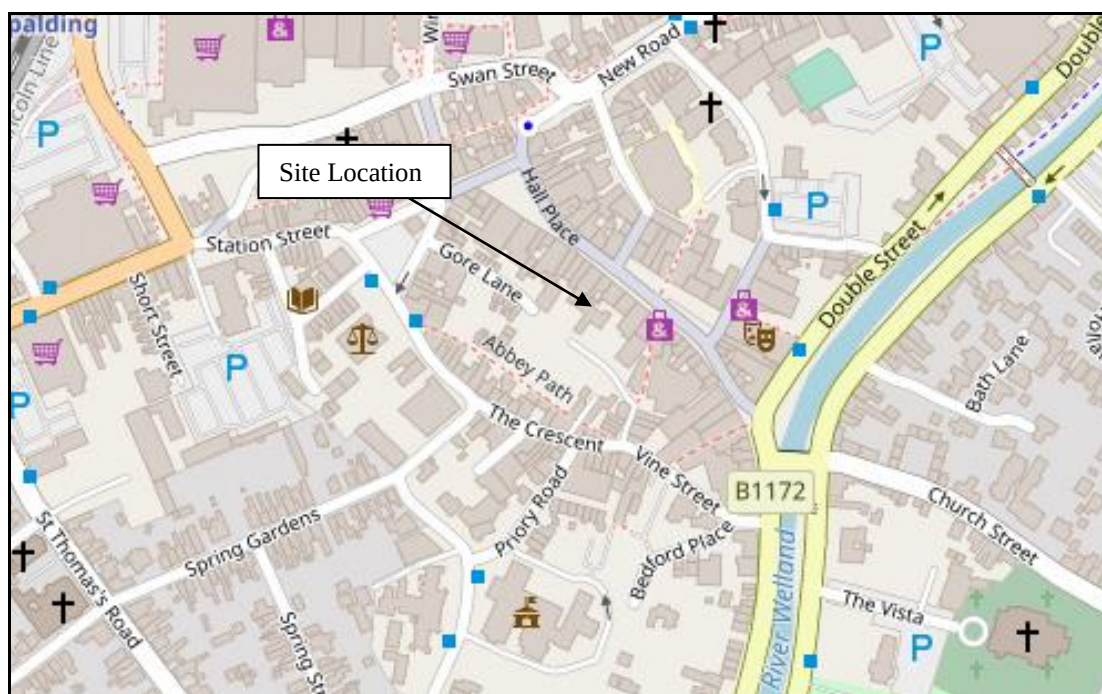


Figure 1 – Location Plan (© OpenStreetMap contributors)

2.2 Existing Site

The site is on the southern side of Market Place. The site consists of a vacant office that has five floors and the parking area to the rear of the office. The area of development is approximately 0.08 hectares.

Environment Agency LiDAR shows that ground levels within the Market Place adjacent to the site are approximately +6.9m OD. Ground levels in the parking area to the south of the building are between +5.3m OD and +5.8m OD.

The site is in the Welland and Deepings Internal Drainage Board (IDB) District. The site and the surrounding land are within the Urban Spalding catchment and the nearest IDB watercourse is 500m south west of the site.

The online British Geological Survey maps indicate that the site is likely to be underlain by Oxford Clay Formation mudstone. The bedrock is shown to be overlain with superficial deposits of clay and silt.

2.3 Proposed Development

The proposed development consists of a change of use of a commercial building to form 12 residential units. The ground floor of the development will be a combination of commercial and residential development. Details of the proposed development are provided in Attachment 1.

2.4 Local Development Documents

The South East Lincolnshire Local Plan 2011 – 2036, adopted in March 2019, is the Local Plan for the district. Policy 4: Approach to Flood Risk states the requirements for flood risk reduction.

The South East Lincolnshire Level 1 and Level 2 Strategic Flood Risk Assessment (SFRA) was prepared in June 2017.

The Joint Lincolnshire Flood Risk and Drainage Management Strategy has been prepared by Lincolnshire County Council as the Lead Local Flood Authority. The purpose of the Strategy is to increase the safety of people across Lincolnshire by reducing the number of people at risk of flooding, increasing the resilience of local communities, and reducing the impact of flooding

2.5 Available Flood Risk Information

The site is located within Flood Zone 3, an area with a high probability of flooding, of the Environment Agency Flood Maps for Planning as shown in Figure 2.

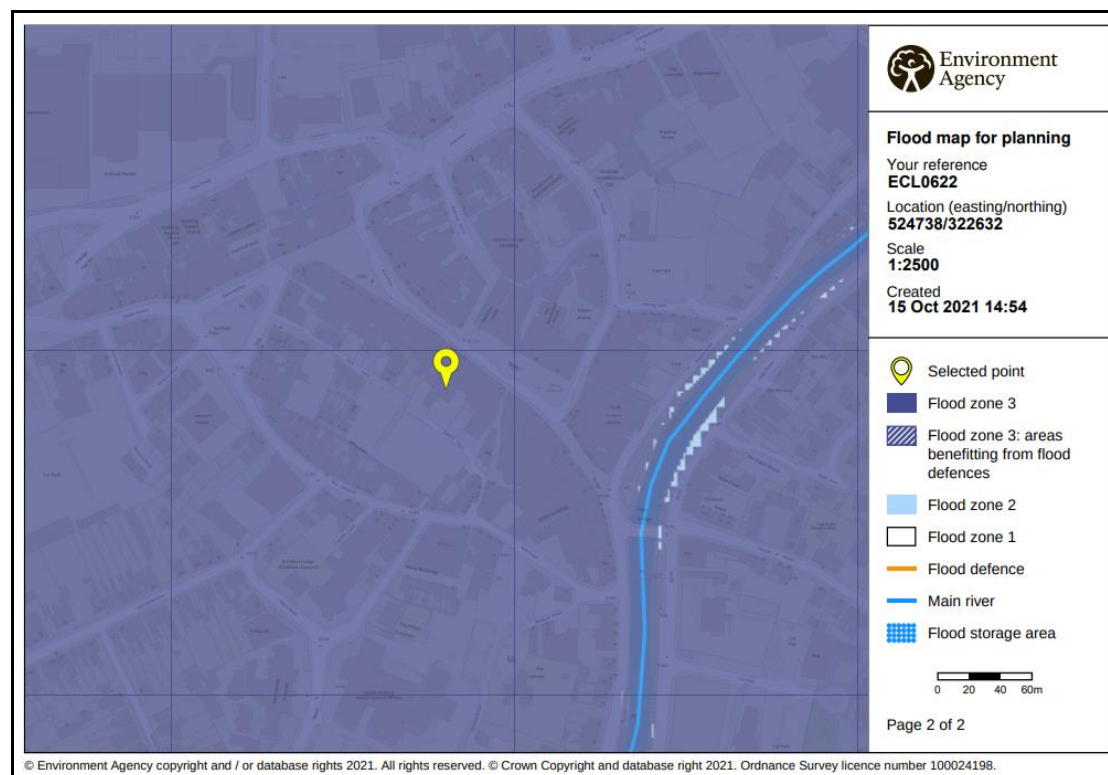


Figure 2 – Environment Agency Flood Map for Planning

The Environment Agency Long Term Flood Risk maps show that:

- the site has a medium risk of flooding (annual probability between 1% and 3.3%);
- the site has a very low risk of surface water flooding (annual probability less than 0.1%); and
- the site is within an area at risk of reservoir flooding.

Table 1 shows the level of risk at the site within the South East Lincolnshire SFRA.

SFRA Map	Present Day	2116
Residual Flood Hazard Map for the 1% fluvial and 0.5% tidal event	The site is outside of the 'Low Hazard' area	The site is outside of the 'Low Hazard' area
Residual Peak Depth Map for the 1% fluvial and 0.5% tidal event	The site is outside of the area at risk of flooding	The site is outside of the area at risk of flooding

Table 1 – Flood Risk within SFRA Maps

3.0 FLOOD RISK VULNERABILITY

3.1 The Sequential and Exception Test

The NPPF requires the application of a Sequential Test to ensure that new development is in areas with the lowest probability of flooding.

The Exception Test is a method to demonstrate and help ensure that flood risk to people and property will be managed, while allowing necessary development to go ahead in situations where suitable sites at lower risk of flooding are not available.

3.2 Vulnerability Classification

Table 2 of the PPG Flood Risk and Coastal Change categorises different types of uses and development according to their vulnerability to flood risk. The proposed development is covered by the description of residential care homes and is classified as 'More Vulnerable'.

Table 3 of the PPG Flood Risk and Coastal Change sets out Flood Risk Vulnerability and flood zone 'compatibility'. The site is in Flood Zone 3 and the development is 'More Vulnerable' therefore it is necessary to complete the Exception Test.

PPG Flood Risk and Coastal Change defines that the lifetime of the development in terms of flood risk and coastal change is 100 years.

3.3 Application of the Sequential and Exception Test

It is for the Local Planning Authority, using the evidence provided and taking advice from the Environment Agency as appropriate, to consider whether an application passes the Sequential Test.

Paragraph 033 of planning practice guidance (PPG) on Flood Risk and Coastal Change states that 'The Sequential Test does not need to be applied for applications for Change of Use (except for a change of use to a caravan, camping or chalet site, or to a mobile home or park home site)'.

Paragraph 048 of the PPG states that 'A Change of Use may involve an increase in flood risk if the vulnerability classification of the development is changed. In such cases, the applicant will need to show in their flood risk assessment that future users of the development will not be placed in danger from flood hazards throughout its lifetime.' The mitigation measures proposed in Section 5.2 of this flood risk assessment are such that risks to future users are mitigated.

The Exception Test requires consideration of the wider sustainability benefits of a development and that the development would be safe and residual risks managed.

The Local Plan has a target of a net increase of at least 11,681 dwellings in South Holland over the 25-year local plan period. The Plan considers this new housing is

required to ensure the sustainability of the Local Plan area. The proposed development will contribute to this target.

Section 5 of this Flood Risk Assessment describes the flood mitigation measures and the management of the residual risks, demonstrating that this development will be safe and not increase flood risk elsewhere. The development is considered to pass the Exception Test.

4.0 SITE SPECIFIC FLOOD RISK

4.1 Local Flood Assets

The site is 140m west of the River Welland as it flows through Spalding. The site is 900m north of the inlet to the Coronation Channel, a bypass channel of the River Welland. The embankments of the Coronation Channel were constructed in the 1950's to convey river flows around Spalding. The Coronation Channel together with the Crowland and Cowbit Washes offer flood reduction to Spalding and the surrounding district.

The River Welland tidal defences are downstream of the confluence of the Coronation Channel and River Welland, however, these defences provide benefit downstream of Spalding and not to the town. The Cowbit Washes, Coronation Channel and River Welland tidal defences are the responsibility of the Environment Agency.

There is a long-term strategy for the maintenance of the Environment Agency defences which is reviewed and updated periodically.

There is an extensive local drainage network managed by Welland and Deepings IDB. The site and the surrounding land are within the Urban Spalding catchment and drain in a westerly direction to Pode Hole Pumping Station. Pode Hole Pumping Station discharges to Vernatts Drain which flows into the River Welland at Surfleet.

During the operation and maintenance of its pumping stations, associated structures, and channel systems, the IDB seeks to maintain a general standard capable of providing flood protection to its district. A routine maintenance programme is in place to ensure that the Boards assets are commensurate with the standard of protection that is sought.

Current maintenance standards of the Welland and Deepings Internal Drainage Board and the Environment Agency are generally good.

4.2 Sources of Flooding

The potential sources of flooding that have been identified during this assessment are:

- local blockages to the Welland and Deepings IDB main drain system;
- an event in the local drainage network that exceeds the standard of protection;
- failure of Pode Hole Pumping Station; and
- overtopping and / or breaching of the River Welland defences.

4.3 Probability of Flooding

The probability of flooding associated with blockages in the Welland and Deepings IDB drainage system is low due to the maintenance standards achieved and managed by the IDB.

The standard of drainage provided by Welland and Deepings IDB is assessed at 2% annual probability (1 in 50 chance each year), compatible with the Department of the Environment, Food and Rural Affairs (DEFRA) target level of service for rural drainage and flood defence works. The risk associated with flooding due to events greater than 2% annual probability (1 in 50 chance each year) is lowered due to the Welland and Deepings IDB high priority watercourses incorporating a freeboard. This provides storage during events greater than 2% annual probability (1 in 50 chance each year).

The Coronation Channel and the Cowbit Washes protect the site from the River Welland. These flood relief measures provide protection during the 1% annual probability (1 in 100 chance each year) fluvial event.

4.4 Historic Flooding

During the preparation of this assessment, no evidence was discovered of the site being flooded. Previous historic rainfall events of 1968 and 1978, estimated to be greater than 1% annual probability (1 in 100 chance each year), caused no flooding to any residential properties.

4.5 Climate Change

Climate change is likely to impact the site through increased rainfall intensity and duration affecting the local drainage network and increased flood levels.

The River Welland defences have been designed to include an allowance for climate change.

In summary the existing systems and defences are appropriate for the design life of the development (i.e., 100 years).

4.6 Residual Risk

There is a residual risk of flooding in and around Spalding site should a breach occur in the defences. The South East Lincolnshire SFRA includes maps demonstrating the impact of a breach in 2116. The Residual Peak Depth maps within the SFRA indicate the maximum flood depths associated with a breach and overtopping of defences during a 0.1% event. These show that the site is not at risk.

5.0 FLOOD RISK MITIGATION

5.1 Summary of Risks

The probability of this development flooding from localised drainage systems is low. Failure of Pode Hole Pumping Station could lead to an increased level of risk at the site.

The site benefits from any Environment Agency defences that provide protection during the 1% annual probability (1 in 100 chance each year) fluvial event and 0.5% annual probability (1 in 200 chance each year) tidal event. Over time there will be a gradual increase in risk to the site due to climate change. During the design life of the development, it is not anticipated that the site would flood.

The SFRA considers the residual risk associated with a breach in the defences. The maps show that the site is not at risk.

Any increase in impermeable area associated with the change of use will be minimal so there is no potential that flood risk will be increased elsewhere due to surface water.

5.2 Mitigation Measures

The site has a low 'actual risk' of flooding. The proposed mitigation measures have considered the existing structure and how this constrains the maximum height floor levels can be raised. The ground floor levels should be 0.3m above surrounding ground level however where this is not feasible the ground floor level should be a minimum of 0.15m above surrounding ground level.

The developer should ensure that the occupants of the units are sufficiently aware of the risk of flooding, and the standard of the existing defences. The Environment Agency provides a Flood Warning Service which includes Flood Warning Codes and uses direct warning methods where the risks and impacts of flooding are high.

In addition to direct and indirect flood warnings, the Environment Agency operates a 24 hour a day Floodline Service providing advice and information on flooding. The occupants should register with the Floodline Direct Warnings Service to receive any future flood warnings.

Should there be a failure of Pode Hole Pumping Station and conditions were such to put properties and land at risk of flooding, the Internal Drainage Board would take emergency action to maintain the drainage level of service by utilising temporary pumping equipment.

6.0 CONCLUSIONS

As a result of the assessment, the following conclusions have been reached.


- The proposed development consists of a change of use of a commercial building to form 12 residential units at 11 Market Place, Spalding.
- The proposed development is in Flood Zone 3. The site benefits from defences on the River Welland that provide protection during the 1% annual probability (1 in 100 chance each year) fluvial event and 0.5% annual probability (1 in 200 chance each year) tidal event including climate change. The site is not at risk during a breach of the defences.
- The site is located within an Internal Drainage Board catchment with a minimum standard of drainage of 2% annual probability (1 in 50 chance each year) which accords with DEFRA guidelines for rural development. The risk of flooding is lowered further due to the Welland and Deepings IDB high priority watercourses incorporating a significant freeboard. This provides storage during events greater than 2% annual probability (1 in 50 chance each year).
- Ground floor levels should be 0.3m above surrounding ground level however where this is not feasible the ground floor level should be a minimum of 0.15m above surrounding ground level. The occupants should sign up to received Flood Warnings.
- The development passes the Sequential Test and Exception Test and is therefore suitable for the proposed location.

ATTACHMENT 1

PROPOSED FLOOR PLANS



Level 00 - Ground Floor - Proposed

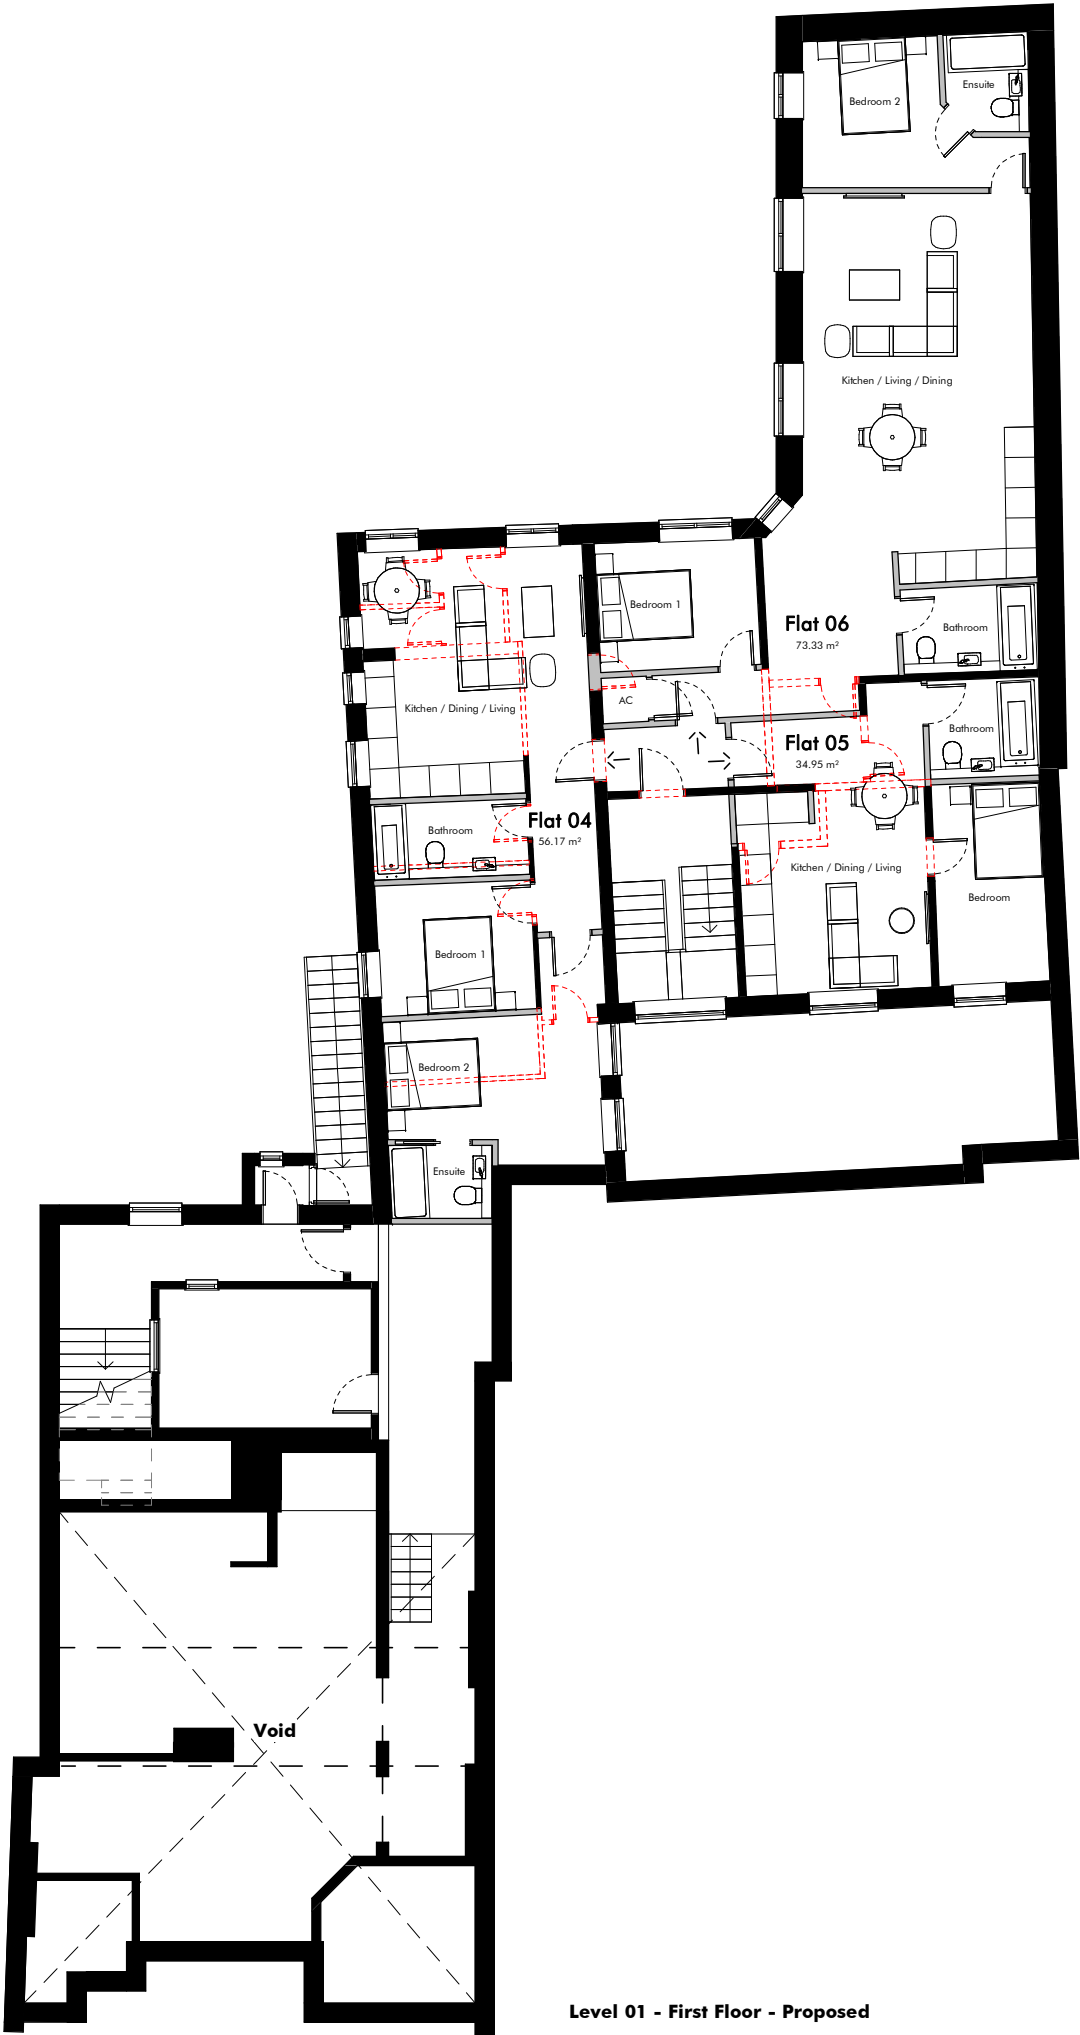

Level 01 - First Floor - Proposed

Area Schedule			
Floor Level	Area (m2)	Area (sq ft)	Comments
Flat 01	62.7 m²	674.90 ft²	2 Bed
Flat 02	43.6 m²	469.54 ft²	1 Bed
Flat 03	41.4 m²	445.10 ft²	1 Bed
Flat 04	56.2 m²	604.63 ft²	2 Bed
Flat 05	34.9 m²	376.15 ft²	1 Bed
Flat 06	73.3 m²	789.28 ft²	2 Bed
Flat 07	33.7 m²	362.23 ft²	1 Bed
Flat 08	44.6 m²	479.74 ft²	1 Bed
Flat 09	39.5 m²	425.67 ft²	1 Bed
Flat 10	42.3 m²	454.88 ft²	1 Bed
Flat 11	39.5 m²	425.67 ft²	1 Bed
Flat 12	42.3 m²	454.88 ft²	1 Bed
	553.9 m²	5962.66 ft²	

TMV


TMV Architects
The Repeater Station
London Road
Norman Cross
Peterborough PE7 3TB

info@tmvarchitects.co.uk
01733 794 795
tmvarchitects.co.uk

Note
Contractors must work only to figured dimensions which are to be checked on site, any discrepancies are to be reported to the architect before proceeding.

All rights described in chapter IV of the copyright, designs and patents act 1988 have been generally asserted.

Information contained within this drawing is the sole copyright of TMV Architects and should not be reproduced or imparted to a third party without written permission.

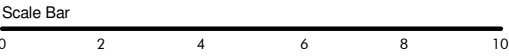


Rev.	Date	Details
A	17.06.21	Amended as per SM comments


Planning

Drawing Name
Proposed Floor Plans


Project Name 11 Market Place, Spalding	Project No. 816	Dwg No. 006
Rev. A	Scale 1 : 150 @ A3	Date 27.06.2021
Drawn NA		

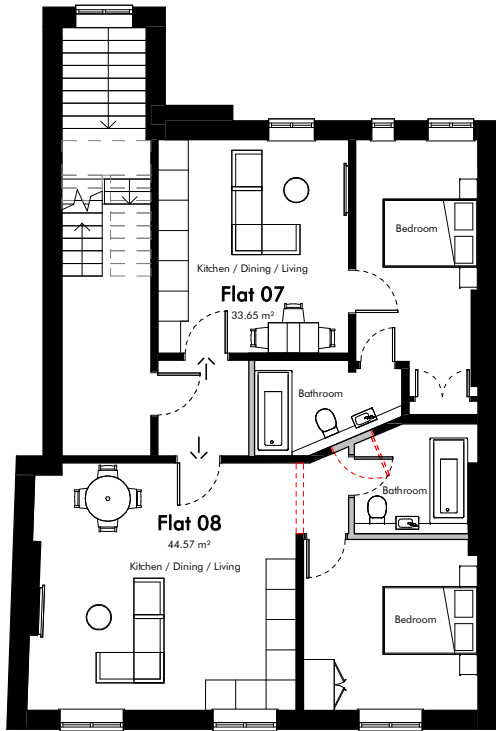

Level 02 - Second Floor- Proposed

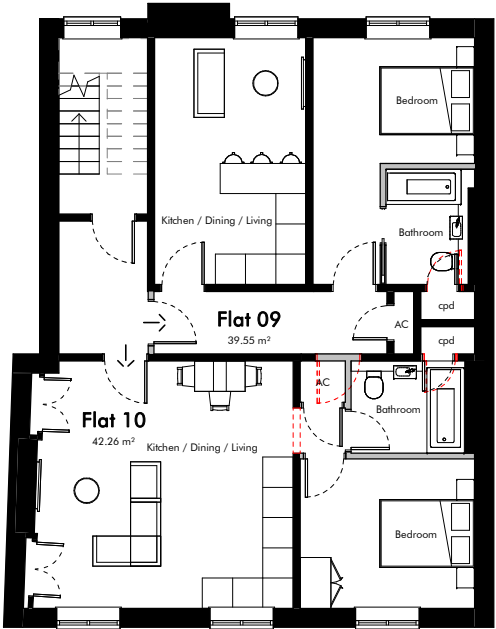

Level 03 - Third Floor - Proposed

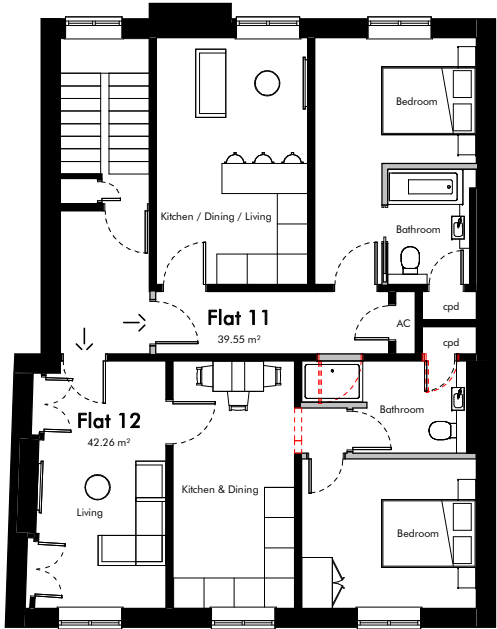

Level 04 - Fourth Floor - Proposed

Area Schedule

Floor Level	Area (m2)	Area (sq ft)	Comments
Flat 01	62.7 m²	674.90 ft²	2 Bed
Flat 02	43.6 m²	469.54 ft²	1 Bed
Flat 03	41.4 m²	445.10 ft²	1 Bed
Flat 04	56.2 m²	604.63 ft²	2 Bed
Flat 05	34.9 m²	376.15 ft²	1 Bed
Flat 06	73.3 m²	789.28 ft²	2 Bed
Flat 07	33.7 m²	362.23 ft²	1 Bed
Flat 08	44.6 m²	479.74 ft²	1 Bed
Flat 09	39.5 m²	425.67 ft²	1 Bed
Flat 10	42.3 m²	454.88 ft²	1 Bed
Flat 11	39.5 m²	425.67 ft²	1 Bed
Flat 12	42.3 m²	454.88 ft²	1 Bed
	553.9 m²	5962.66 ft²	




TMV Architects
The Repeater Station
London Road
Norman Cross
Peterborough PE7 3TB

info@tmvarchitects.co.uk
01733 794 795
tmvarchitects.co.uk

Note
Contractors must work only to figured dimensions which are to be checked on site, any discrepancies are to be reported to the architect before proceeding.

All rights described in chapter IV of the copyright, designs and patents act 1988 have been generally asserted.

Information contained within this drawing is the sole copyright of TMV Architects and should not be reproduced or imparted to a third party without written permission.

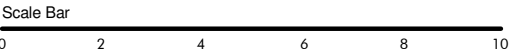

Rev.	Date	Details
B	17.08.21	Amended as per SM comments

Planning

Drawing Name
Proposed Floor Plans

Project Name 11 Market Place, Spalding	Project No. 816	Dwg No. 007
Rev. B	Scale 1 : 150 @ A3	
Drawn NA	Date 27.06.2021	