


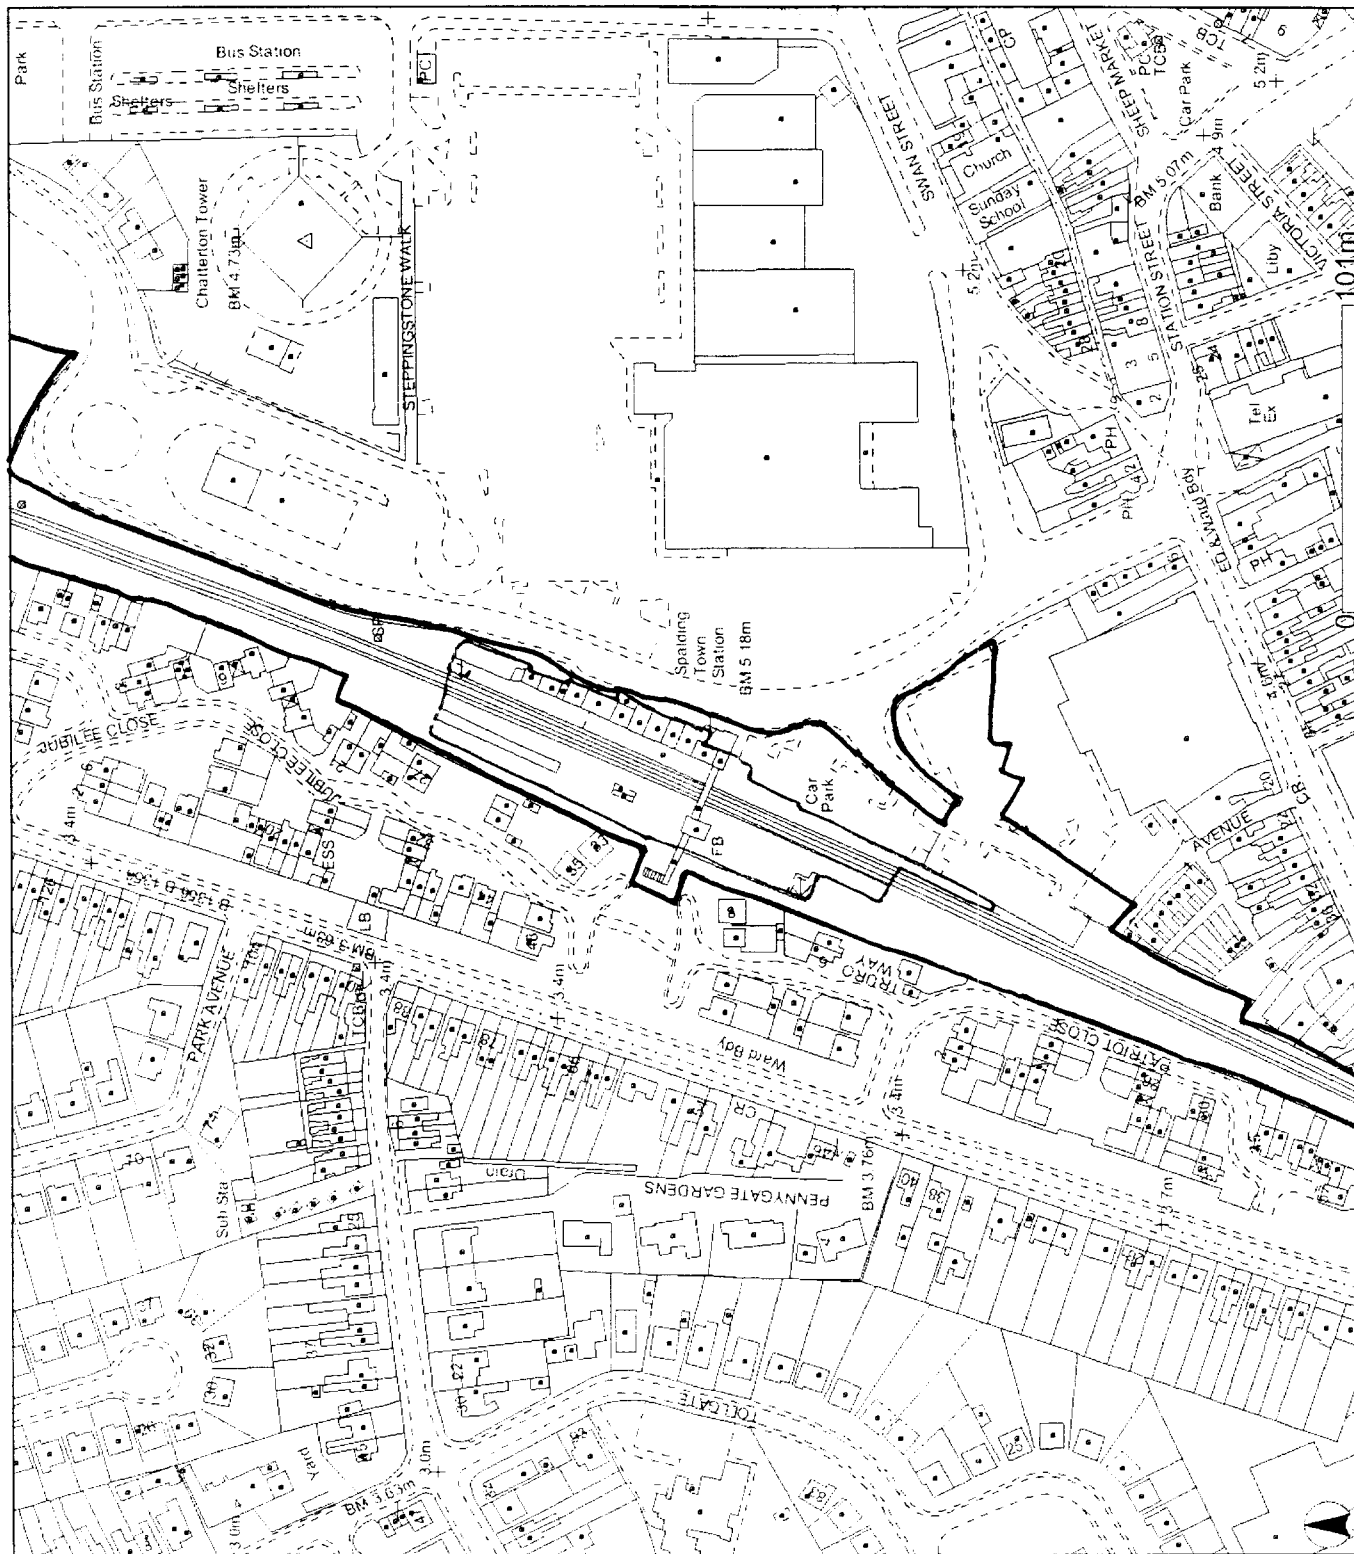

1320/02

SPALDING STATION


Location Map

Plot Scale 1:2500


Plot Date 3/12/2002

RAILTRACK

Railtrack PLC is part of the
 Network Rail group of companies

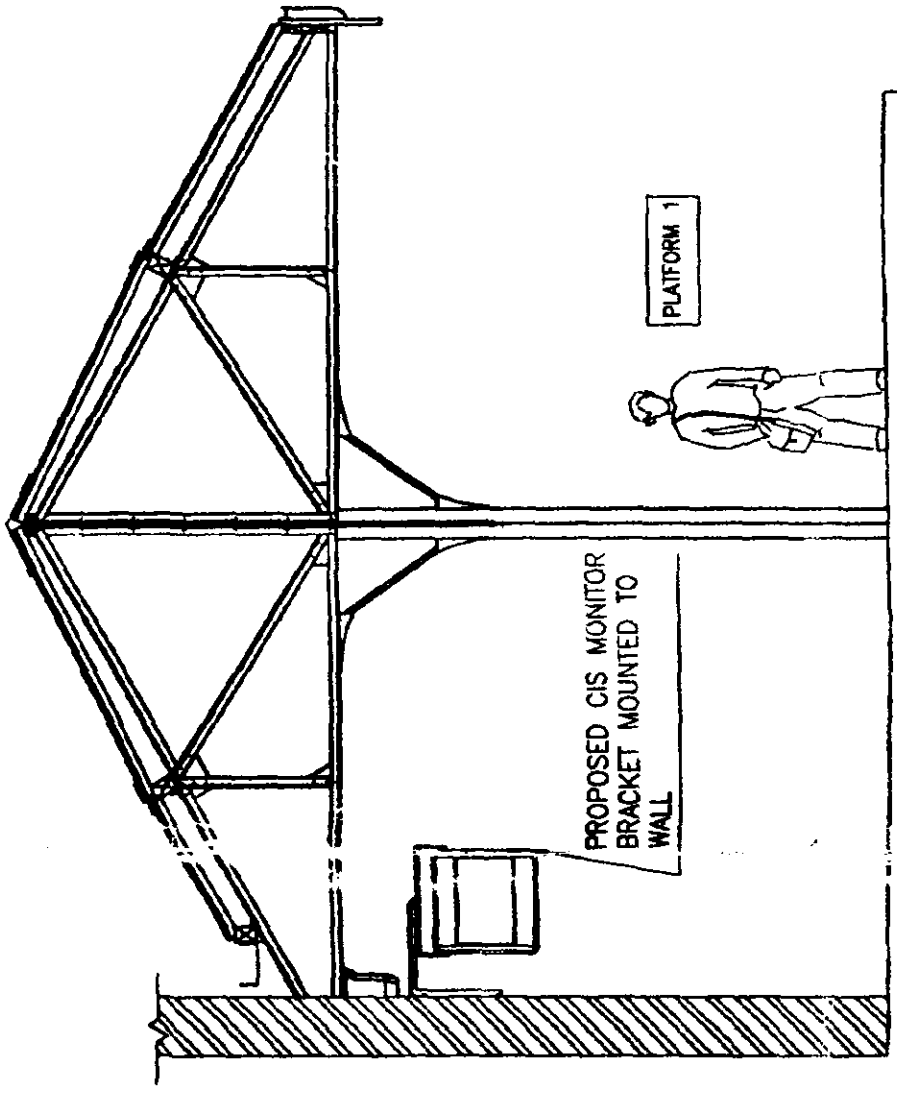

SCALE 1:50

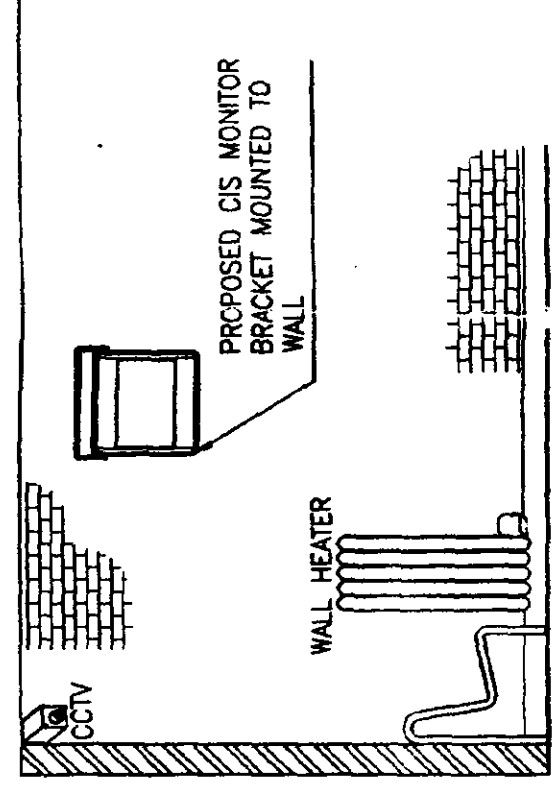

ILING R

GAS	
B1	
ELE.	
ELECTRICAL	
PUMP	
CUSTOMER INFORMATION SERVICE	
PUBLIC ADDRESS	
CITY	
COMBINED SINK	
SURFACE WATER SEWER	
FULL SINK	
ABANDONED	
WATER MAINS UP TO 4" DIA	
WATER MAINS OVER 4" DIA	
COLD WATER SUPPLY	
HOT WATER SUPPLY	
SIGNAL & TRACTION	
CABLE DUCTING EXISTING	
CABLE DUCTING PROPOSED	

T.O.R	TOP OF RAMP
B.O.R	BOTTOM OF RAMP
	DOUBLE HEADED LIGHTING COLUMN (L/C)
	SINGLE HEAD LIGHTING COLUMN (L/C)
PA 	PA SPEAKER

	CITY		PASSENGER WARNING SIGN
	CIS MONITOR		OVERHEAD LINE ELECTRIFICATION
	MANHOLE		INSPECTION CHAMBER
	DOWN PIPE		TURNING CHAMBER

LEGEND: (PROPOSED)

 WALL MOUNTED CCTV

 CCTV MOUNTED ON RAISING AND LOWERING COLUMN (MULTI-ADAPTER UTILISED WHERE MORE THAN ONE CAMERA)

 CEILING MOUNTED PA SPEAKER

 PA SPEAKER MOUNTED ON RAISING AND LOWERING COLUMN

CIS MONITOR (POST MOUNTED)

CIS - PLATFORM DEPARTURE

[illegible]

המחברת מודה לפרופ' ד"ר יעקב גורן, מנהל המרכז למחקר ופיתוח, על סיועו במימון מחקר זה.

0 1 2 

A BILL ISH ISSUED FOR APPROVAL			
Law	Date	By	Description
		CC	APR
		Clid	Apr0

SPENCER

White
 Young
 Green
 &
 Partners

Tel 0113 278 1111
 Fax 0113 278 3487
 e-mail: enquiries@wyg.co.uk

Middle Court
 Readingley
 Leeds
 LS8 2UJ

Consulting Engineers

For Structural, Mechanical, Electrical, Process, Rail, Traffic, Environmental, Project Management

RAILTRACK

© Copyright 2001, Railtrack.
Railtrack PLC provides the information in this document in good faith but does not guarantee that the information is complete or accurate and accepts no responsibility for any loss caused through reliance on it.
This document is the property of Railtrack PLC. It shall not be reproduced in whole or in part, nor disclosed to a third party, without the written permission of the IOS Programme Manager.

Incremental Output Statement Program
Modern Facilities At Stations


Directing The
SPALDING STATION
PROJECT CODE MLNSPA
PLANNING DRAWINGS PROPOSE
ELEVATIONS AND PLANS

Drawn By	Date	Checked By	Date
JGH	07.11.02	RC	07.11.02

07.11.02


Sheet No
1 OF 1

Revision A Sheet Size A0

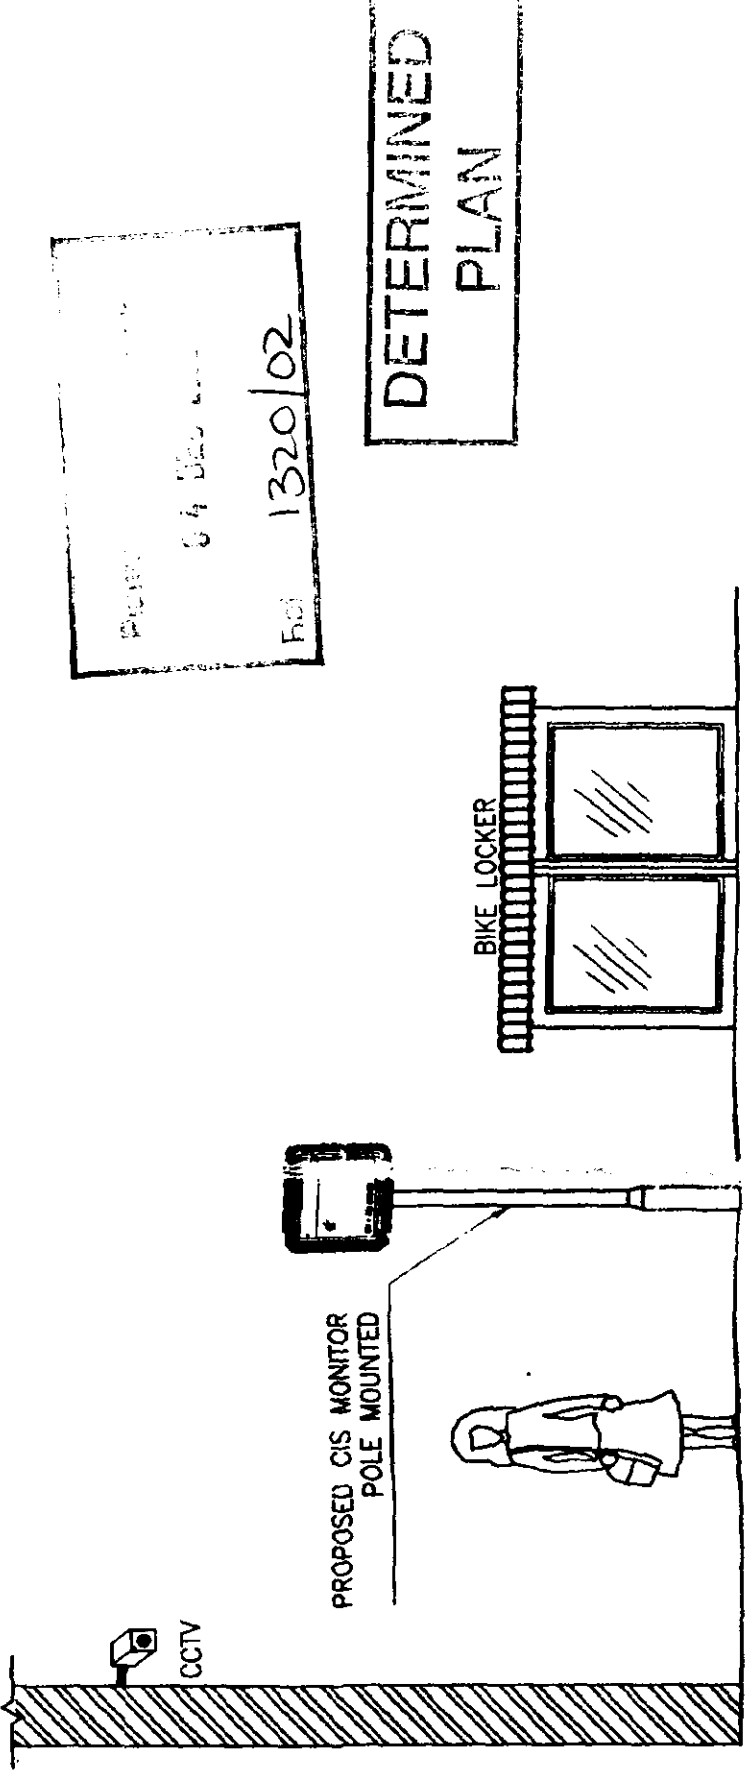


ELEVATION SHOWING NEW CIS MONITOR COLUMN MOUNTED

SCALE: 1500

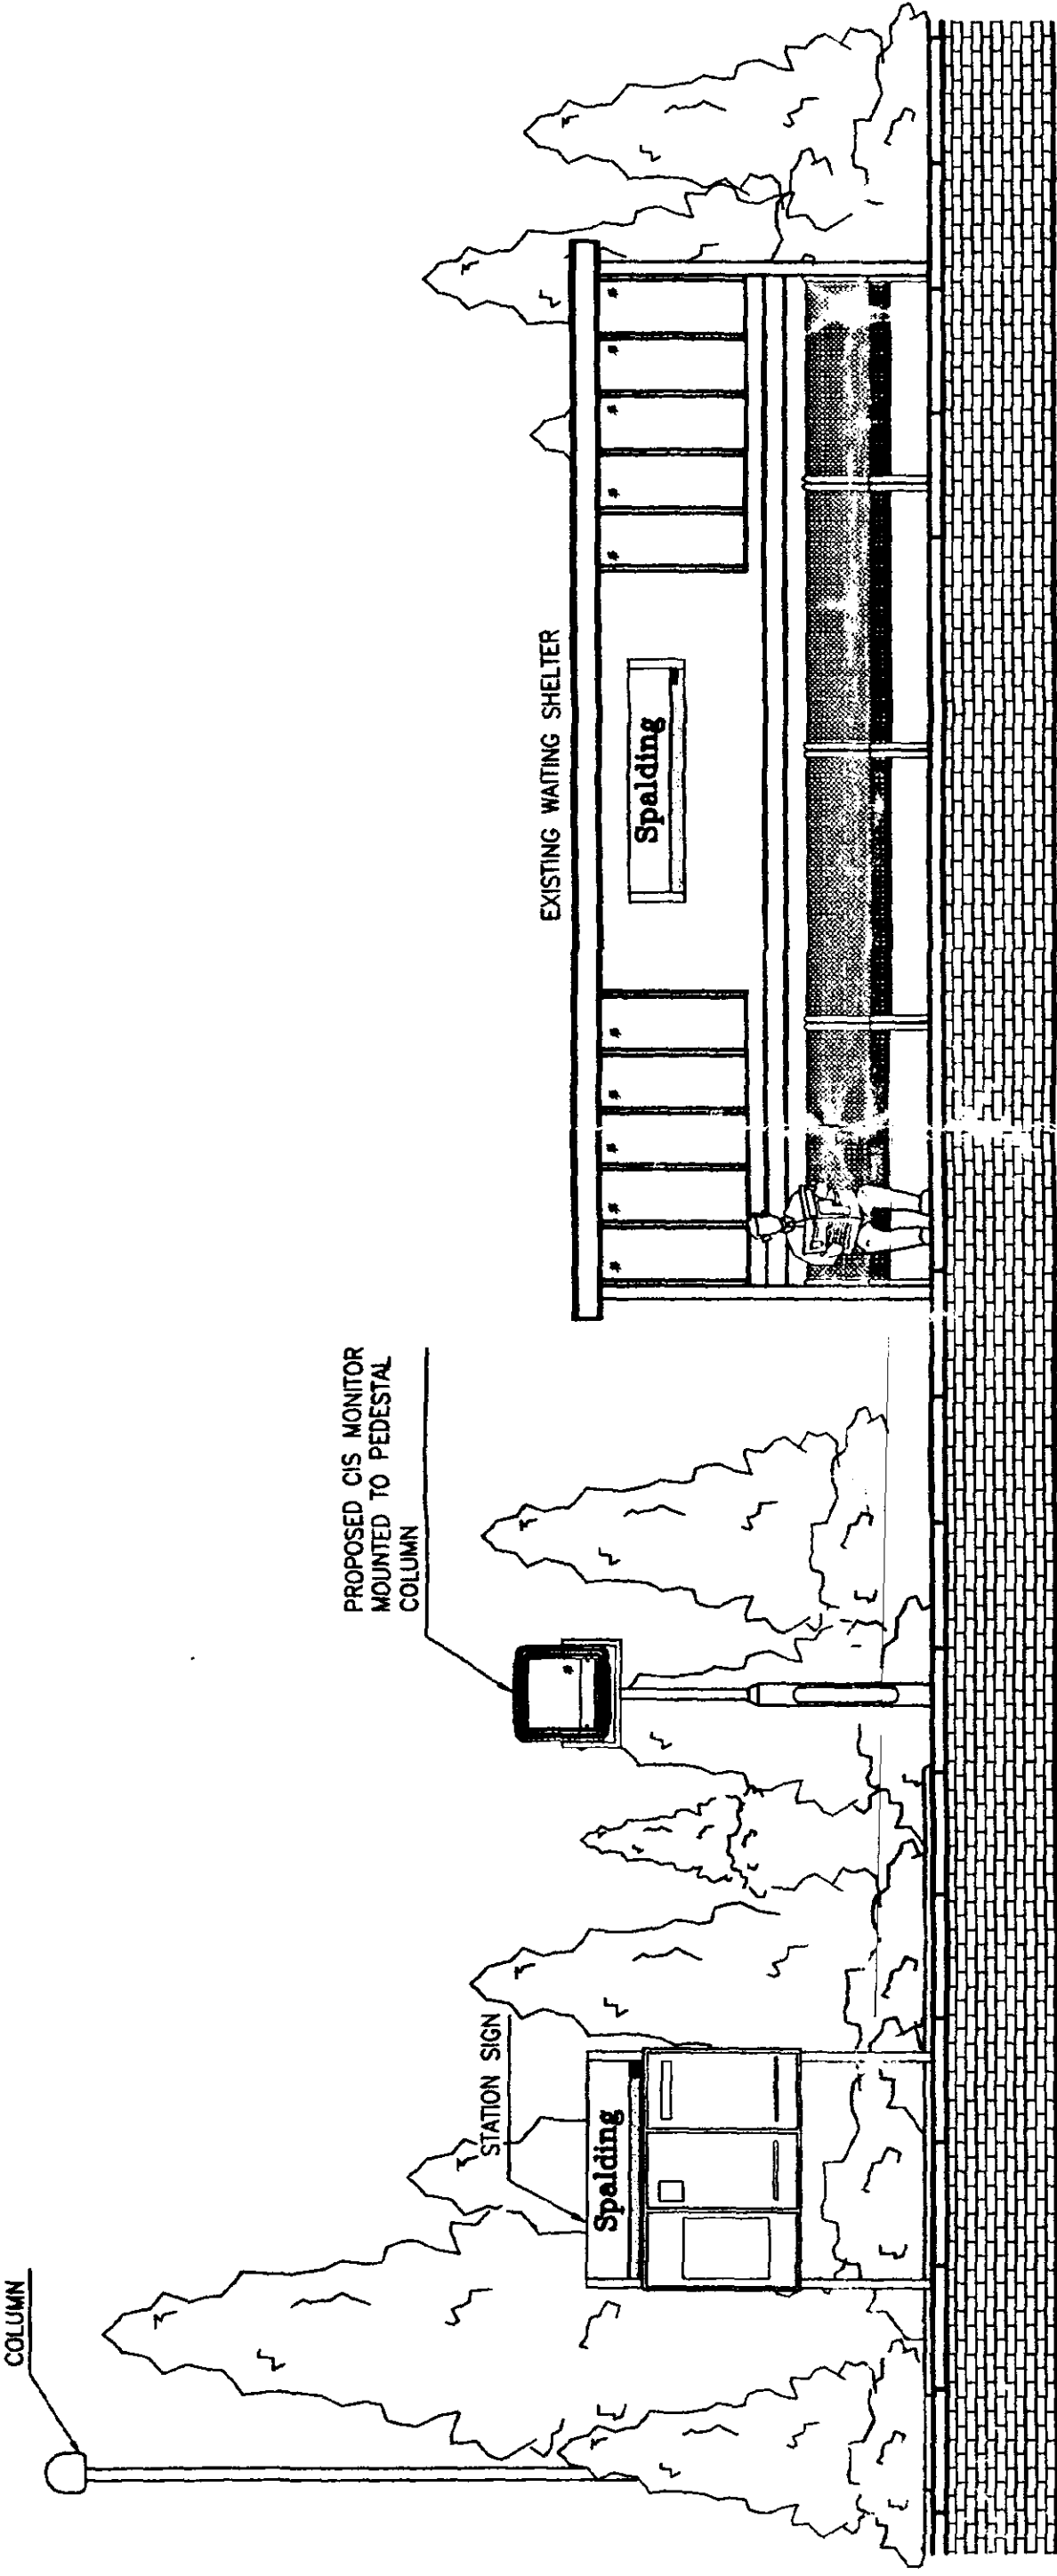

SCALE 1:50

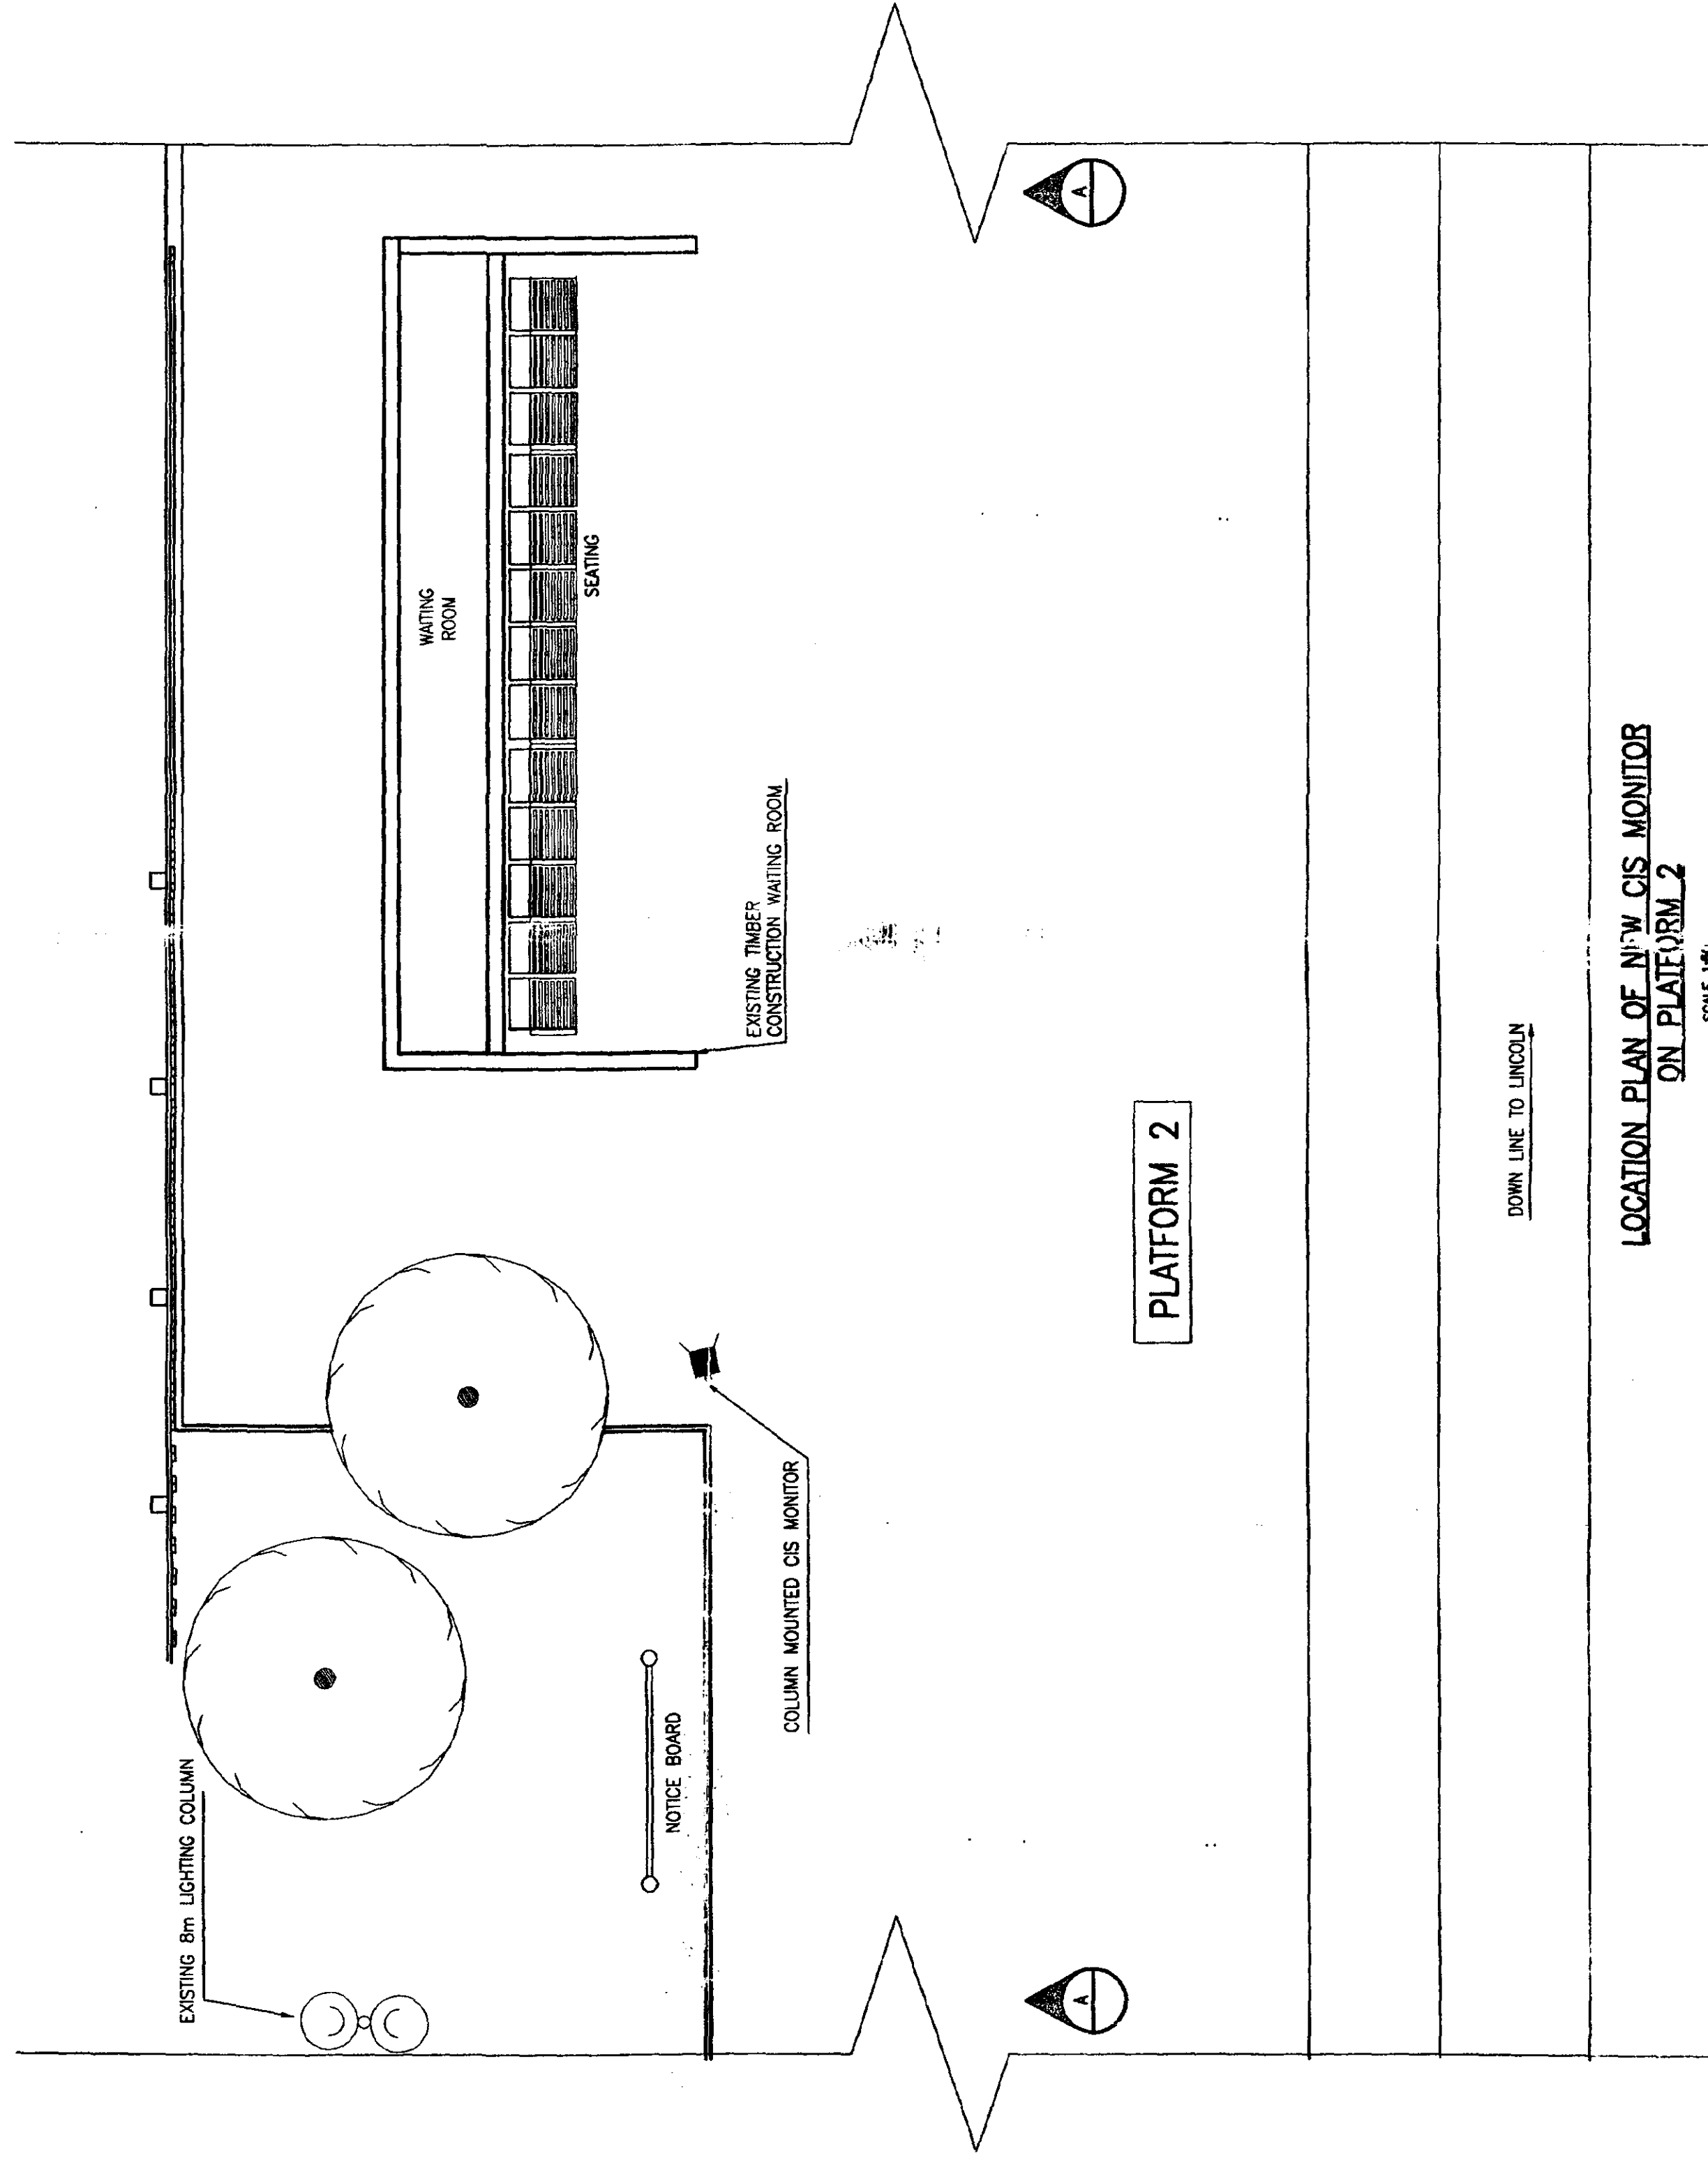

LOCATION PLAN OF NEW CIS MONITOR
ON PLATFORM 2

SCALE 1-5: