
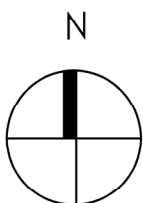
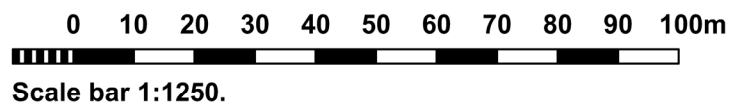


Do not scale off this drawing – All dimensions and setting out to be verified on site. If in doubt contact the originator for clarification.

This drawing is the property of FRAMEWORK. Copyright is reserved by them and the drawing is issued on the condition that it is not copied, reproduced, retained or disclosed to any unauthorised person, either wholly or in part without the consent in writing of FRAMEWORK

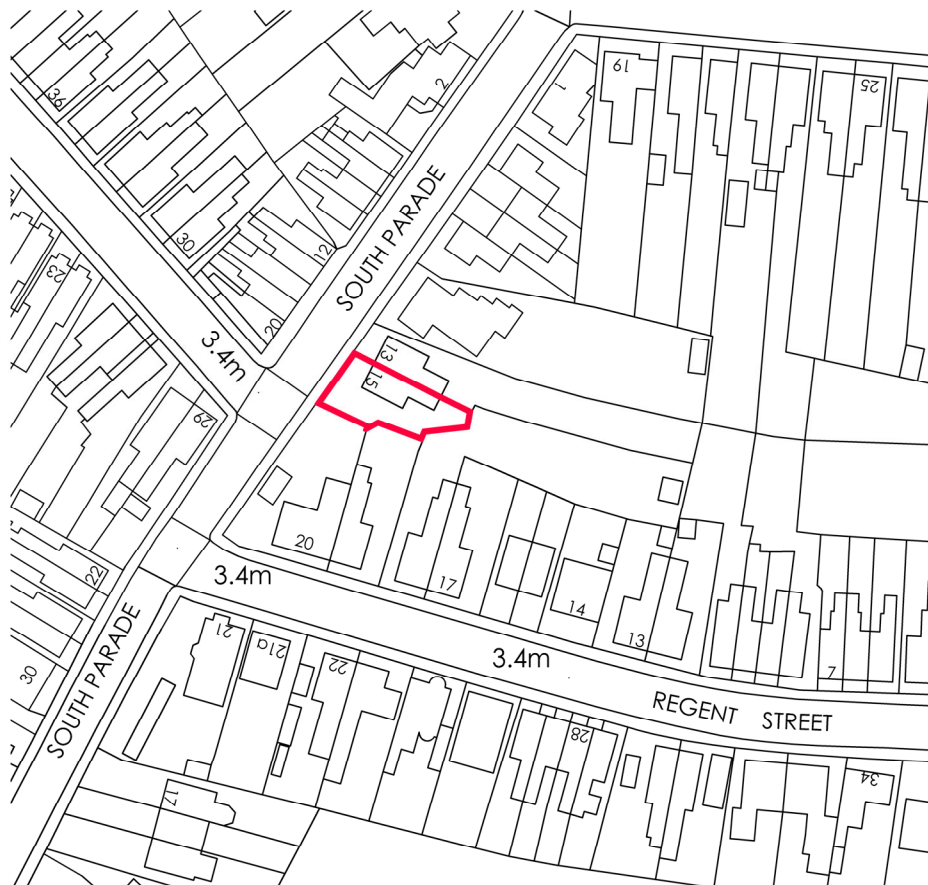

Rev	Revision note		Date	Drawn by
	PROPOSED COVERION AT 15 SOUTH PARADE SPALDING			
	Drawn by HU	Checked	Date NOV 2021	Scale 1:1250 at A4
	SITE LOCATION PLAN		Dwg No J2142 00104	Rev