


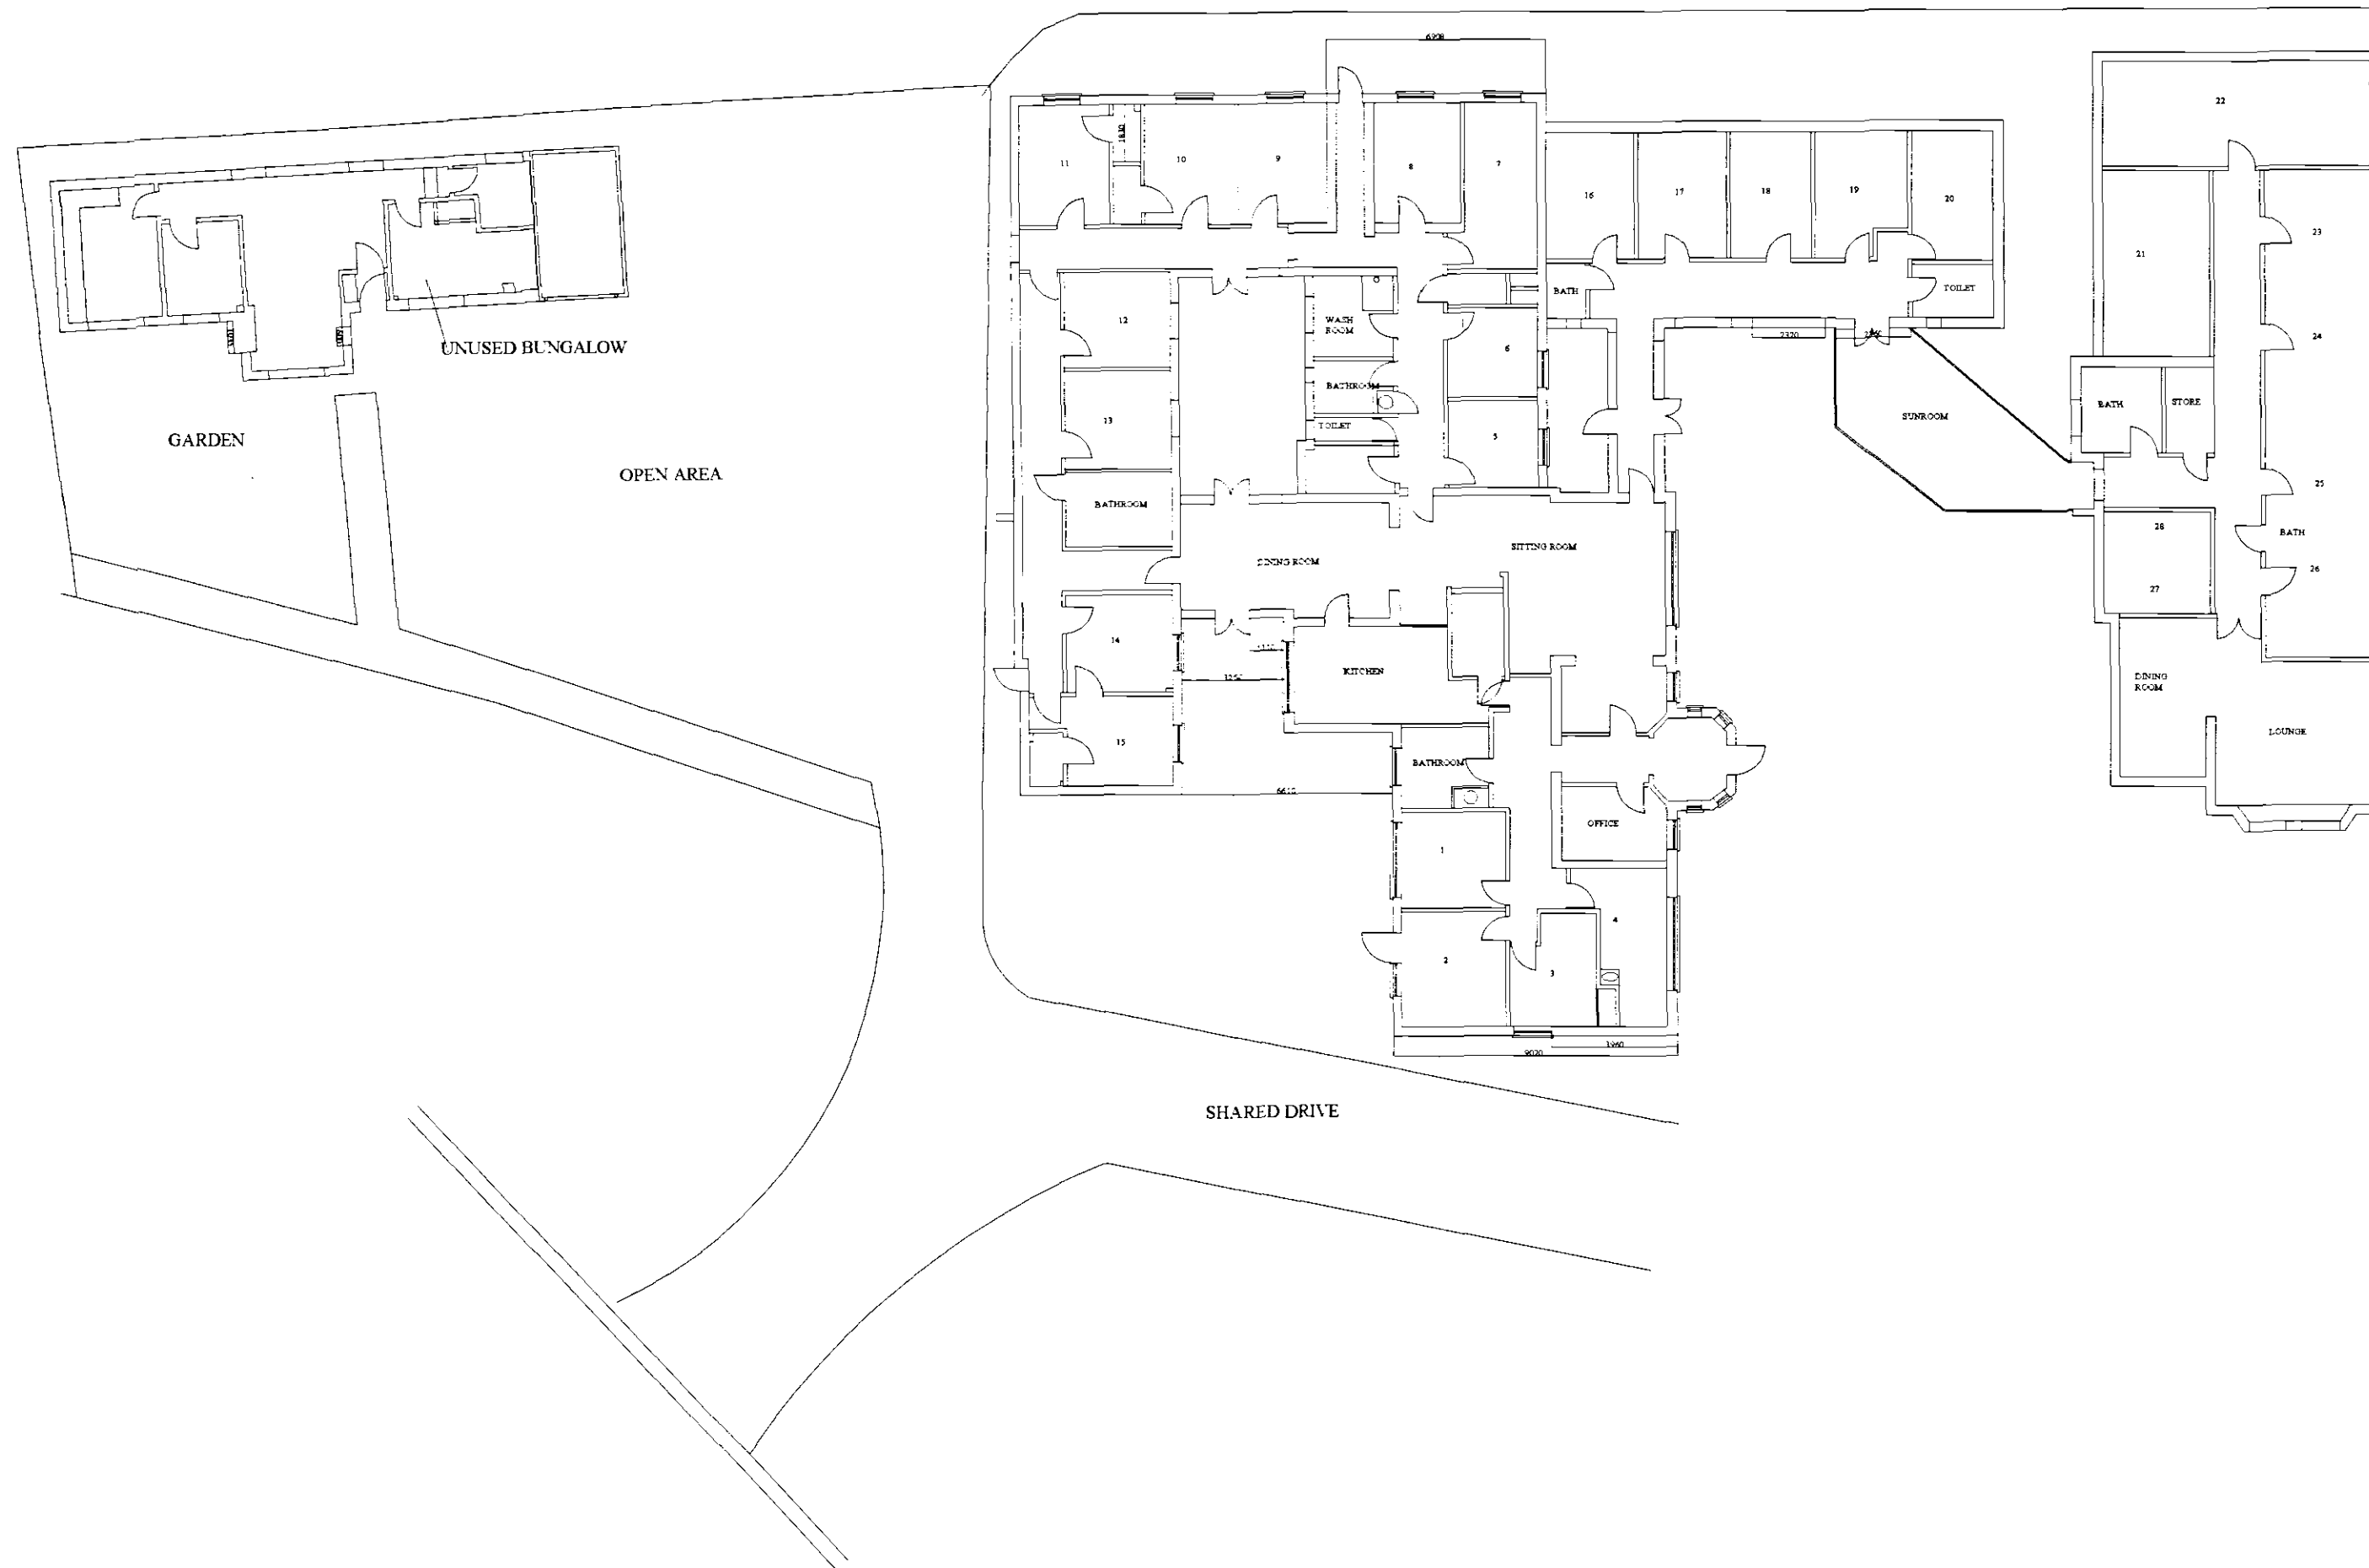

General Notes

THIS DRAWING SHALL BE READ IN CONJUNCTION WITH THE SEPERATE BUILDING REGULATION SPECIFICATION NOTES

ALL DIMENSIONS SHALL BE CHECKED ON SITE AND UNDER NO CIRCUMSTANCES SHALL DIMENSIONS BE TAKEN FROM THE DRAWINGS AND USED FOR TENDERING ORDERING OR CONSTRUCTION PURPOSES WITHOUT CHECKING THEM ON SITE FIRST

THIS DRAWING IS THE COPYRIGHT OF J W MOSES AND SHALL NOT BE COPIED WITHOUR EXPRESS CONSENT

No.	Revision/Issue	Date

For Name and Address
JOHN W MOSES M.R.I.C.S
 CHARTERED SURVEYOR
 3 PINE COURT
 SPALDING
 LINCOLNSHIRE
 PE12 6FG

Project Name and Address
PROPOSED EXTENSIONS AND ALTERATIONS TO BUNGALOWS CARE HOME
 156 PARK ROAD
 SPALDING
 LINCOLNSHIRE

Project JWM/APEX 001	Sheet EXISTING PLANS
Date 29 05 07	
Scale 1:200	