


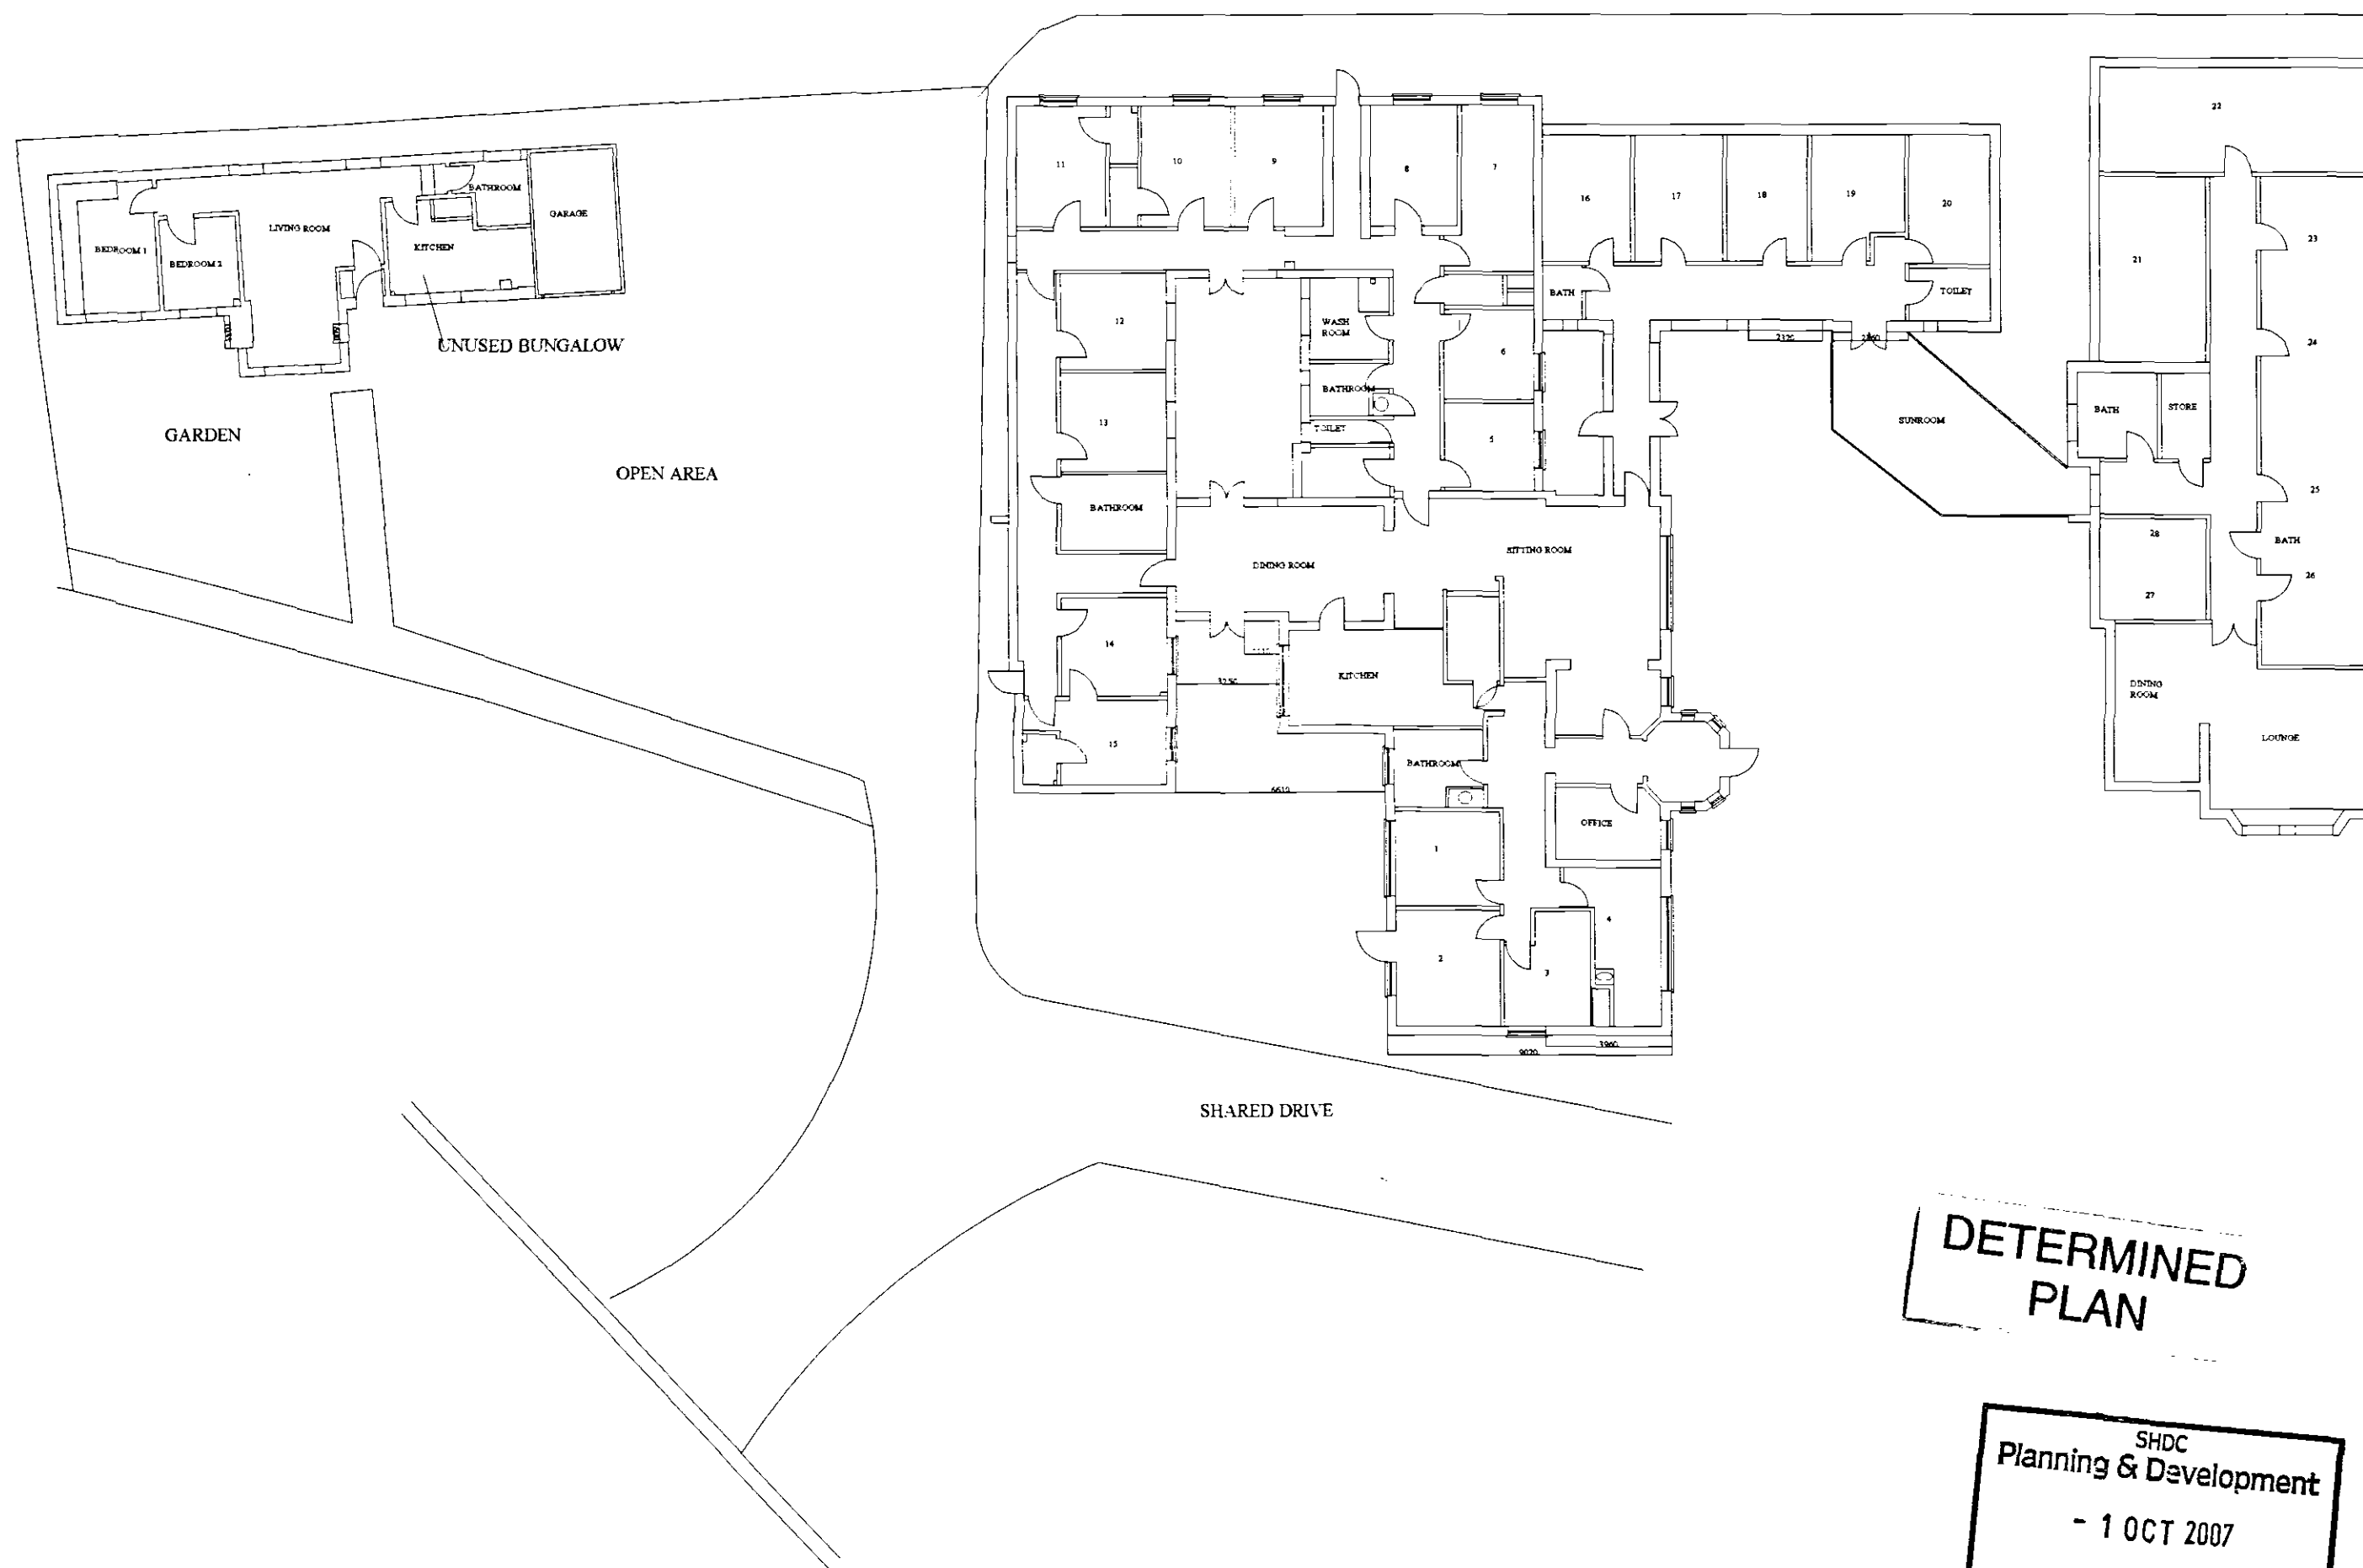

General Notes

THIS DRAWING SHALL BE READ IN CONJUNCTION WITH THE SEPERATE BUILDING REGULATION SPECIFICATION NOTES

ALL DIMENSIONS SHALL BE CHECKED ON SITE AND UNDER NO CIRCUMSTANCES SHALL DIMENSIONS BE TAKEN FROM THE DRAWINGS AND USED FOR TENDERING ORDERING OR CONSTRUCTION PURPOSES WITHOUT CHECKING THEM ON SITE FIRST

THIS DRAWING IS THE COPYRIGHT OF J W MOSES AND SHALL NOT BE COPIED WITHOUT EXPRESS CONSENT

No.	Revision/Issue	Date

Form Name and Address
JOHN W MOSES M.R.I.C.S
CHARTERED SURVEYOR
3 PINE COURT
SPALDING
LINCOLNSHIRE
PE12 6FG

Project Name and Address
PROPOSED EXTENSIONS AND ALTERATIONS TO BUNGALOWS CARE HOME
156 PARK ROAD
SPALDING
LINCOLNSHIRE

Project	Sheet
JWM/APEX 001	EXISTING PLANS
Date 23/09/07	
Scale 1:200	

DETERMINED PLAN

SHDC
Planning & Development

- 1 OCT 2007

Ref: 1321/07