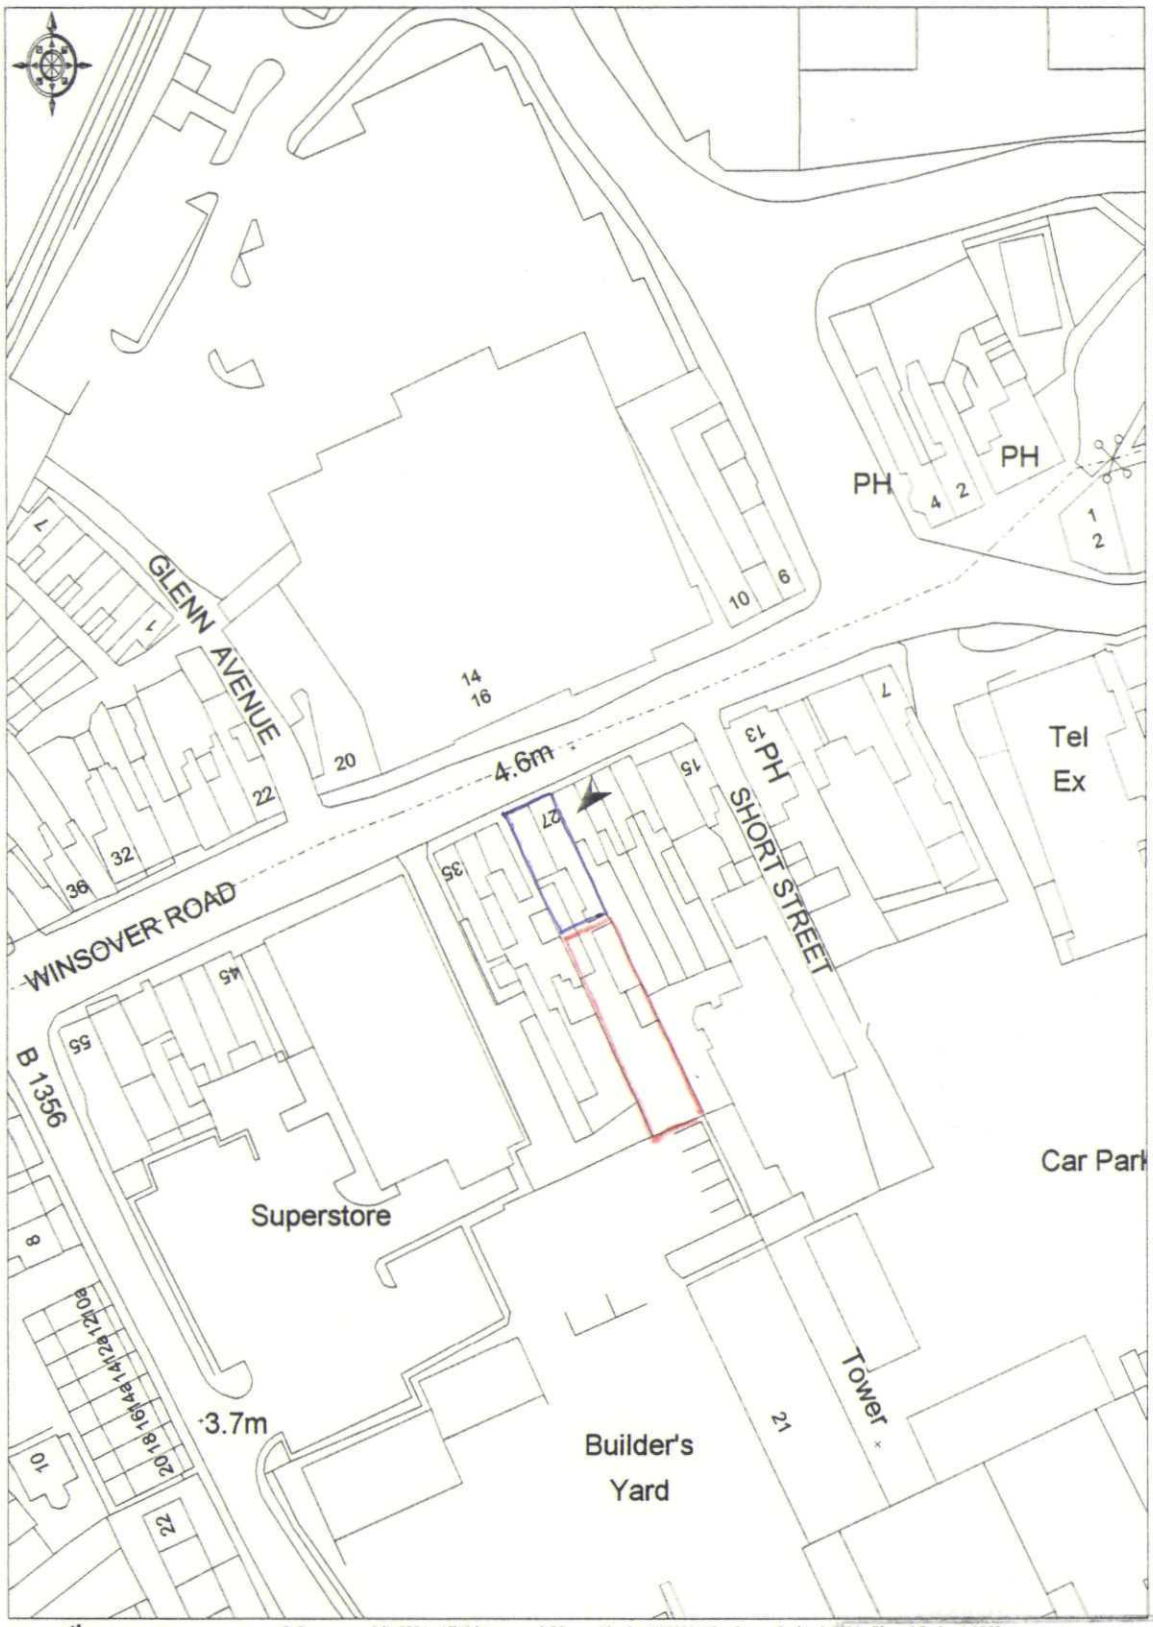


© Crown copyright 2004. All rights reserved. Licence Number 100020449. Survey Scale - 1:2500 Plotted Scale - 1:1250

DETERMINED PLAN

SHDC
Planning & Development
- 4 OCT 2004
Ref: 1323/04