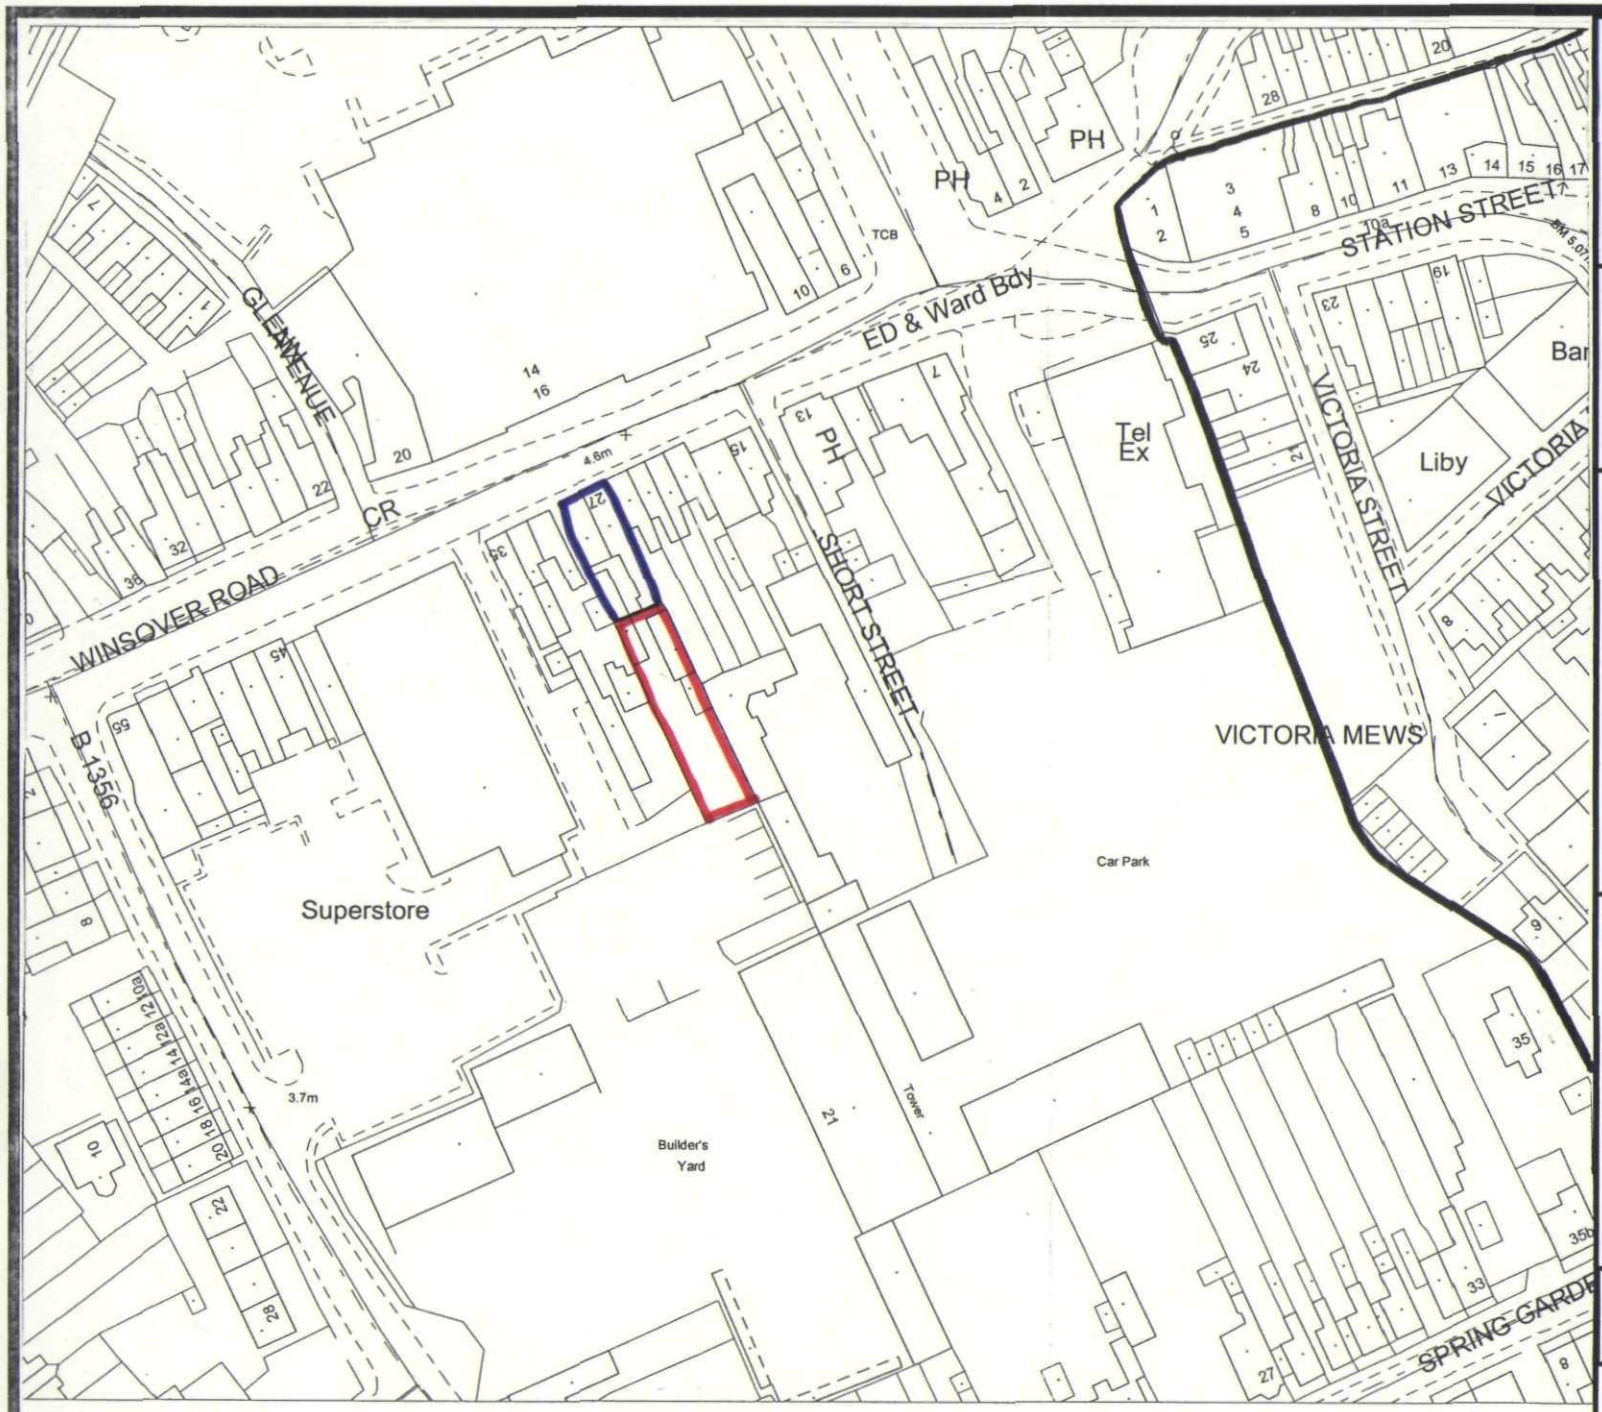


South Holland District Council

Planning & Development

Appeal by

Mr E Karaoglan

- Appeal Site
- Conservation Area
- Land also in ownership

Steve Williams
Head of Planning & Development
Council Offices,
Priory Road, Spalding, Lincs
PE11 2XE

Scale: 1:1250	Date: Jan 2005
Plan 'A'	North ↑