

SCOPE OF WORK: Change of use of existing store rooms to living accommodation.

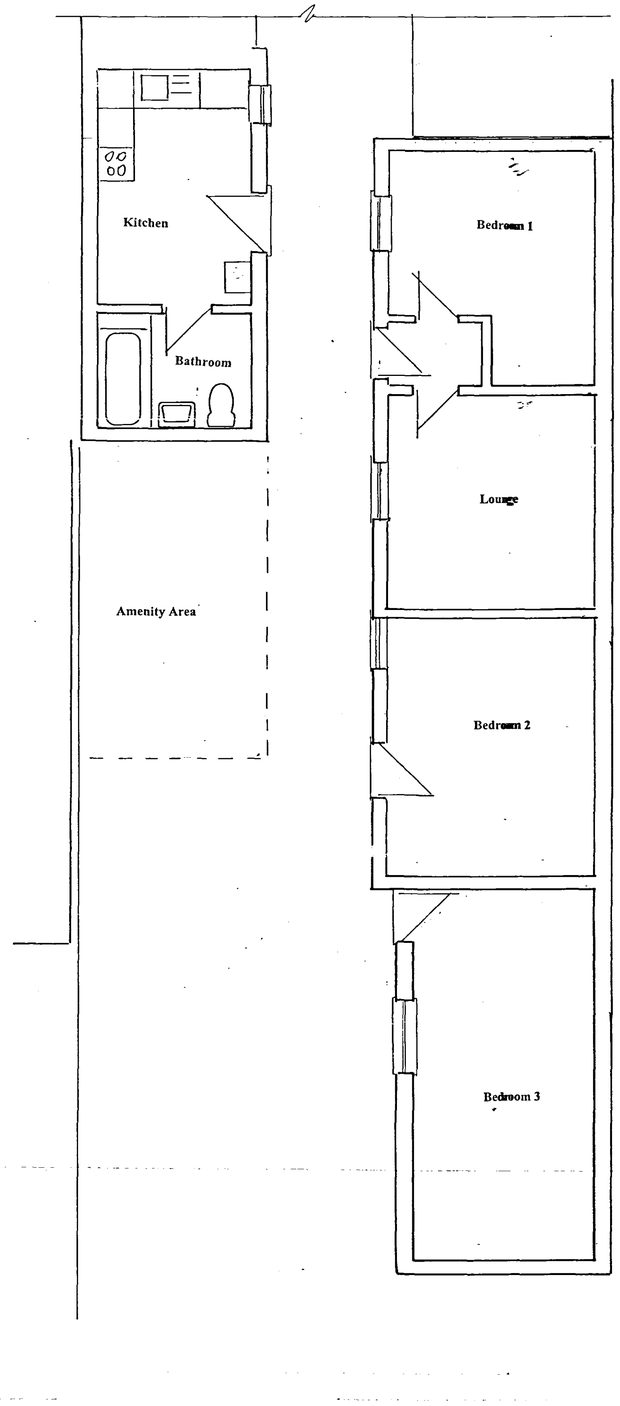

GROUND FLOOR PLAN

Additional work required.
Compliance with building regulations.
Level access into main entrance

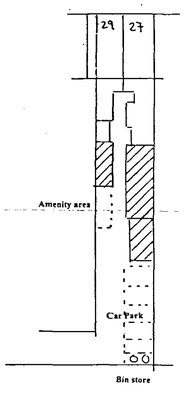

BLOCK PLAN 1:500

EXISTING
PLA

PROPOSED
OF US
STORE RO
LIVIN
ACCOMMO
(RETROSPE
FOR
MR E KARA
AT
27 and 29 WI
ROA
SPALD

N. P. BRANSTON.
400 EASTFIEL
PETERBOR
PE1 4R
phone: 0173
fax : 01733-

Scales:
1 : 500

Date:
JULY 2

Drawing Number:
22.07