

SCOPE OF WORK: Alterations to existing substandard living accommodation..

Access Statement:
A clear level access is to be provided. Minimum width to main access door to be 850mm.

Additional work required.
Compliance with building regulations.
Level access into main entrance

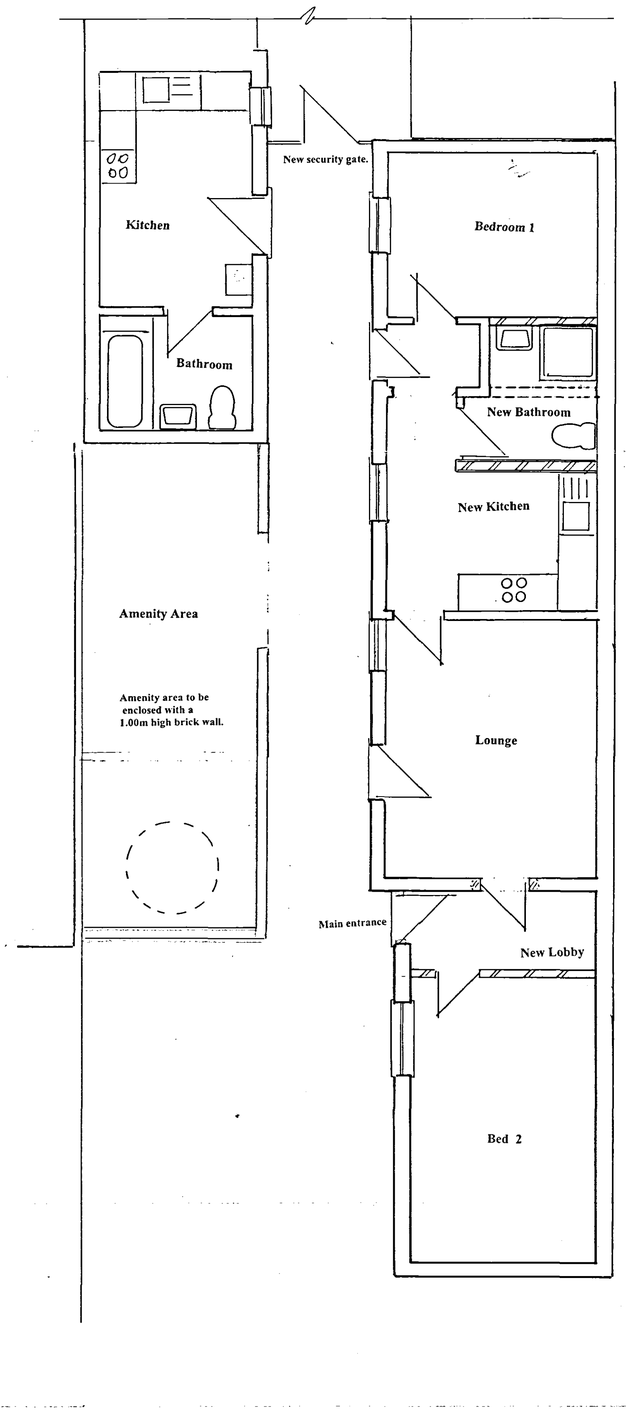

GROUND FLOOR PLAN

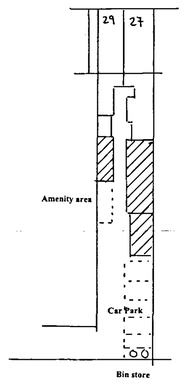

BLOCK PLAN 1:500

PROPOSED FLOOR PLAN

PROPOSED CHANGE OF USE STORE ROOMS TO LIVING ACCOMMODATION (RETROSPECTIVE) FOR MR E KARAOGLIN AT 27 and 29 WINSOVER ROAD SPALDING

N. P. BRANSTON. arics.,mciob
400 EASTFIELD ROAD,
PETERBOROUGH,
PE1 4RE
phone: 01733-348119
fax : 01733-358202

Scales:
1 : 500 1 : 50

Date:
JULY 2004

Drawing Number:
22.071/2