
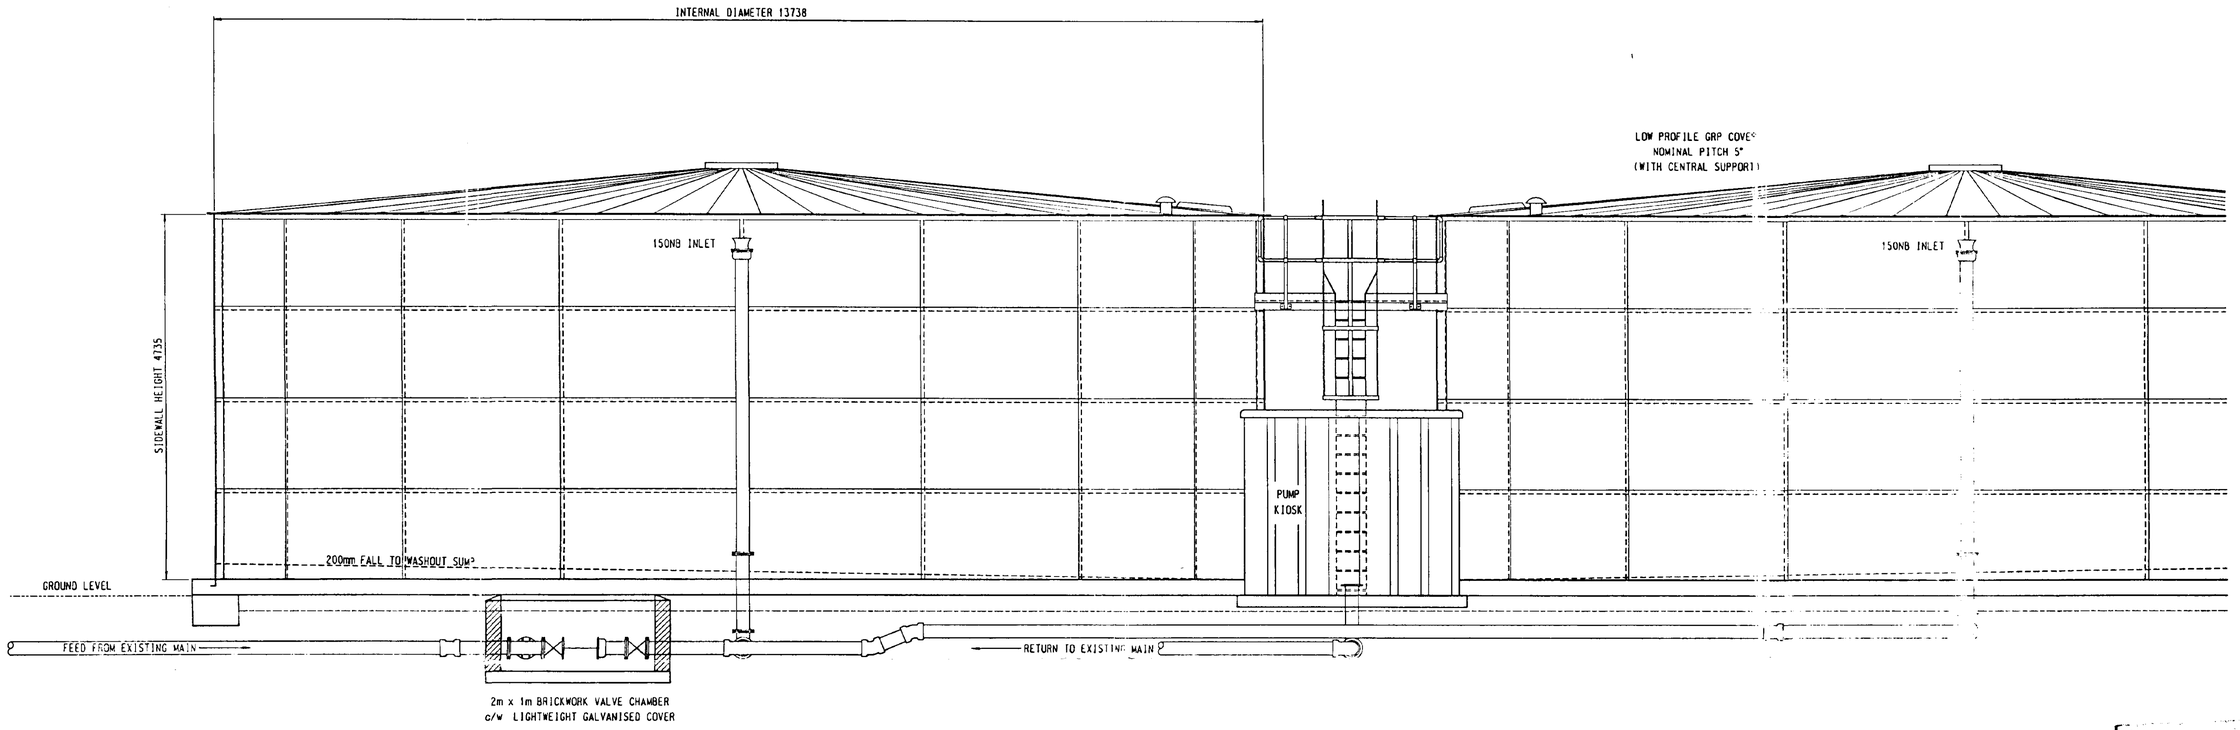


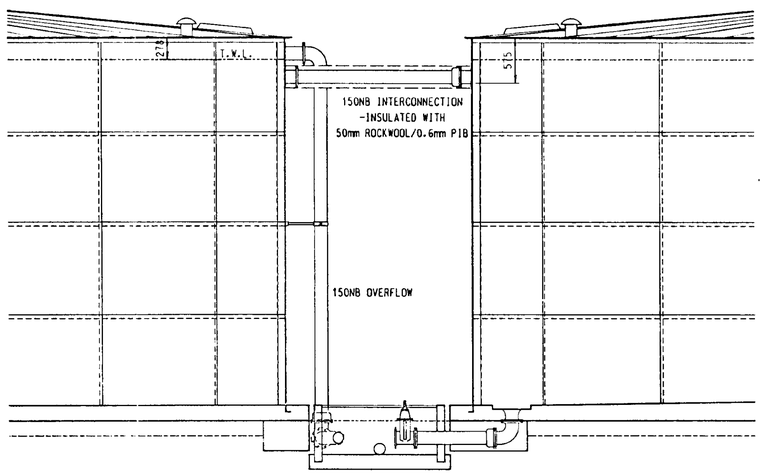

SECTION THROUGH OVERFLOW AND WASHOUT

SOUTH HOLLAND DISTRICT COUNCIL
PLANNING
23 DEC 1997
1326/97
DETERMINED
PLAN

TENDER DRAWING

Rev	Description	Date

All Copyright and Design Right subsisting in this document is the property of Anglian Water Services Limited and may not be reproduced without Anglian Water's consent. This document and the information contained within it is confidential to Anglian Water Services Limited and may not be disclosed to any third party without Anglian Water's consent.

Anglian Water Services Ltd
LINCOLN ENGINEERING DESIGN OFFICE
P.O. BOX 12. LINCOLN. LN5 7JE.
TEL: 01522 341000 FAX: 01522 341307.


ENGINEERING MANAGER
C. ROYCE M.B.A. Bsc.(Hons). C.Eng. M.I.C.E.

ENGINEER UNDER THE CONTRACT

PROJECT TITLE:
GEEST FOODS LIMITED : SPALDING

TITLE:
POTABLE WATER STORAGE TANK SECTIONS

SCALES: 1:40	DESIGNED:	DATE: 22.10.97
DRAWN BY: Geesink Yorke Limited	CHECKED:	APPROVED
DRAWING No: SK 3		

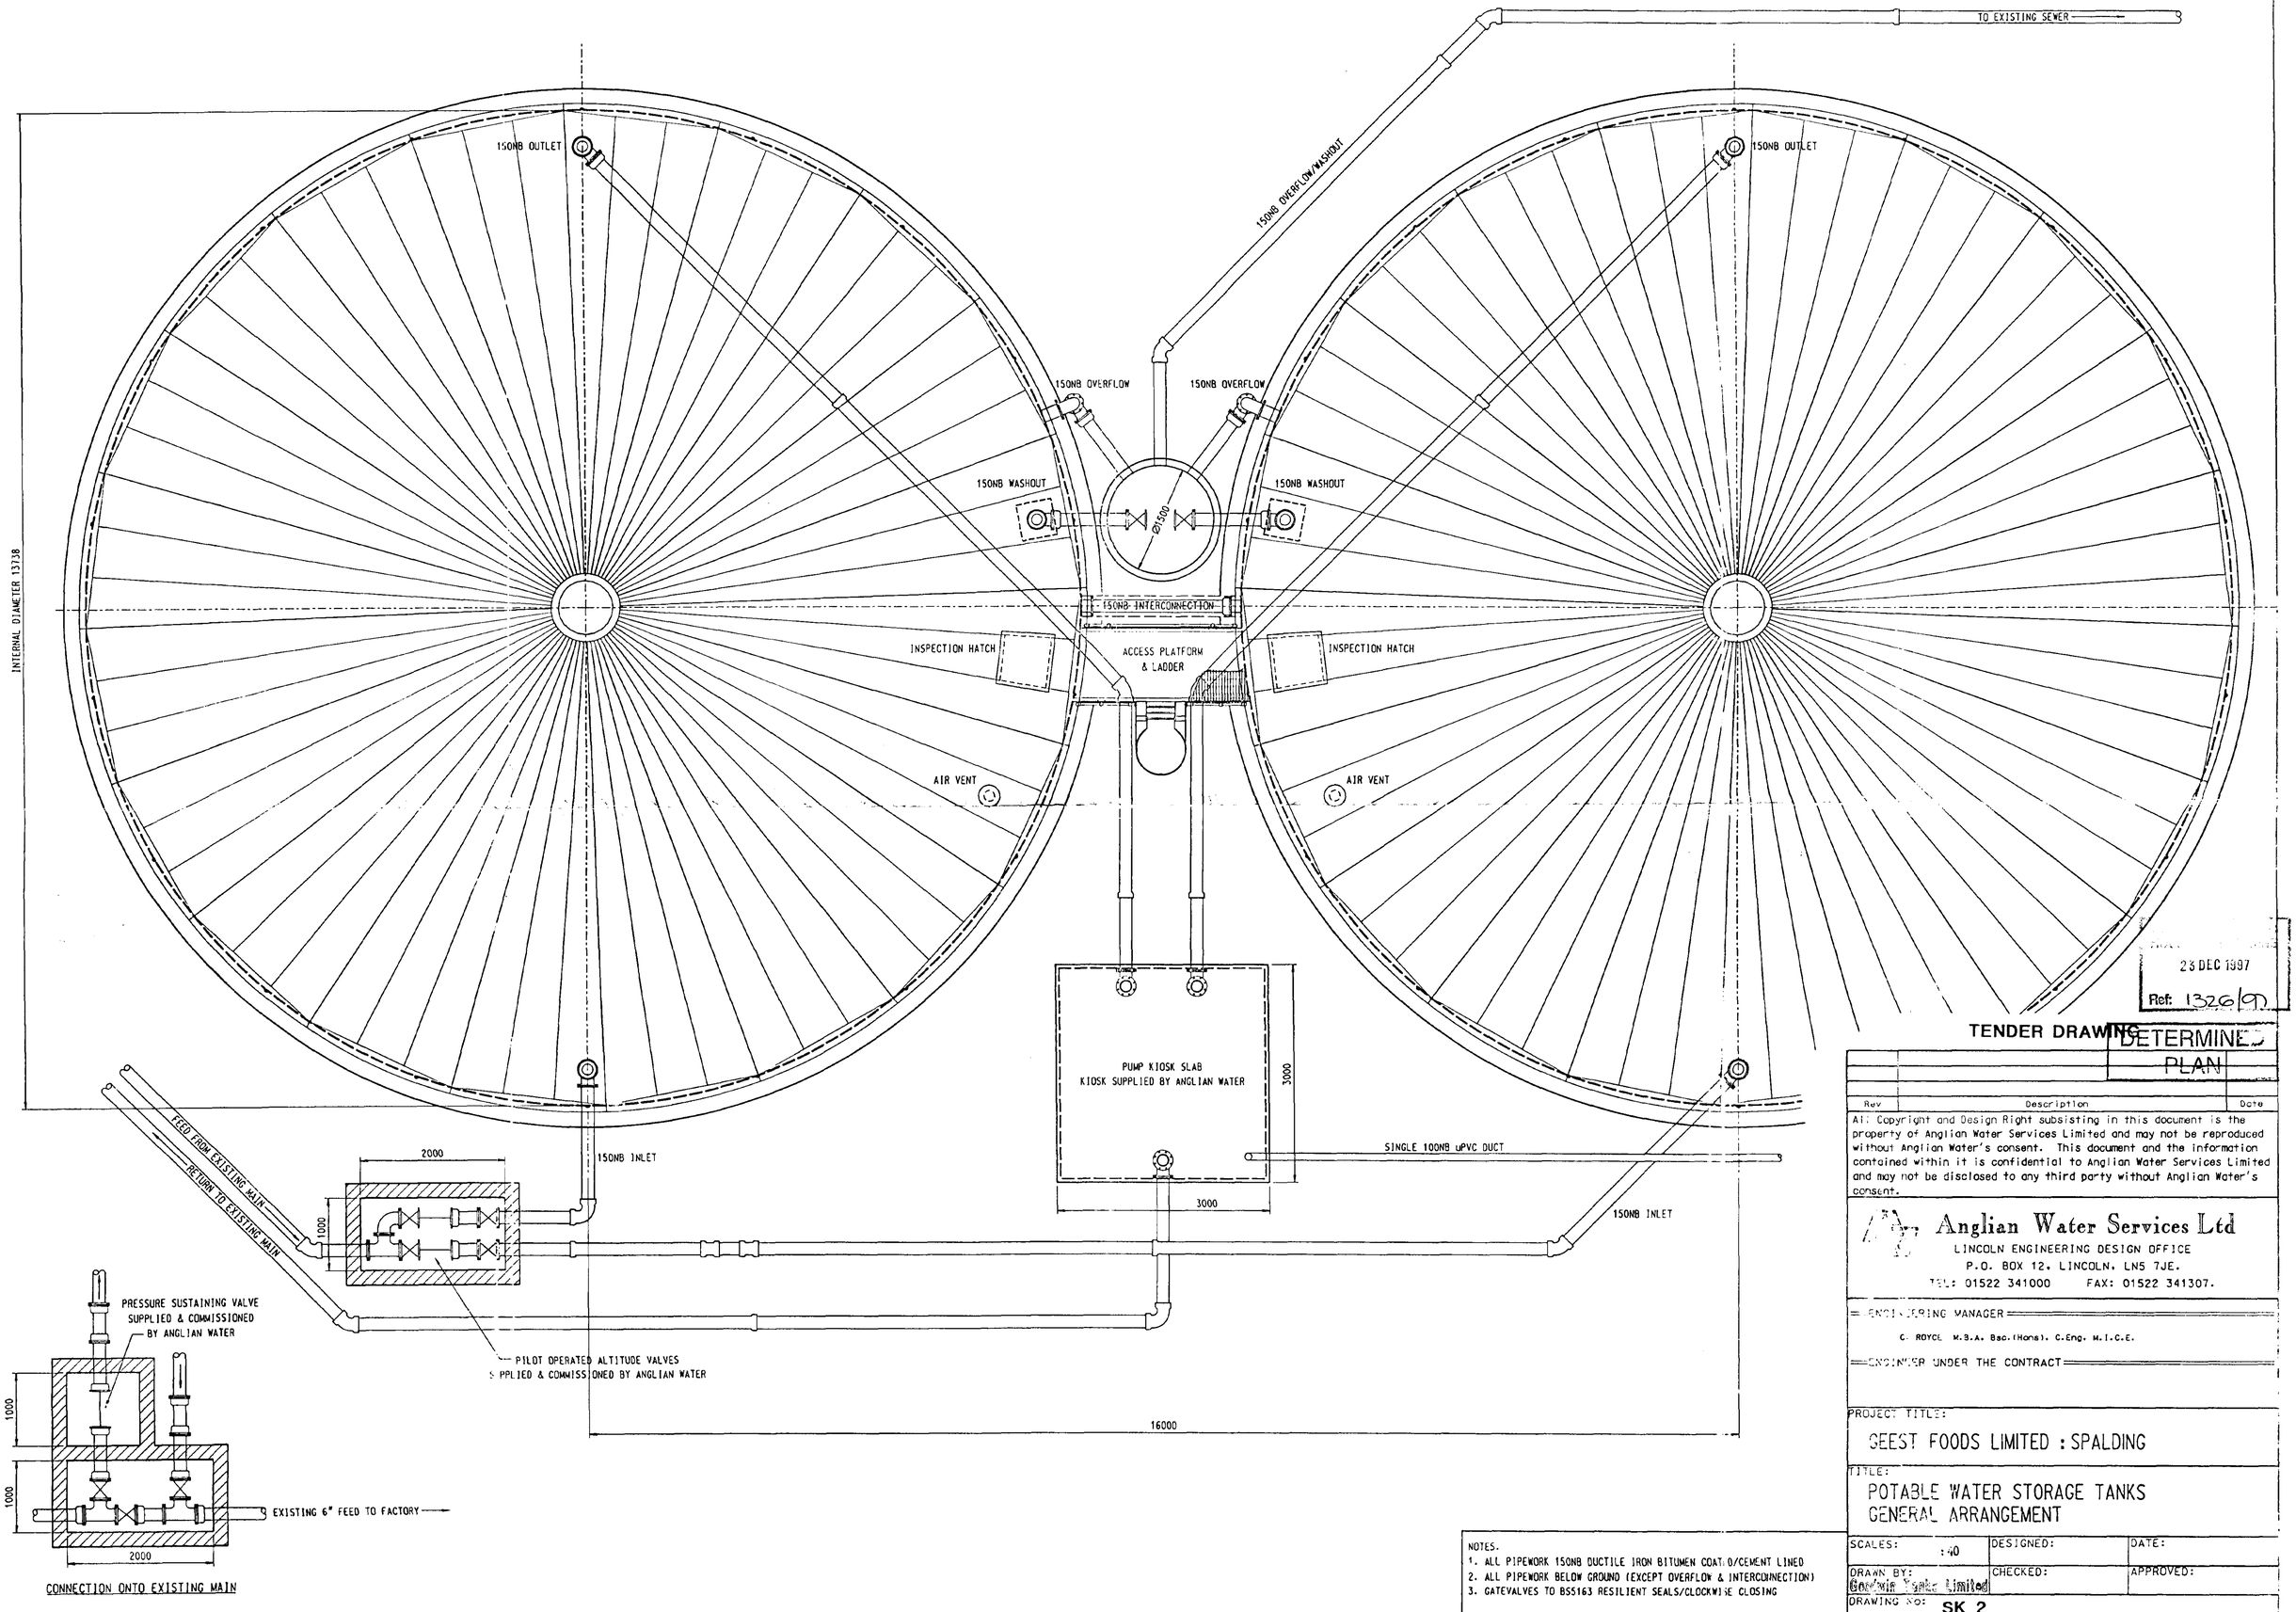

CONNECTION ONTO EXISTING MAIN

NOTES.
1. ALL PIPEWORK 150NB DUCTILE IRON BITUMEN COATED/CEMENT LINED
2. ALL PIPEWORK BELOW GROUND (EXCEPT OVERFLOW & INTERCONNECTION)
3. GATEVALVES TO BS5163 RESILIENT SEALS/CLOCKWISE CLOSING

23 DEC 1997
Ref: 1326/97

TENDER DRAWING

DETERMINED PLAN

Rev	Description	Date

All Copyright and Design Right subsisting in this document is the property of Anglian Water Services Limited and may not be reproduced without Anglian Water's consent. This document and the information contained within it is confidential to Anglian Water Services Limited and may not be disclosed to any third party without Anglian Water's consent.

Anglian Water Services Ltd
LINCOLN ENGINEERING DESIGN OFFICE
P.O. BOX 12, LINCOLN, LN5 7JE.
TEL: 01522 341000 FAX: 01522 341307.

ENGINEERING MANAGER
C. ROYCE M.B.A. Bsc.(Hons). C.Eng. M.I.C.E.
ENGINEER UNDER THE CONTRACT


PROJECT TITLE:
GEEST FOODS LIMITED : SPALDING

TITLE:
POTABLE WATER STORAGE TANKS
GENERAL ARRANGEMENT

SCALES: 1:40	DESIGNED:	DATE:
DRAWN BY: Gerwin Spink Limited	CHECKED:	APPROVED:

DRAWING NO: SK 2

EXISTING SITE LAYOUT TAKEN FROM GEEST PROPERTIES DRAWING DATED 29.09.93

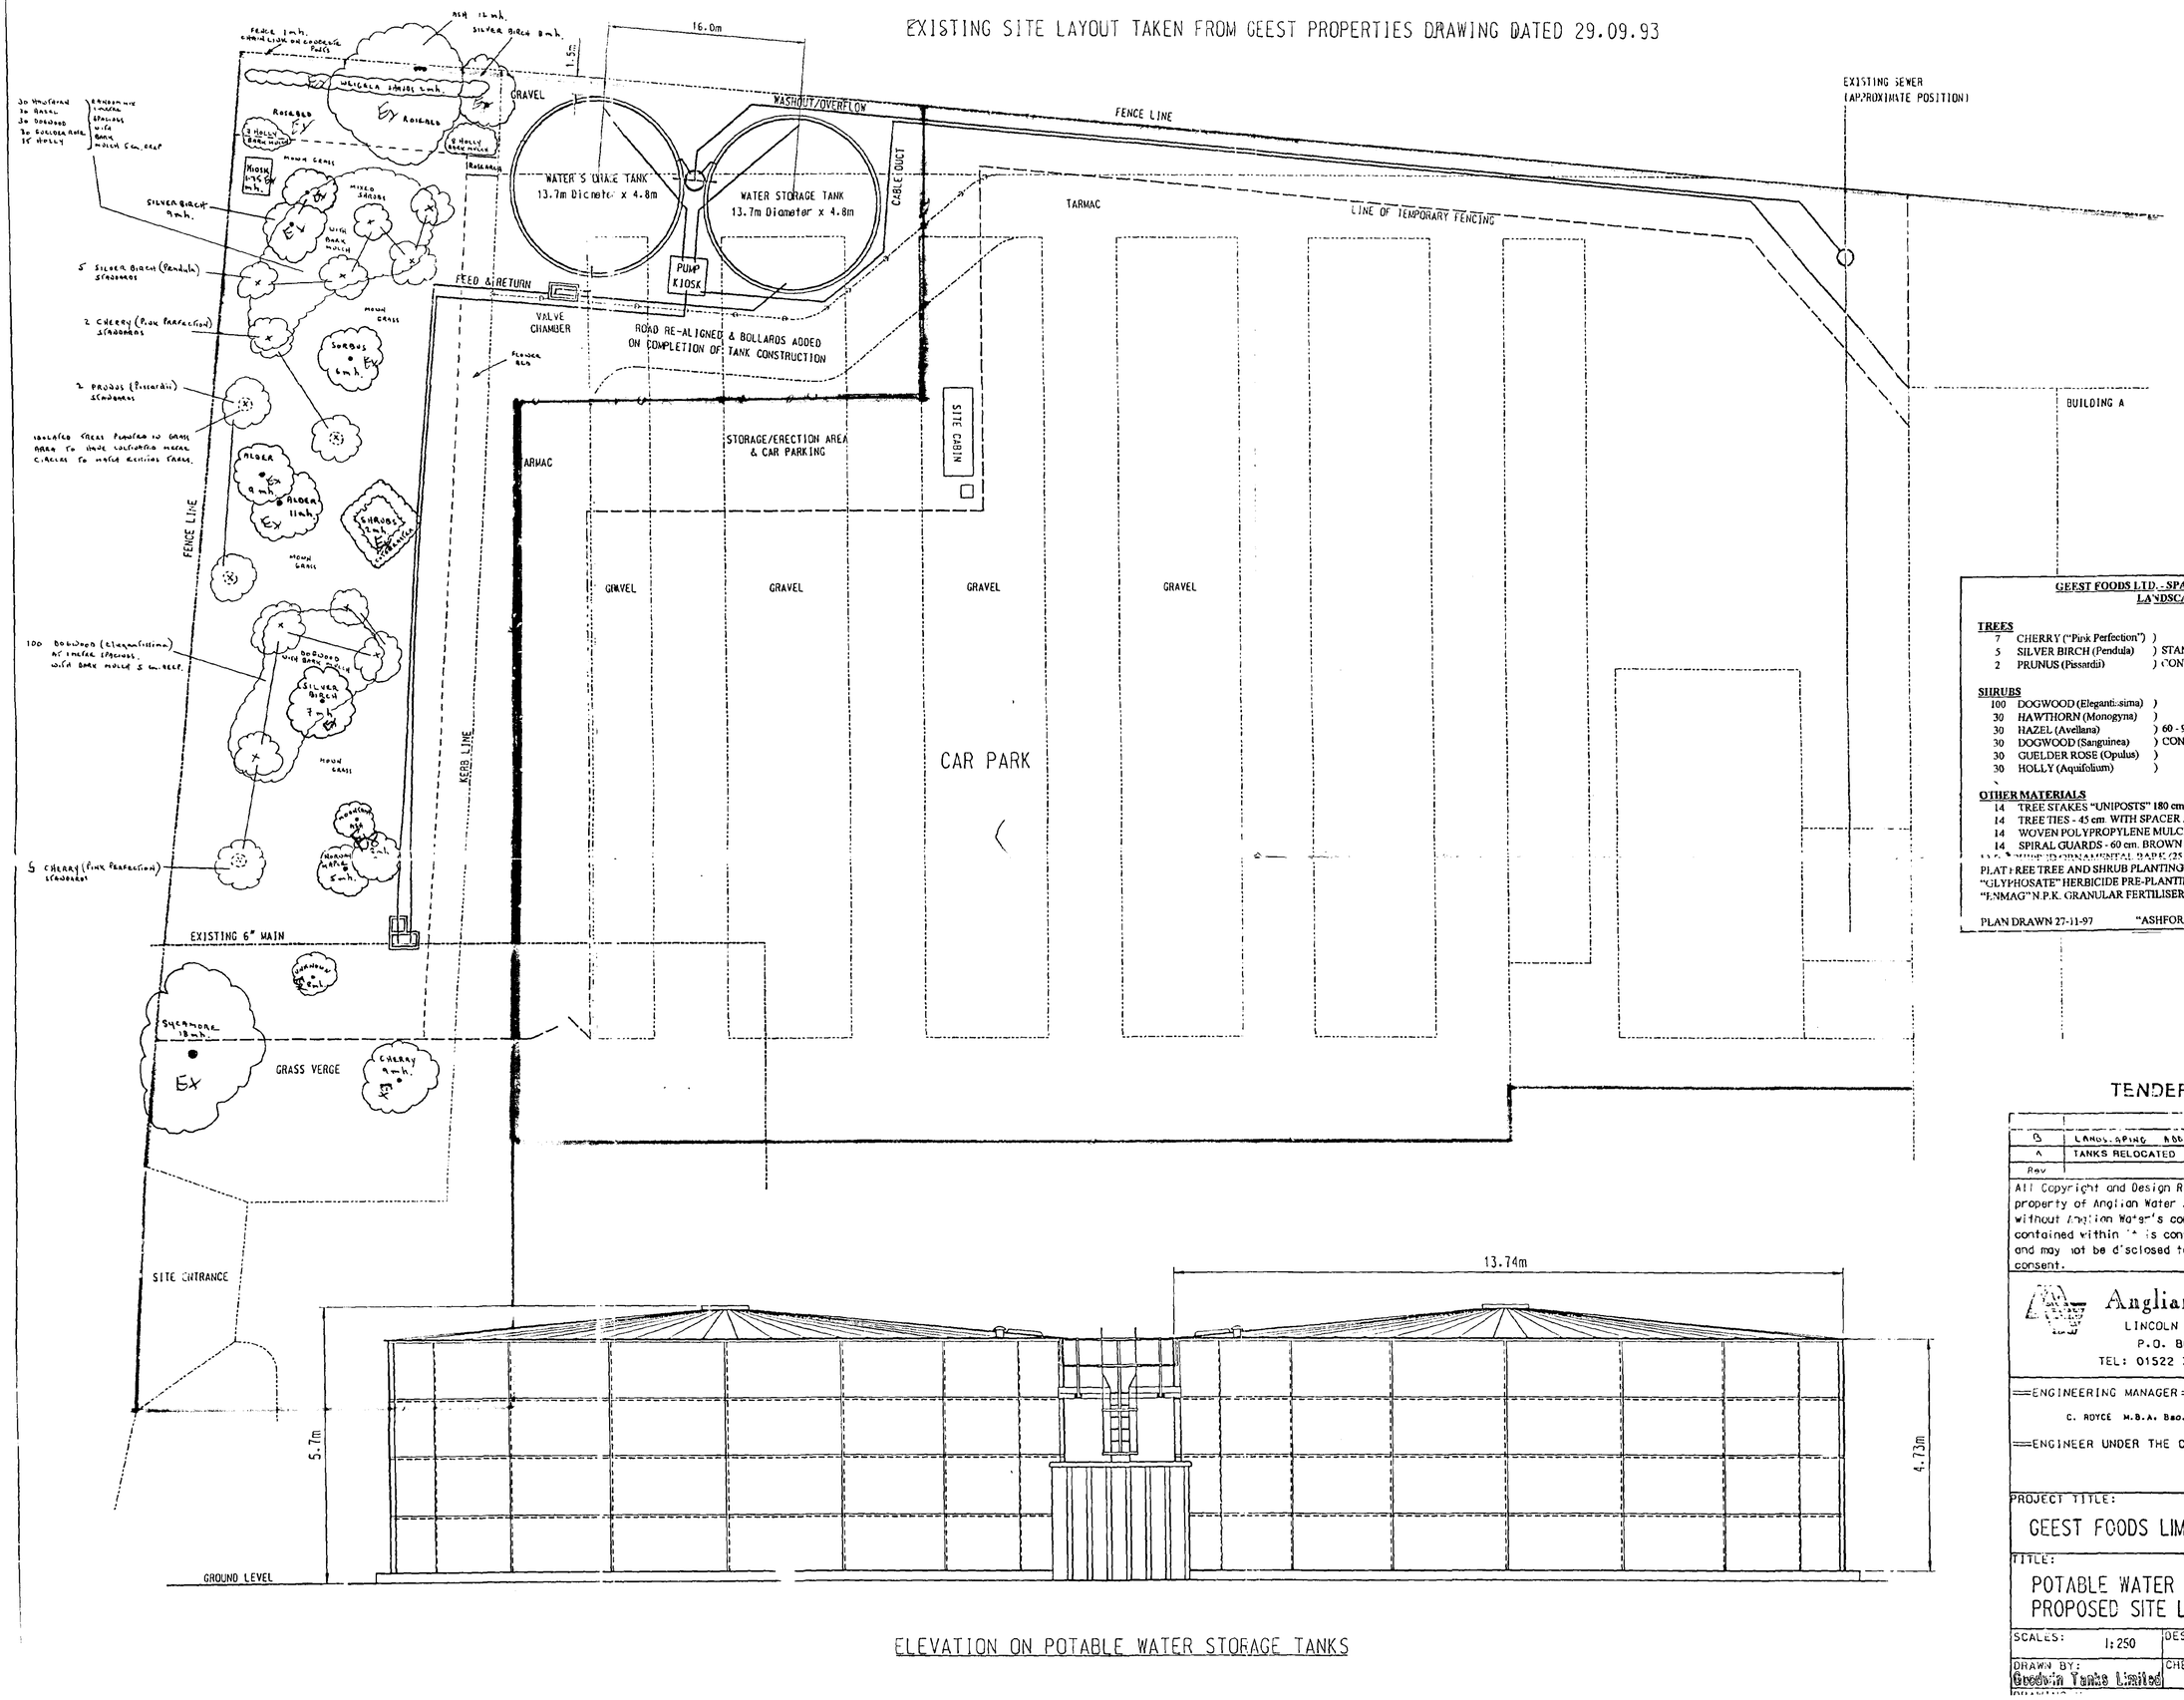

ELEVATION ON POTABLE WATER STORAGE TANKS

GEEST FOODS LTD. - SPALDING - WATER STORAGE TANKS
LANDSCAPING MATERIALS

TREES

7	CHERRY ("Pink Perfection")	)
5	SILVER BIRCH (Pendula)	) STANDARDS 2.75 - 3.00 m.
2	PRUNUS (Pissardii)	) CONTAINER GROWN

SHRUBS

100	DOGWOOD (Elegantissima)	)
30	HAWTHORN (Monogyna)	)
30	HAZEL (Avellana)	) 60 - 90 cm.
30	DOGWOOD (Sanguinea)	) CONTAINER GROWN
30	GUELDER ROSE (Opulus)	)
30	HOLLY (Aquifolium)	)

OTHER MATERIALS

14	TREE STAKES "UNIPOSTS" 180 cm. TREATED AND POINTED
14	TREE TIES - 45 cm. WITH SPACER AND BUCKLE
14	WOVEN POLYPROPYLENE MULCH MATS
14	SPIRAL GUARDS - 60 cm. BROWN
[illegible]	ORNAMENTAL BARK (25 mm. SIZE) "[illegible]"

PLANTING COMPOST AS REQUIRED) SEE
"GLYPHOSATE" HERBICIDE PRE-PLANTING AS REQUIRED) ANGLIAN WATER
"ENMAG" N.P.K. GRANULAR FERTILISER AS REQUIRED) SPECIFICATION

PLAN DRAWN 27-11-97 "ASHFORD LANDSCAPE DESIGN" SCALE 1 : 250

PLANNING
2 DEC 1997
Ref: 1326/90
DETERMINED
PLAN

TENDER DRAWING

Rev	Description	Date
B	LANDSCAPING ADDED	27.11.97
A	TANKS RELOCATED	4.11.97

All Copyright and Design Right subsisting in this document is the property of Anglian Water Services Limited and may not be reproduced without Anglian Water's consent. This document and the information contained within it is confidential to Anglian Water Services Limited and may not be disclosed to any third party without Anglian Water's consent.

Anglian Water Services Ltd
LINCOLN ENGINEERING DESIGN OFFICE
P.O. BOX 12, LINCOLN, LN5 7JE.
TEL: 01522 341000 FAX: 01522 341307.

ENGINEERING MANAGER
C. ROYCE M.B.A. Bac.(Hons), C.Eng. M.I.C.E.

ENGINEER UNDER THE CONTRACT

PROJECT TITLE:
GEEST FOODS LIMITED : SPALDING

TITLE:
POTABLE WATER STORAGE TANKS
PROPOSED SITE LAYOUT

SCALES: 1:250	DESIGNED:	DATE:	24.10.97
DRAWN BY: Goodwin Tanks Limited	CHECKED:	APPROVED:	