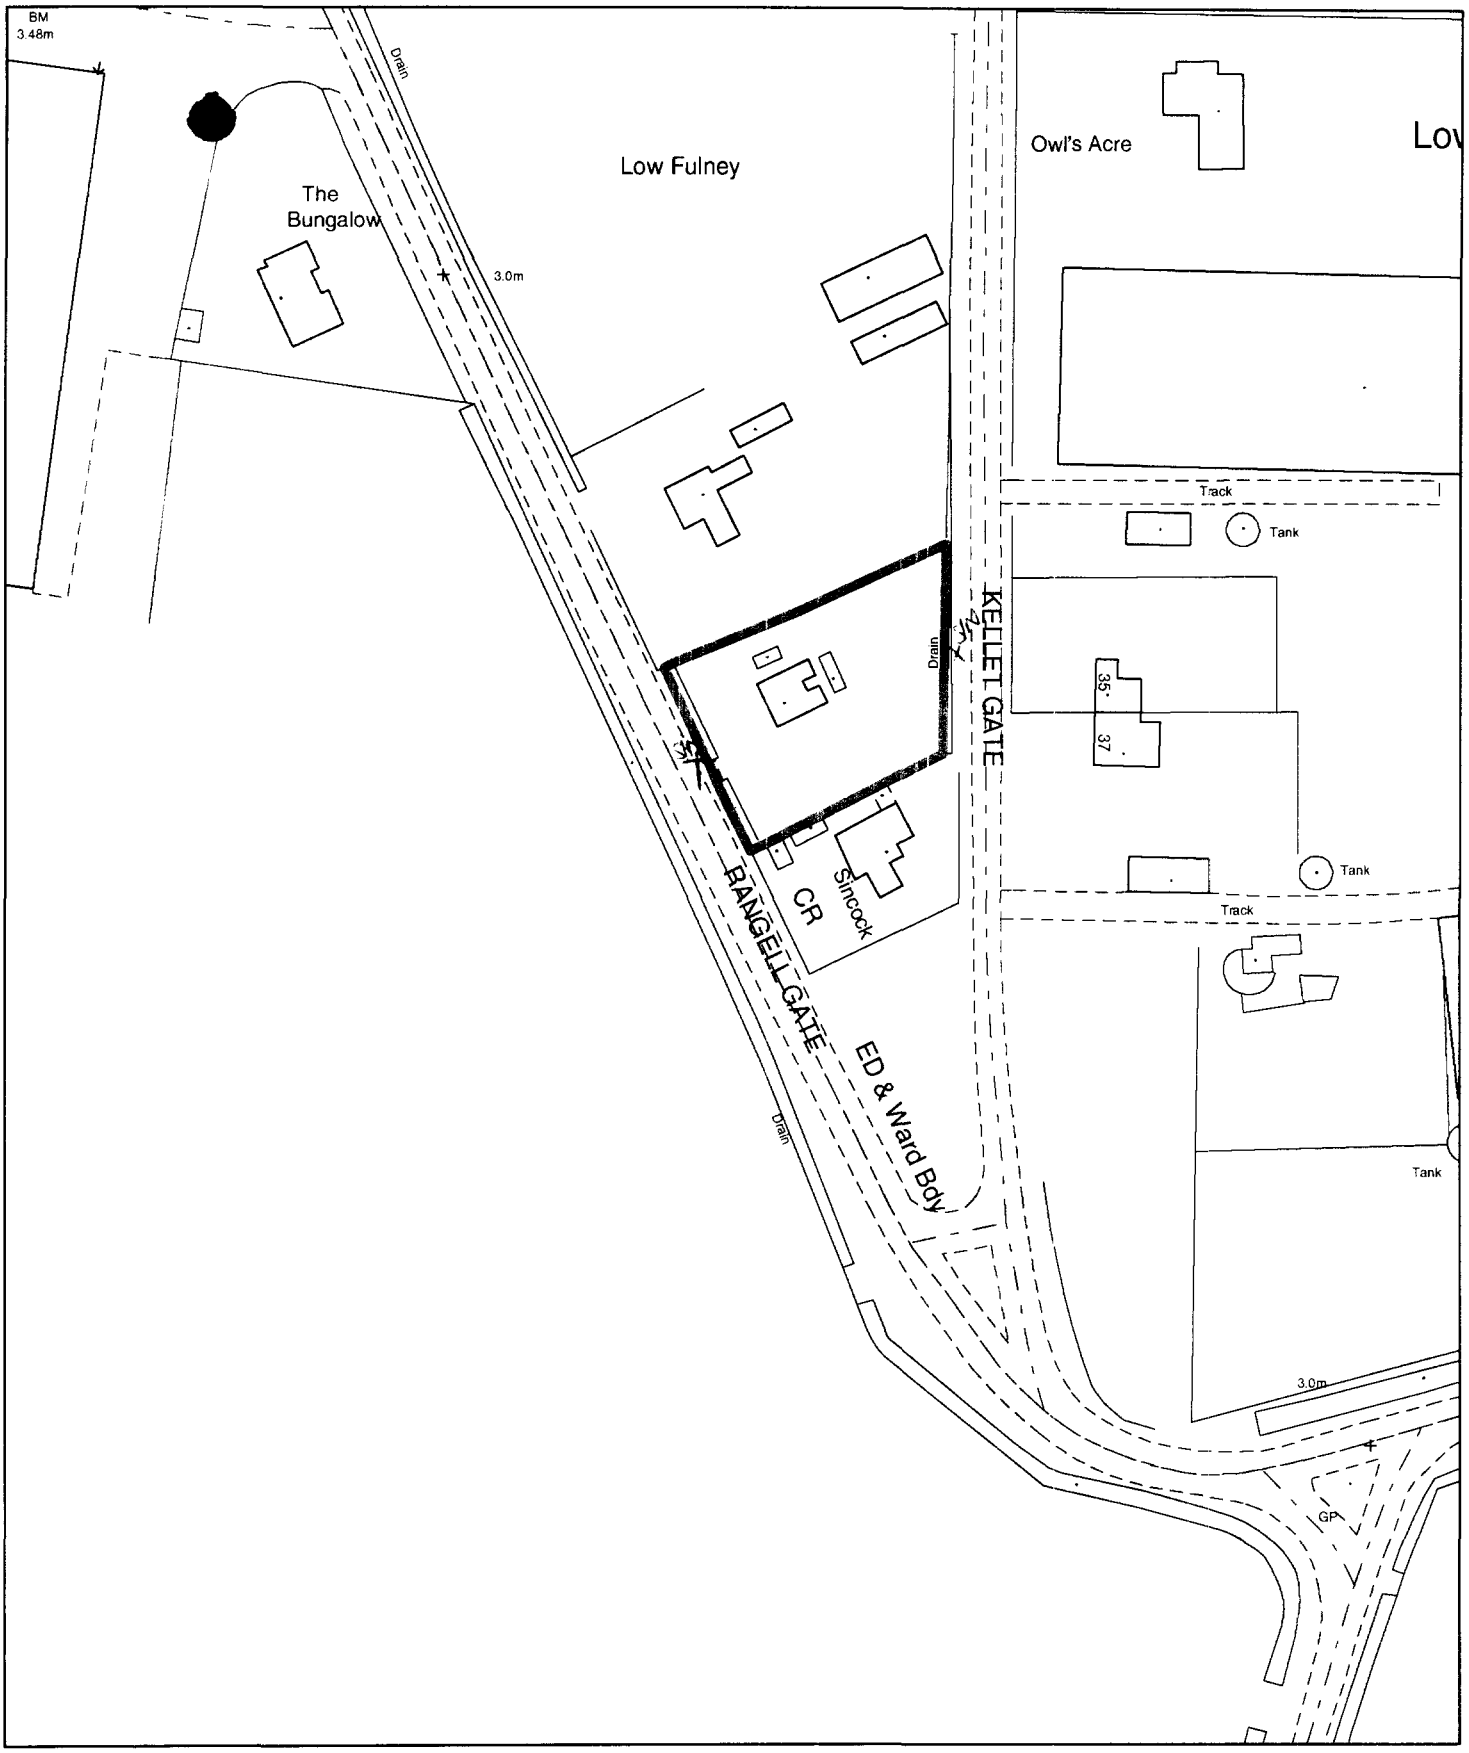


Planning Application Location Plan
Ward Member Notification

H16/1328/02

Scale: 1:1250

Planning and Development

Council Offices, Priory Road, Spalding, Lincolnshire
PE11 2XE

PLEASE DO NOT COPY THIS PLAN
This map is reproduced from Ordnance Survey material with permission of Ordnance Survey on behalf of Her Majesty's Stationery Office (c) Crown copyright. Unauthorised reproduction infringes Crown copyright and may lead to prosecution or civil proceedings. South Holland District Council LA079413 2002

N

(5)

H.M. LAND REGISTRY

TITLE NUMBER


LL78379

ORDNANCE SURVEY PLAN REFERENCE	TF 2621	Scale 1/1250 Enlarged From 1/2500
COUNTY LINCOLNSHIRE	DISTRICT SOUTH HOLLAND	© Crown copyright

COPY

- 5 DEC 2002

1328/02

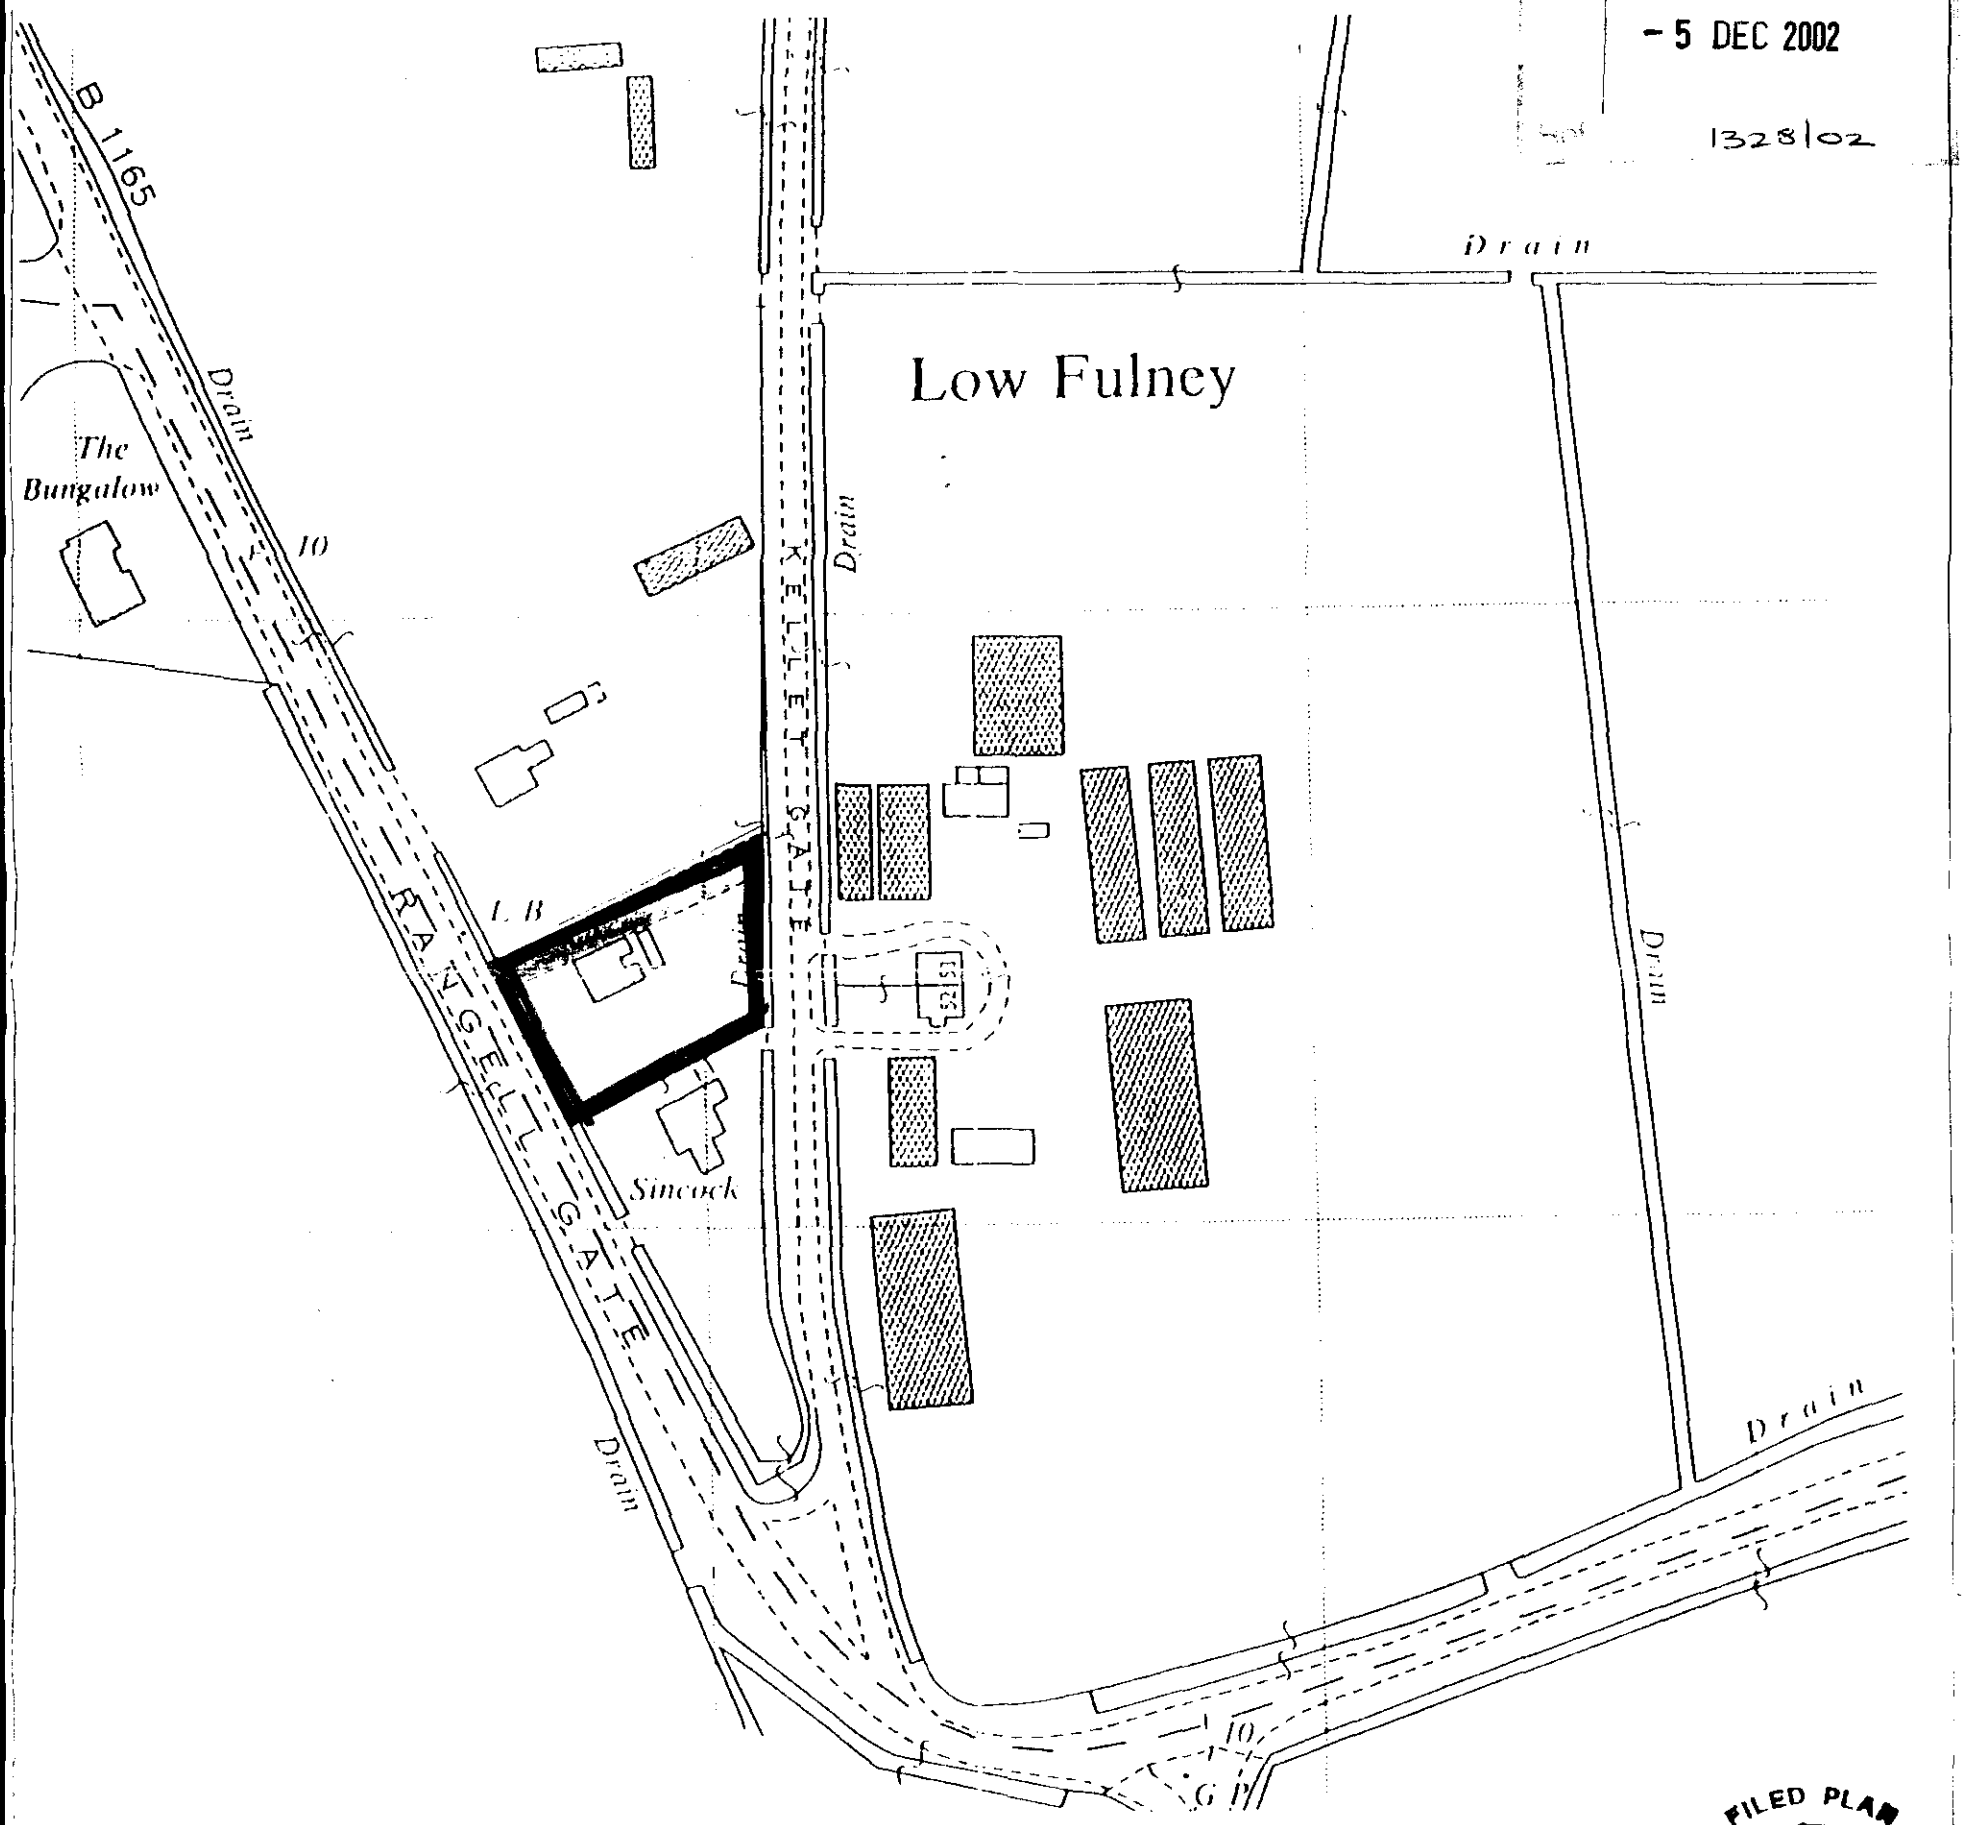

FILED PLAN
H.M. LAND
12/02
REGISTRY

0582034003

This office copy shows the state of the title plan on **30 October 2002** at **12:42:31**. It may be subject to minor distortions in scale.
Under s.113 of the Land Registration Act 1925, this copy is admissable in evidence to the same extent as the original
Issued on 30 October 2002.
This title is dealt with by the **Kingston-Upon-Hull District Land Registry.**
© Crown copyright. Produced by HMLR. Further reproduction in whole or part is prohibited without the prior written permission of Ordnance Survey. Licence Number GD272728.