


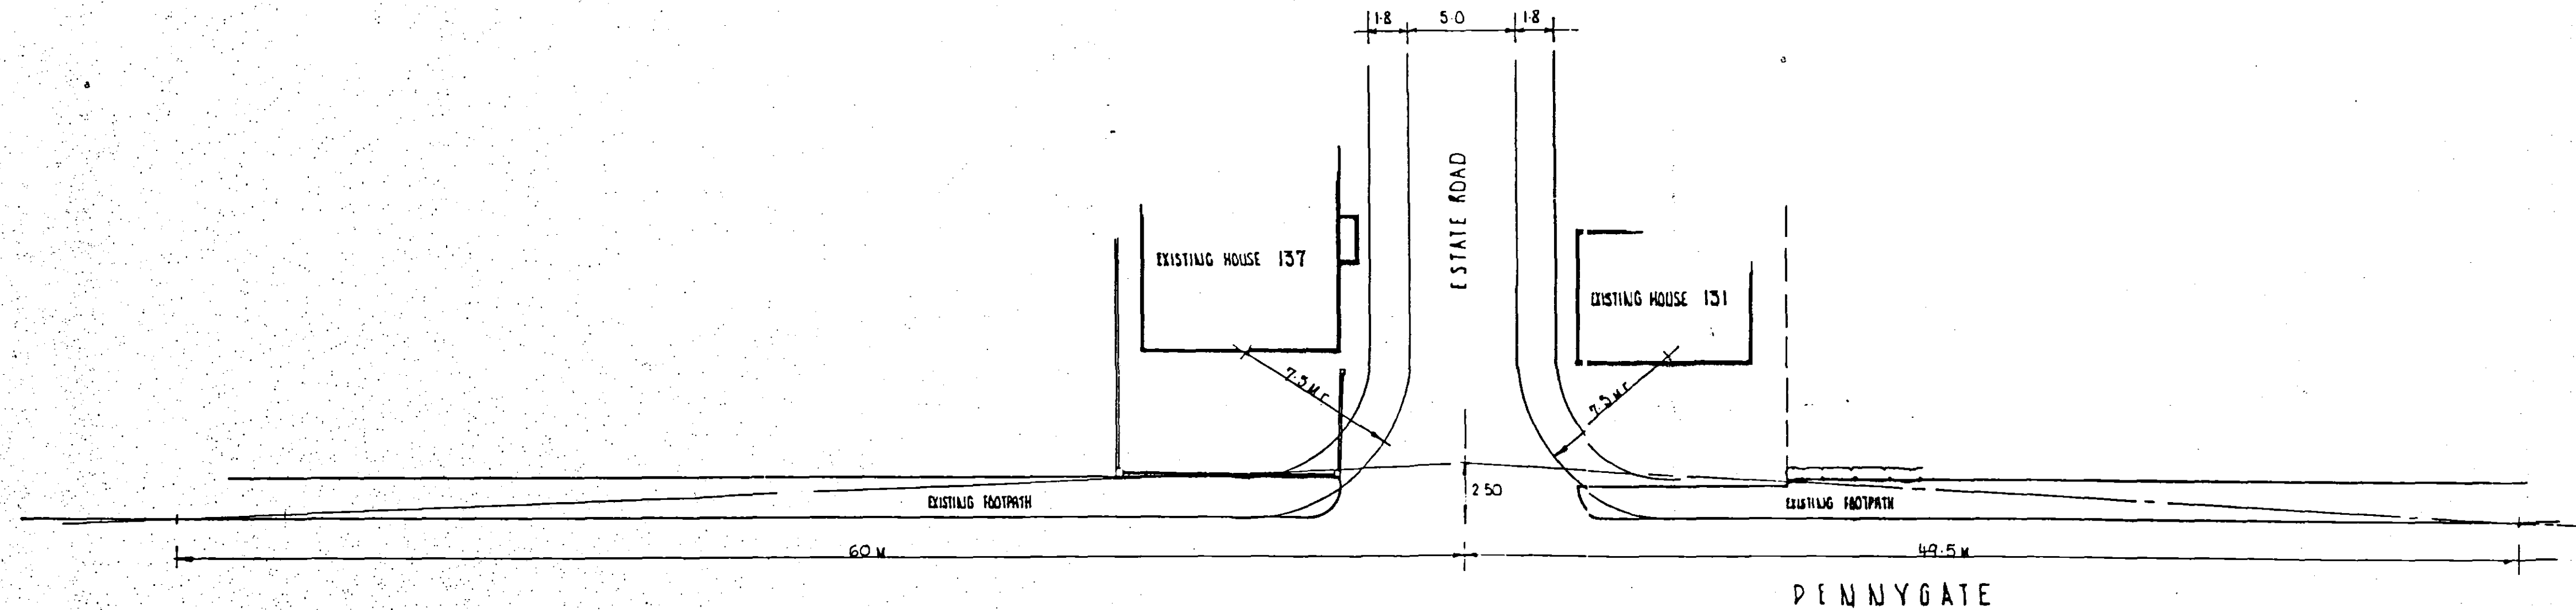

WEST END COLD STORES PROPOSED RESIDENTIAL DEVELOPMENT
ESTATE ROAD JUNCTION DETAIL 1:200 SCALE

SHDC
Planning & Development
05 OCT 2004
Ref: 1329/04

PODDINGTONS
Architectural Design Consultants
44 Double Street, Spalding, Lincs. PE11 2AA
Tel. (01775) 761856 & 788296 Fax. (01775) 710218

**RESIDENTIAL DEVELOPEMENT
OFF PENNYGATE, SPALDING.**

MR. TASKER.

Scale 1:200	Drawing No. 2931 - 2
Date NOV. 1999	Rev. J. C.