

NOTES:

CONCRETE PAVERS TO BE LAID IN ACCORDANCE WITH LINCOLNSHIRE COUNTY COUNCIL DEVELOPMENT ROAD SPECIFICATION AND CONSTRUCTION 2005 AND THE REQUIREMENTS OF BS 7533-3

ALL IRONWORK WITHIN THE HIGHWAY SHALL CONFORM TO EN124,GRP 4 (CLASS D400). ALL GULLIES SHALL BE HINGED BUT NON- REMOVABLE AND SHALL HAVE A NOMINAL WIDTH OF 450mm WITH A MINIMUM AREA OF WATERWAY OF 900cm².

DO NOT SCALE. USE FIGURED DIMENSIONS ONLY. CHECK ON SITE AND ALL DISCREPANCIES TO BE REPORTED TO RAND DESIGN.

AMENDMENTS:

REF.	DESCRIPTION	DATE	BY
A	900mm fencing to roundabout removed as per LCC instruction	26.08.05	GW

CLIENT:
Broadgate Homes Ltd

PROJECT:
Pennygate
Spalding
Lincolnshire

TITLE:
Roundabout Island Typical Cross Section

SCALE:
1:20

DATE:
3 August 2005

DRAWING No:
05-17-19-A

DRAWN BY:
GW


CHECKED BY:
GW



Rand Design
Rand, Lincolnshire, LN8 5NJ
Tel: 01673 859270 Fax: 01673 859201
enquiries@randdesign.co.uk
www.randdesign.co.uk

Rand Design is a division of Rand Group Ltd

ROUNABOUT ISLAND TYPICAL CROSS SECTION DETAIL 1:20

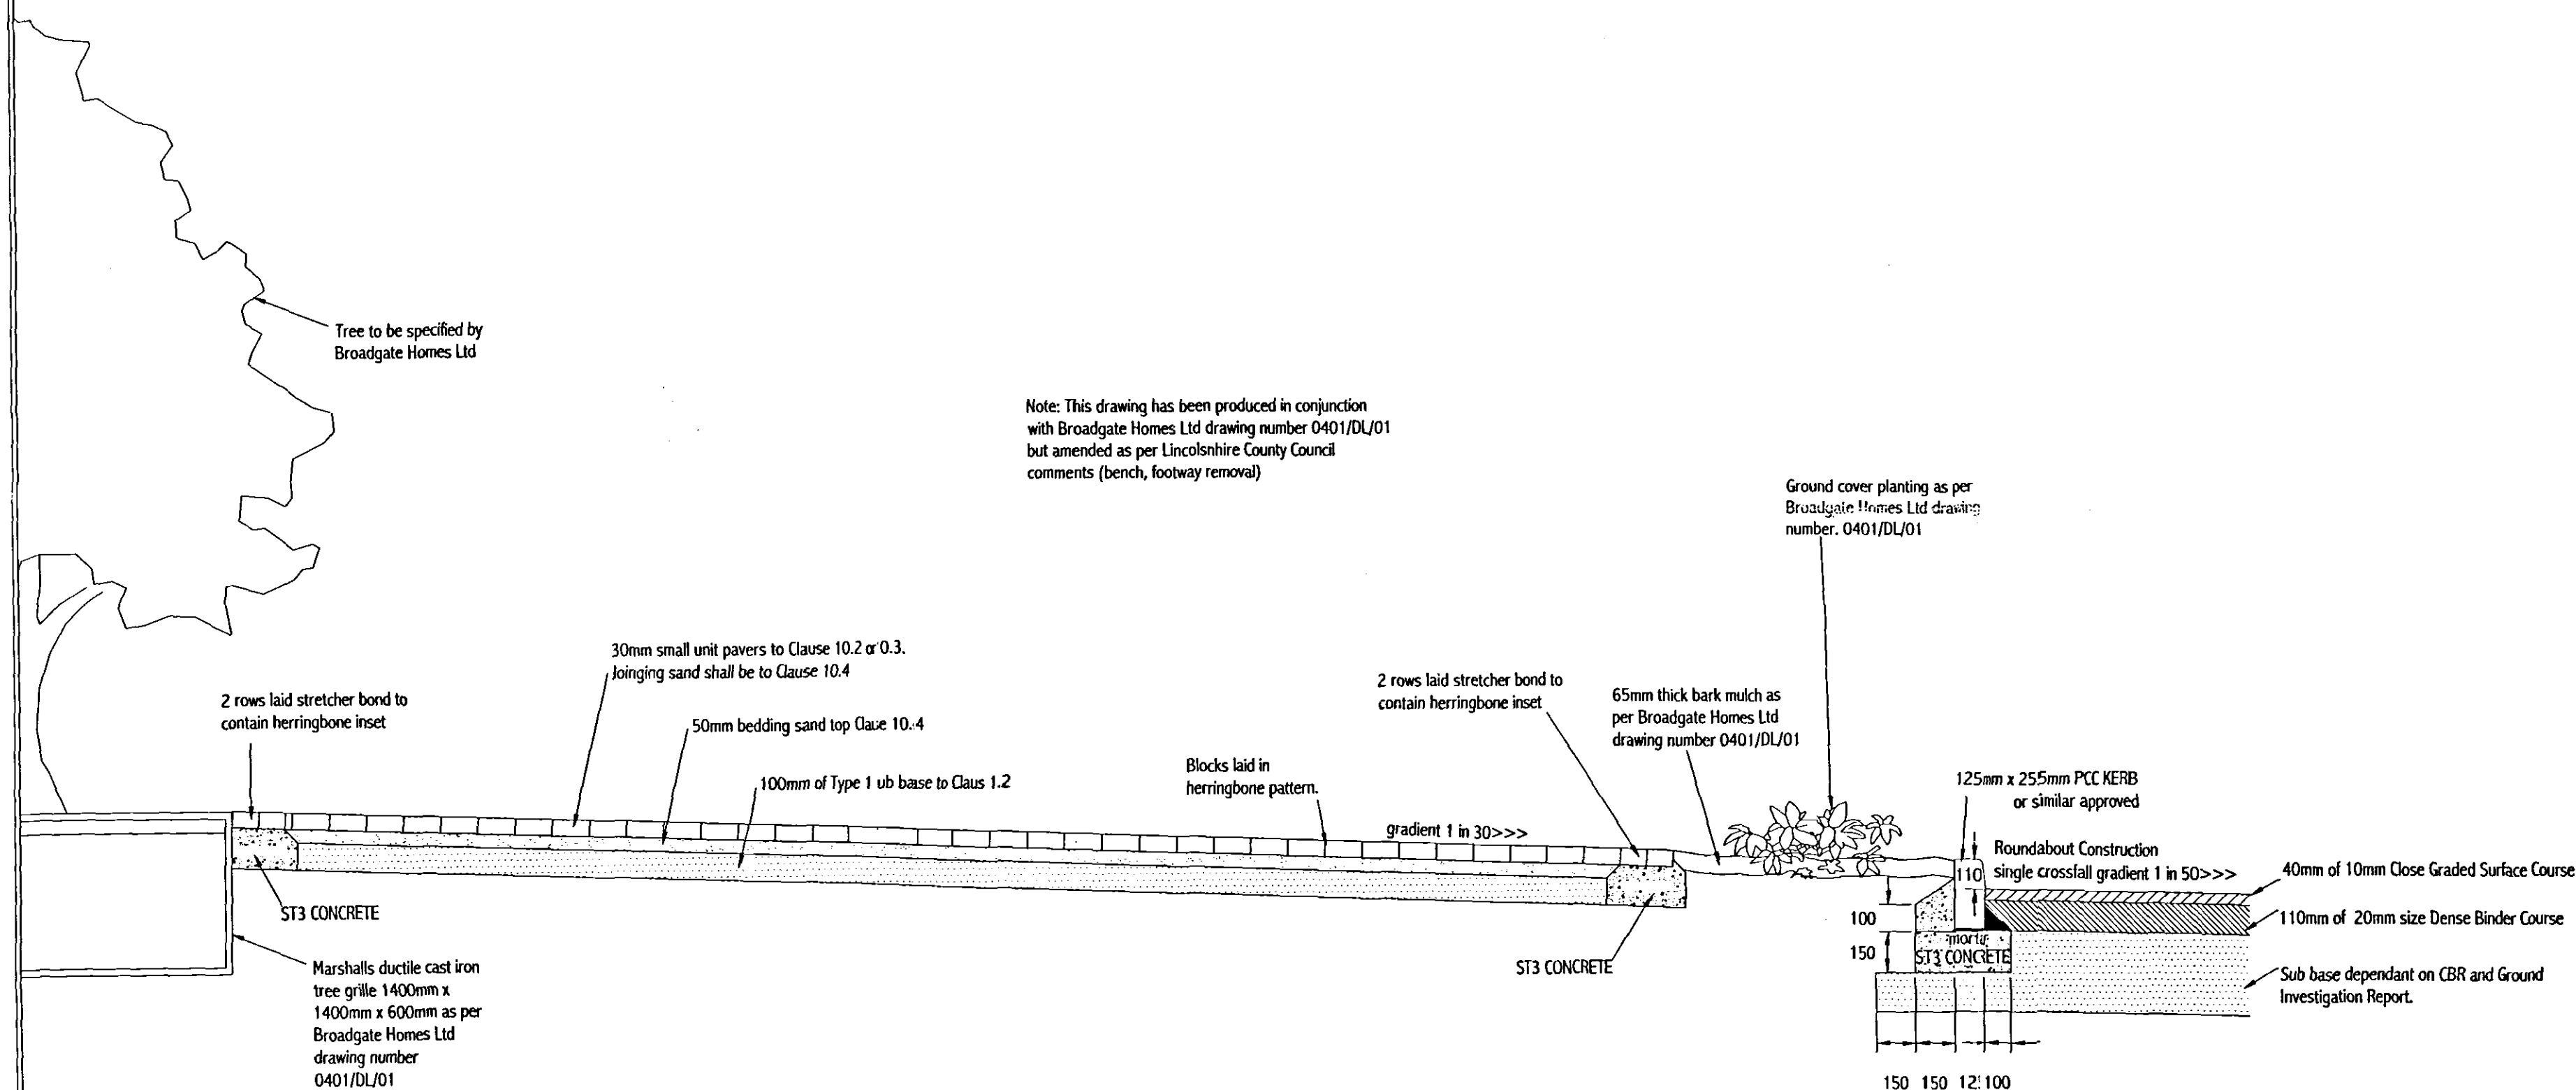

SHDC
Planning & Development
05 SEP 2005

**DETERMINED
PLAN**