


SHEC
Planning & Development

05 OCT 2004

Ref: 1329/04

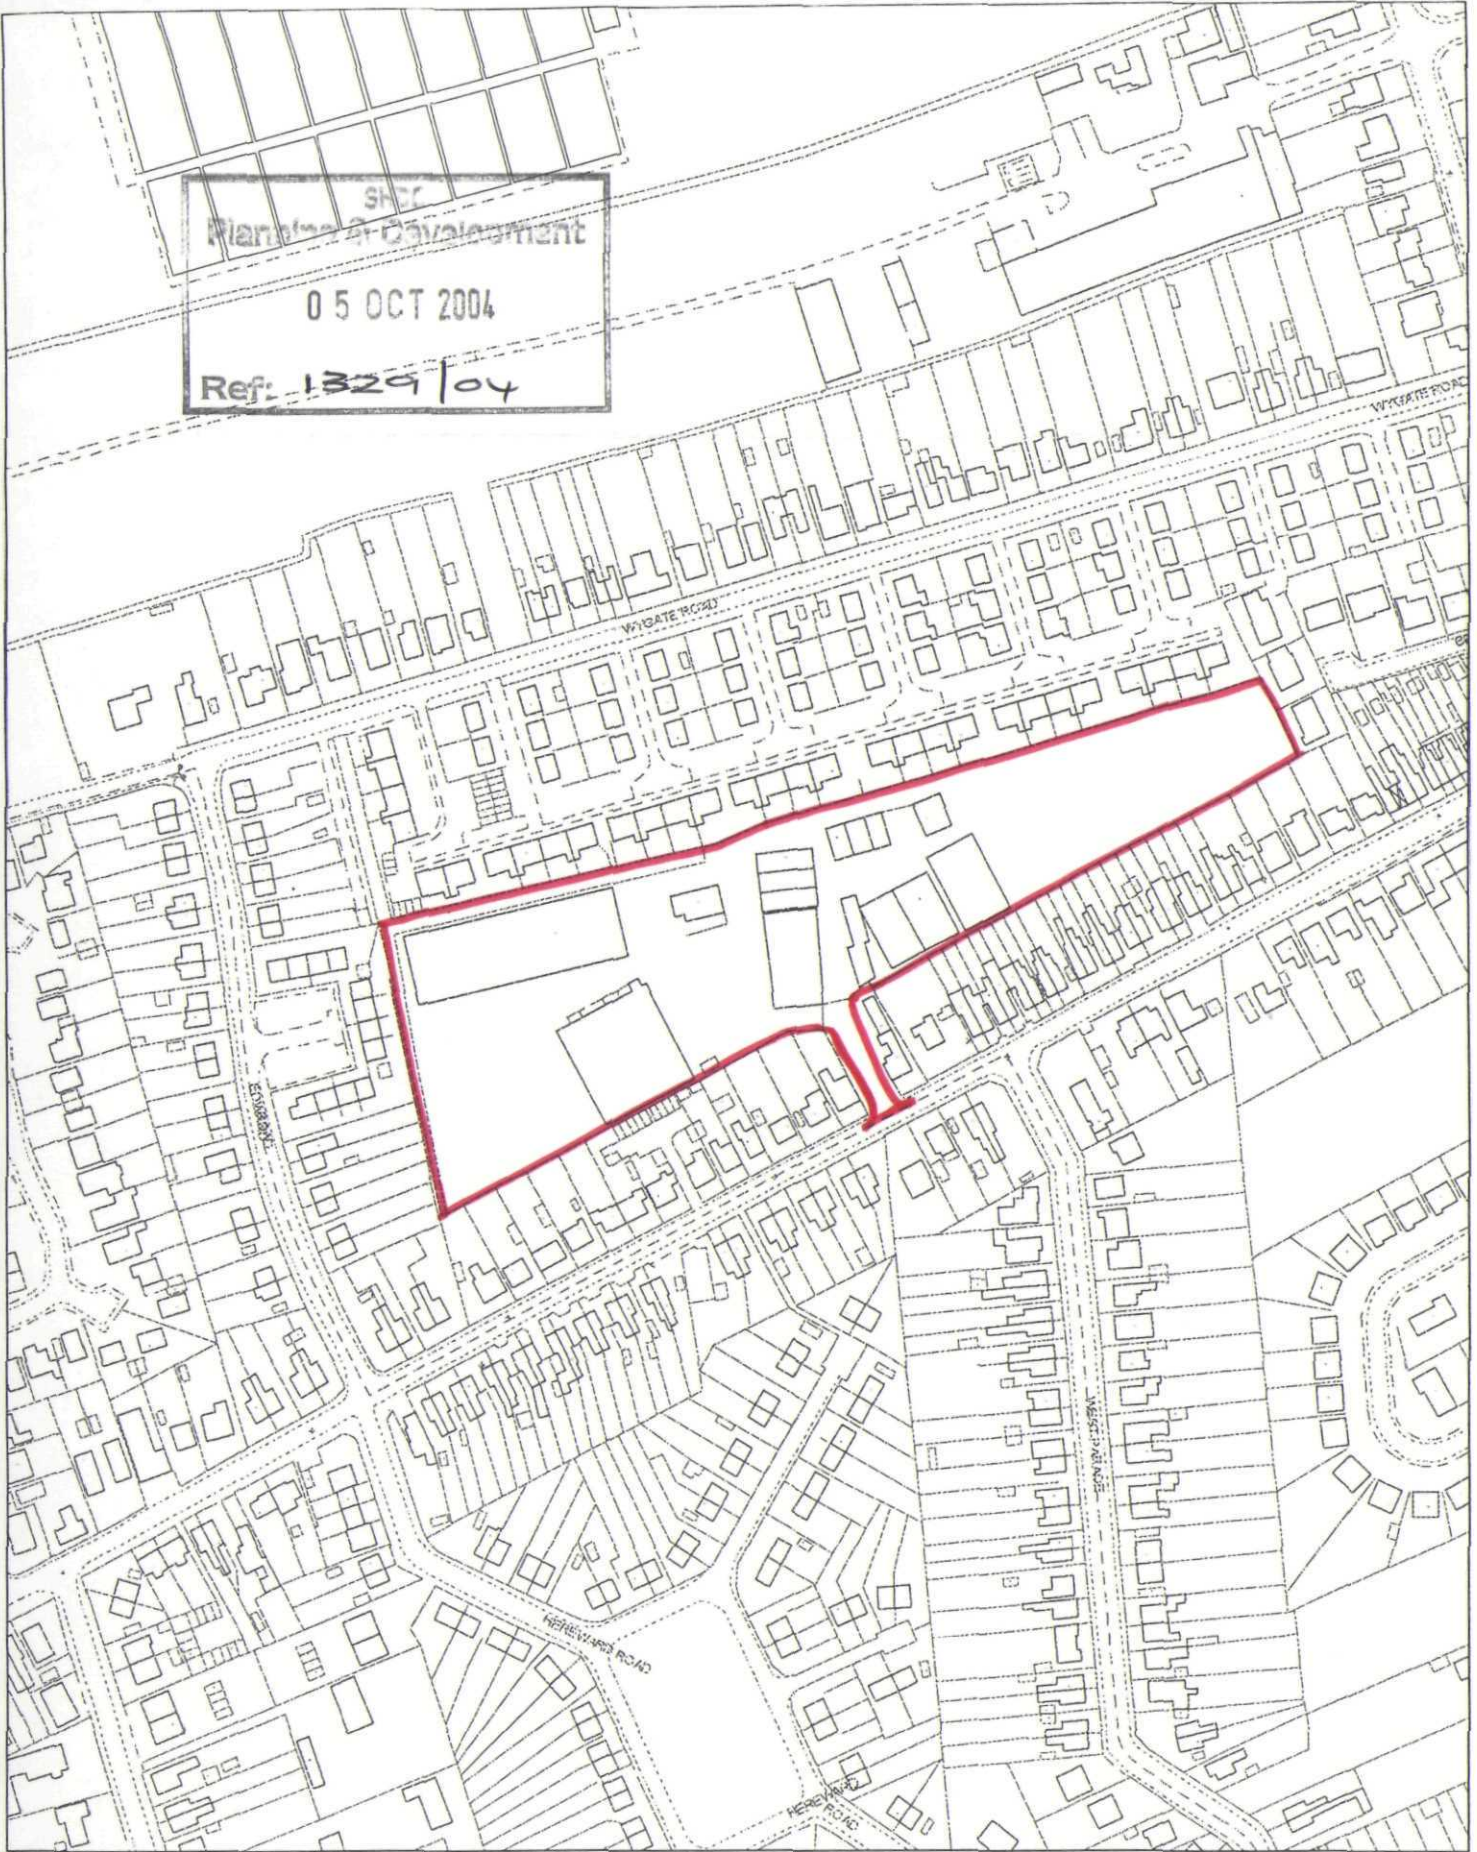

S O U T H



HOLLAND
DISTRICT COUNCIL

This copy has been produced specifically for the map return scheme purposes only. No further copies may be made.

Scale:
1:2500

This map is reproduced from Ordnance Survey material with permission of Ordnance Survey on b

Council Offices, Priory Road, Spalding,
Lincolnshire PE11 2XE

