

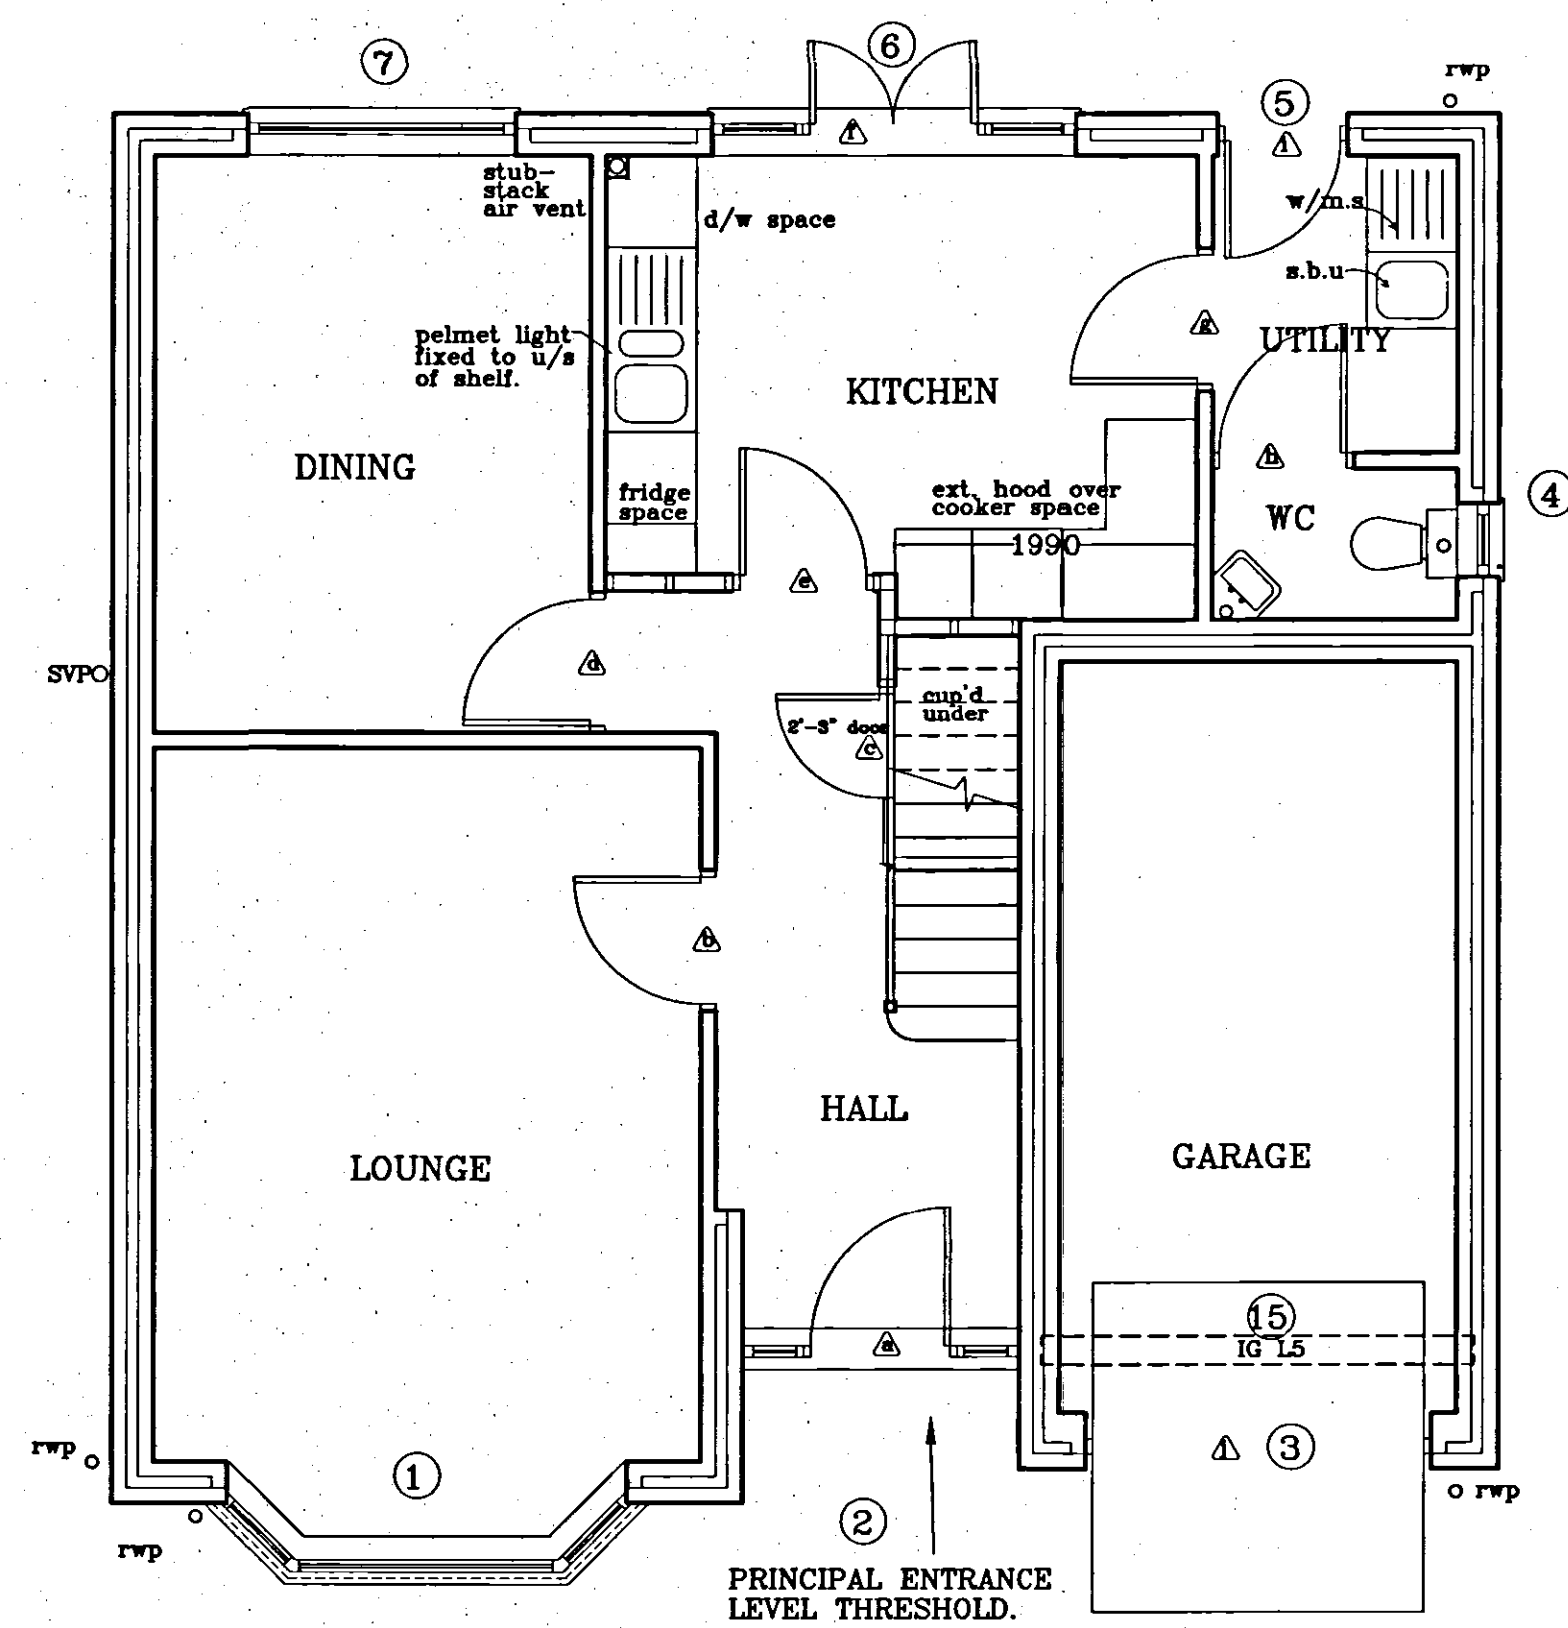


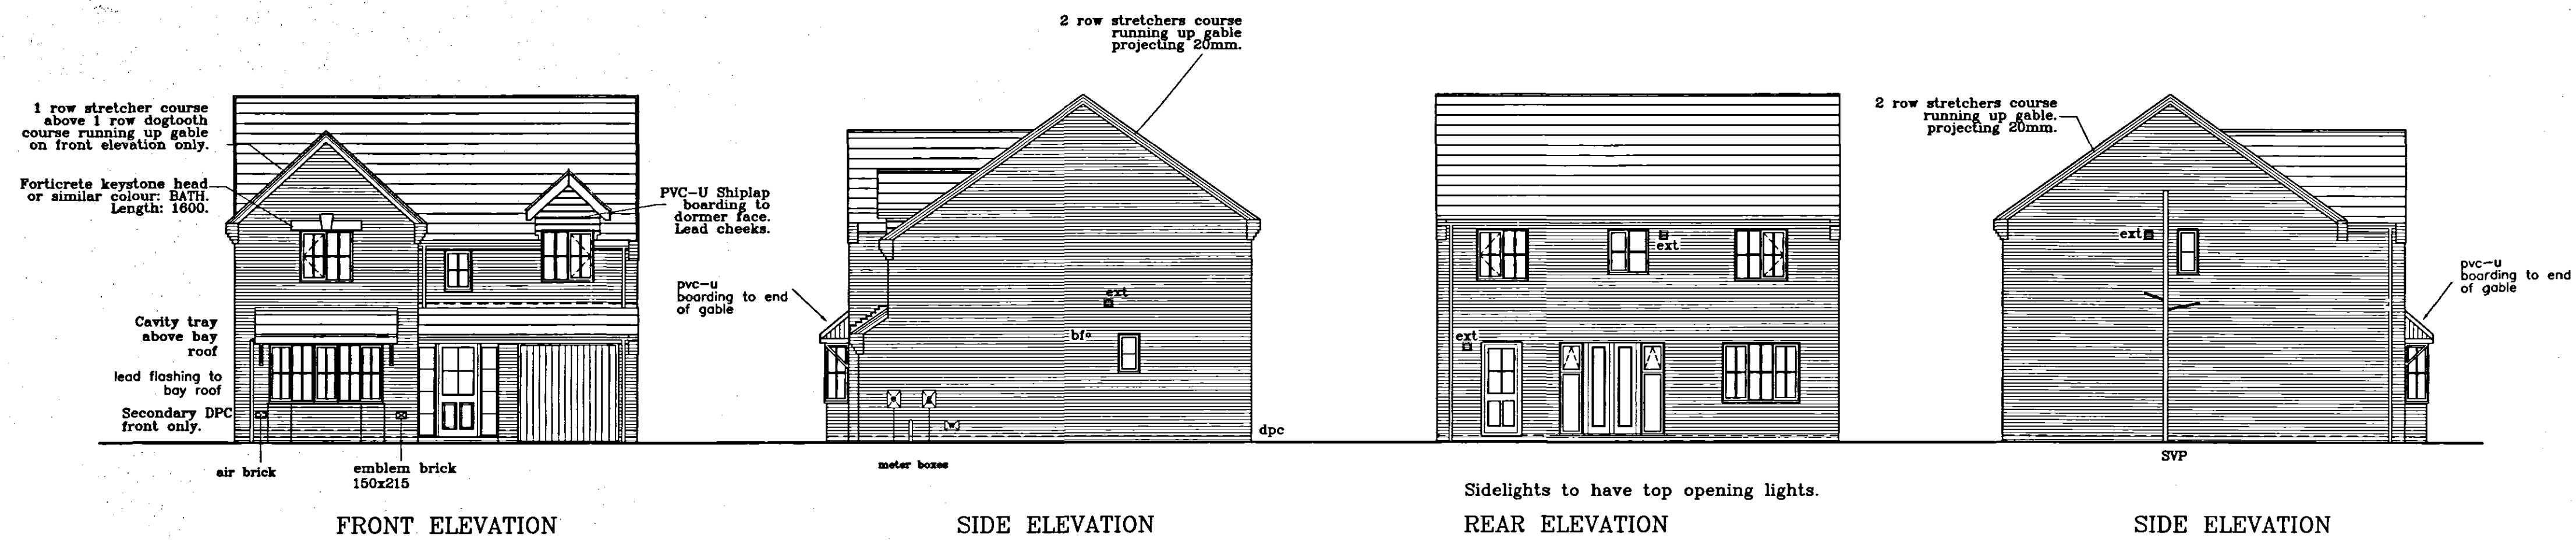

GROUND FLOOR LAYOUT

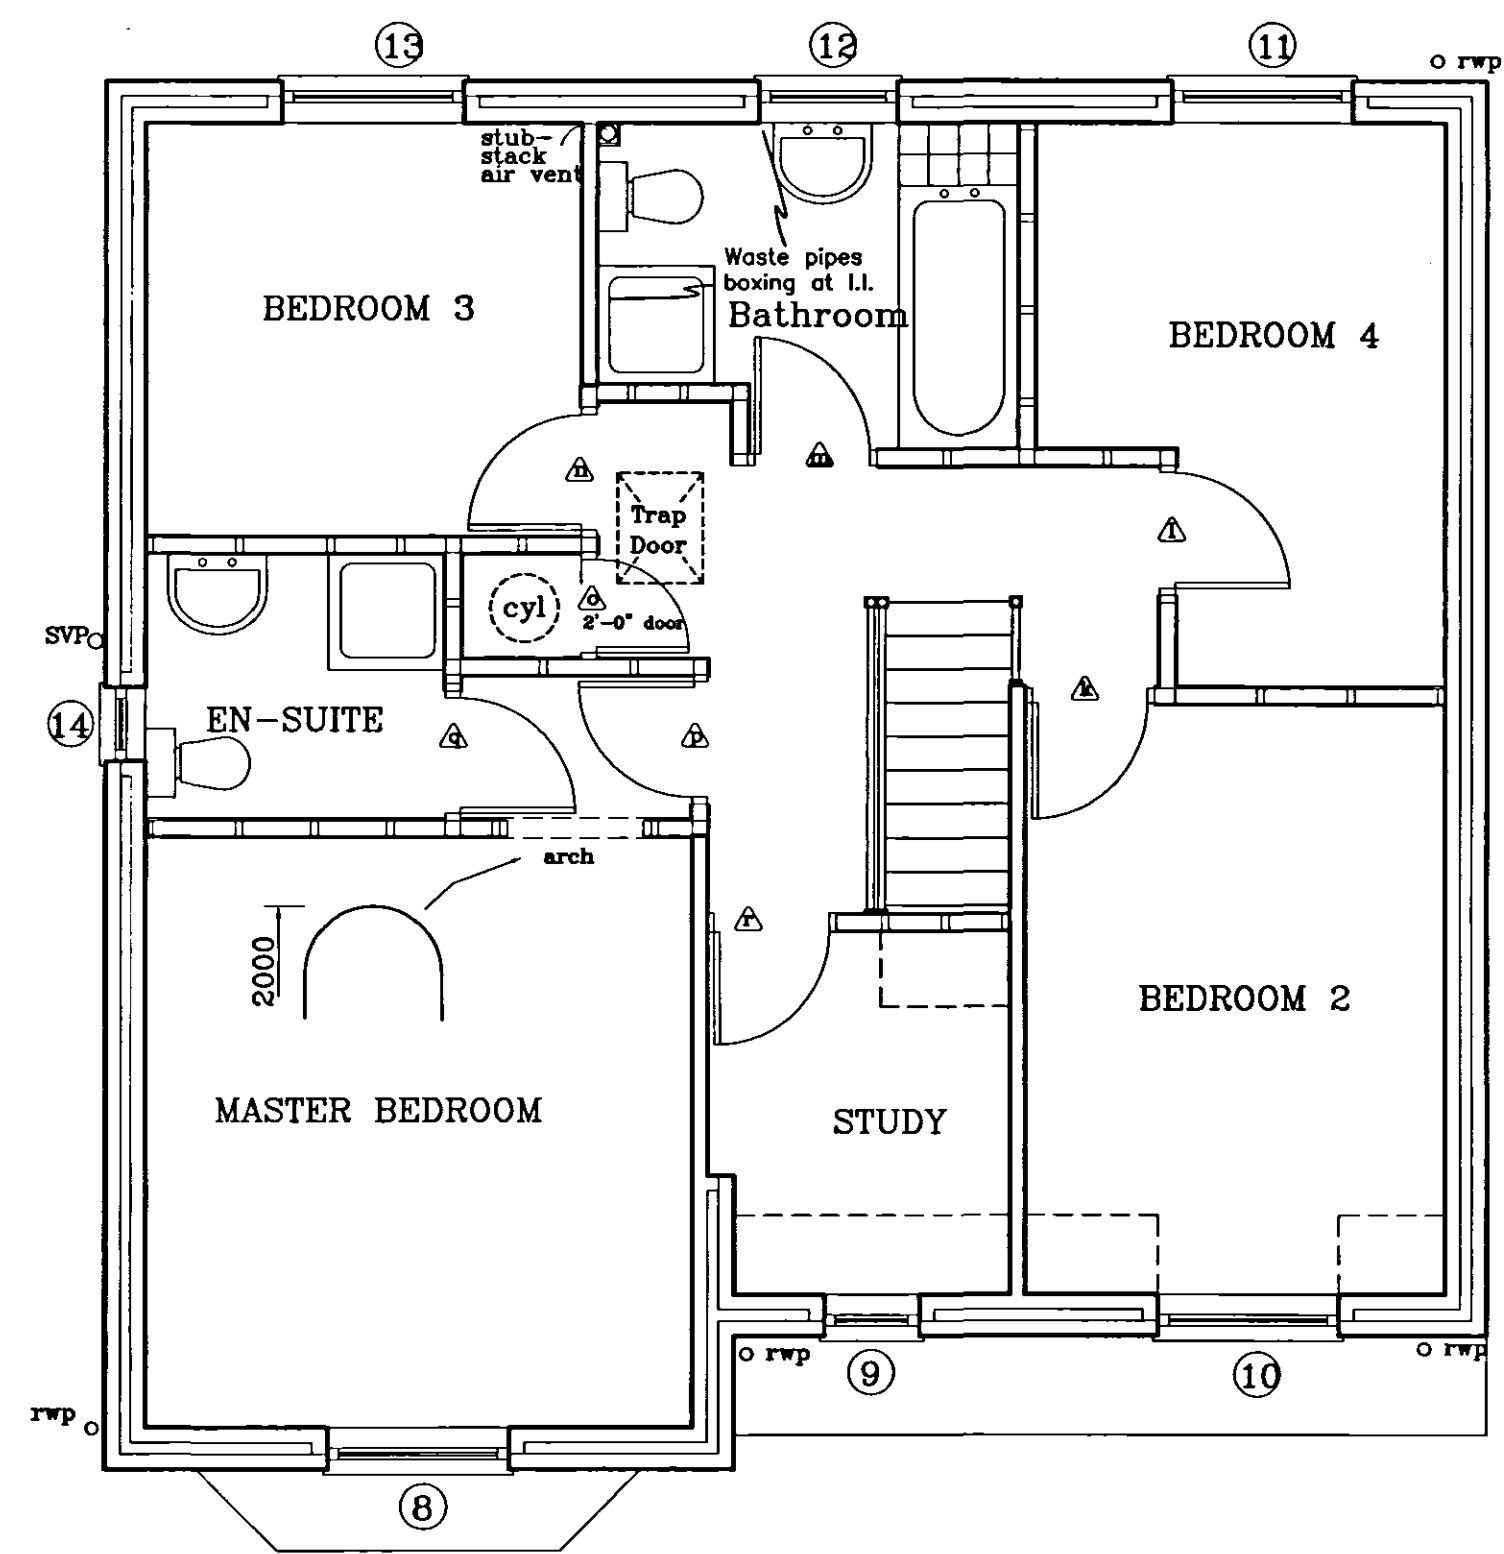

FIRST FLOOR LAYOUT

Planning & Development
05 OCT 2004
2004/1329/04



Broadgate Homes Limited
Broadgate House, Weston Hills,
Spalding, Lincolnshire. PE12 6DB.
Telephone: 01406 380532 Fax:01406 380014

PROJECT TITLE
STANDARD DWELLING TYPE.
'POPPYGATE'
Plot 42,
Former West End Cold Stores.
Pennygate
Spalding,
Lincs

DRAWING
FLOOR LAYOUTS
&
ELEVATIONS

DESCRIPTION	DATE	BY

SCALE
1:50 1:100
DATE
JULY 2004
DRAWING No.
0401/42-01

TERMINED
PLAN