



This drawing is copyright and may not be altered, traced, copied, photographed or used for any purpose other than that for which it is issued without consent of Broadgate Homes (Spalding) Ltd.

All dimensions to be checked on site - do not scale from drawing. any discrepancies please report to drawing office as soon as possible.

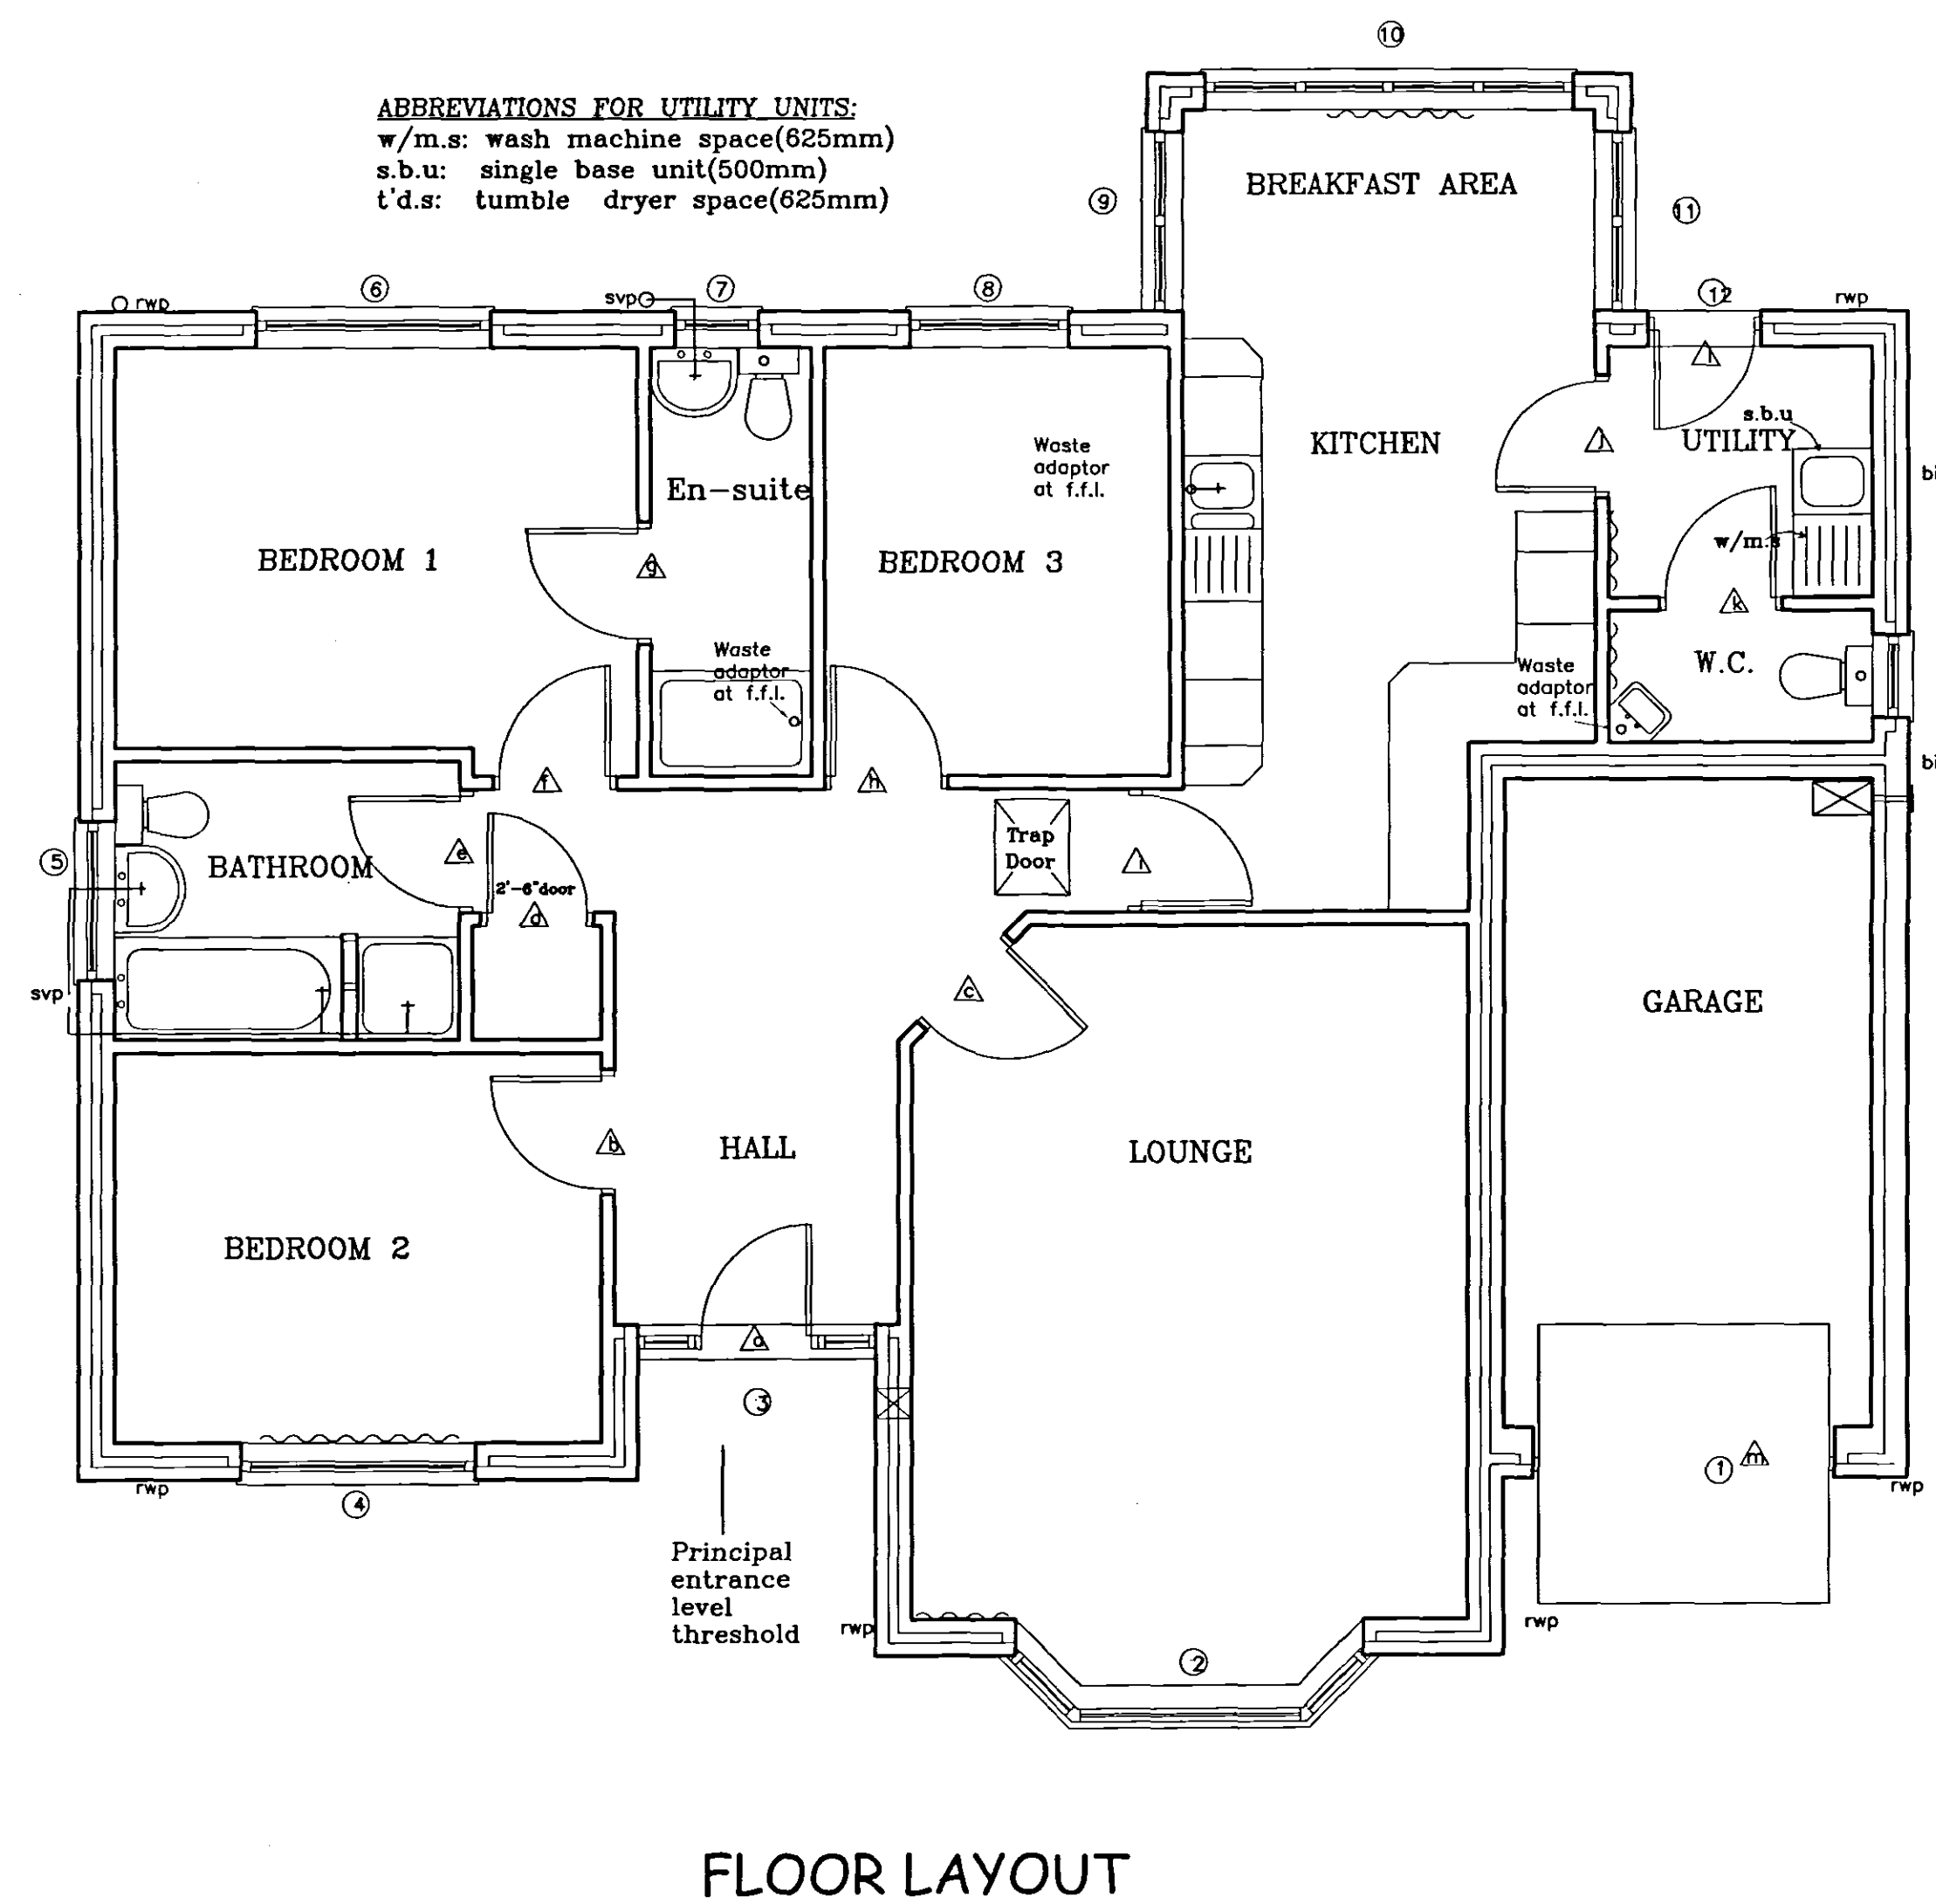

SHDC
Planning & Development
05 OCT 2004
1329/04

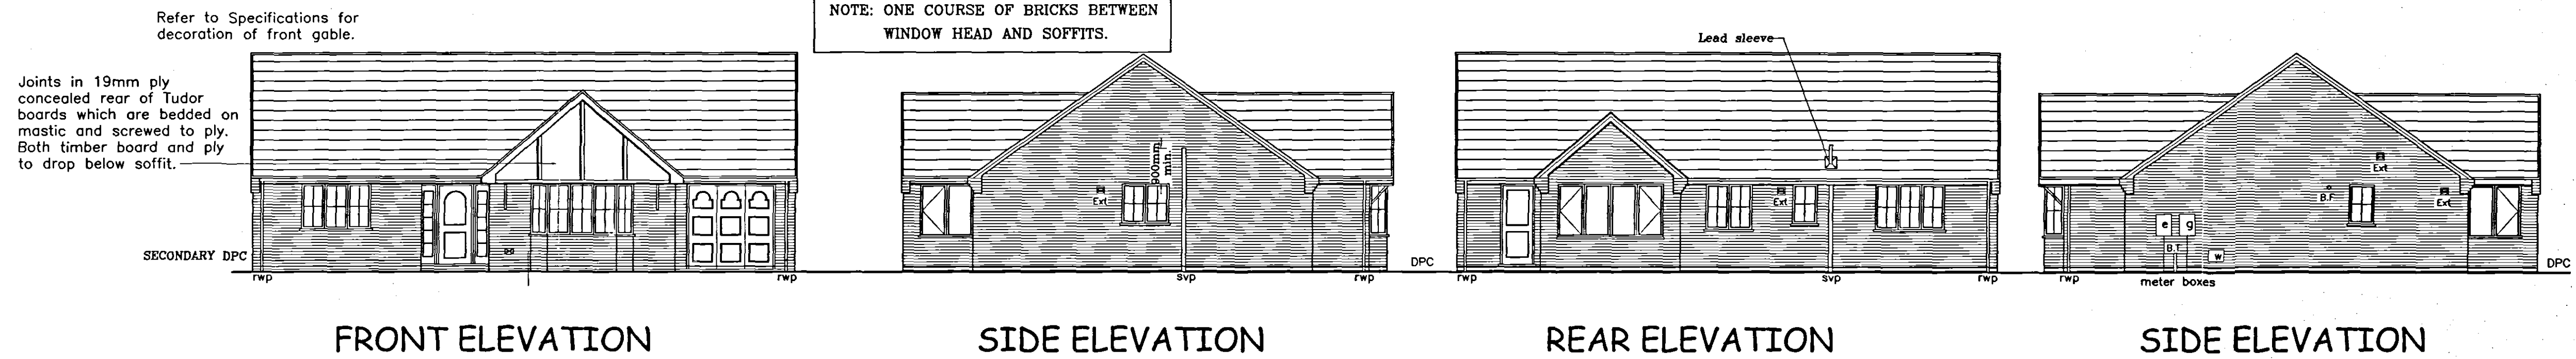

Broadgate Homes Limited
Broadgate House, Weston Hills,
Spalding, Lincolnshire. PE12 6DB.
Telephone: 01406 380532 Fax:01406 380014

PROJECT TITLE
STANDARD DWELLING TYPE.
'HAMPTON 2'
Plot 51.
Former West End Cold Stores.
Pennygate.
Spalding.
Lincs

DRAWING

**FLOOR LAYOUTS
&
ELEVATIONS**

REV	DESCRIPTION	DATE	BY

SCALE 1:50 1:100 DRAWN

DATE JULY 2004 DRAWING No. 0401/51-01

**DETERMINED
PLAN**