

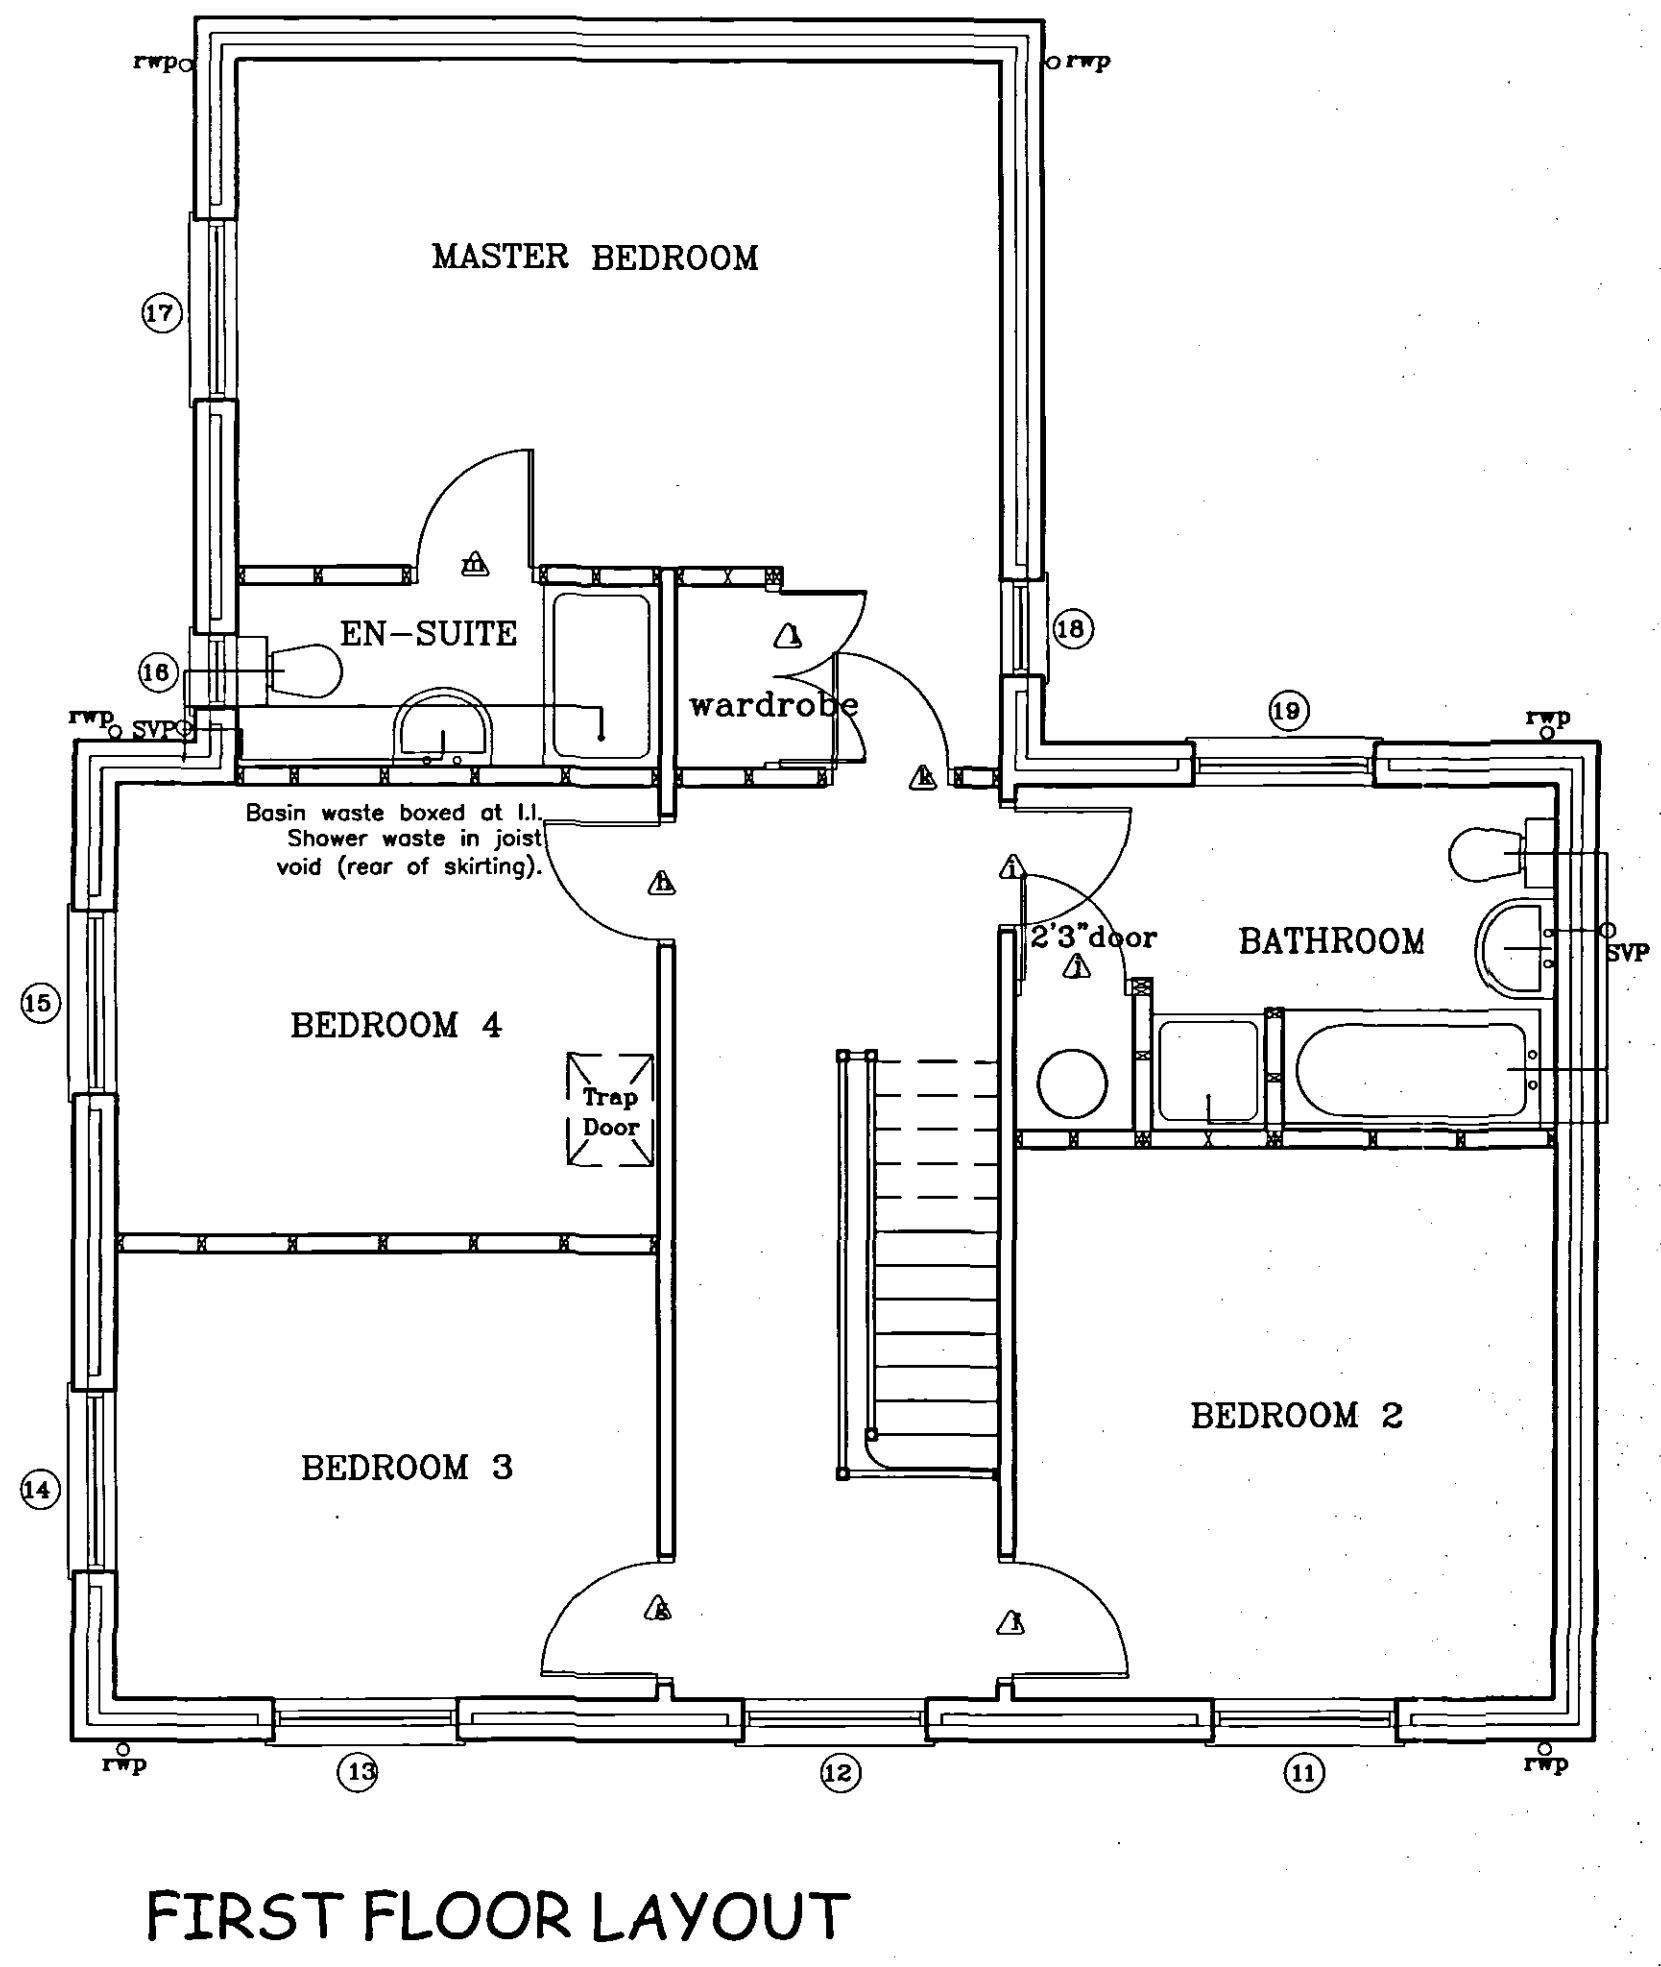


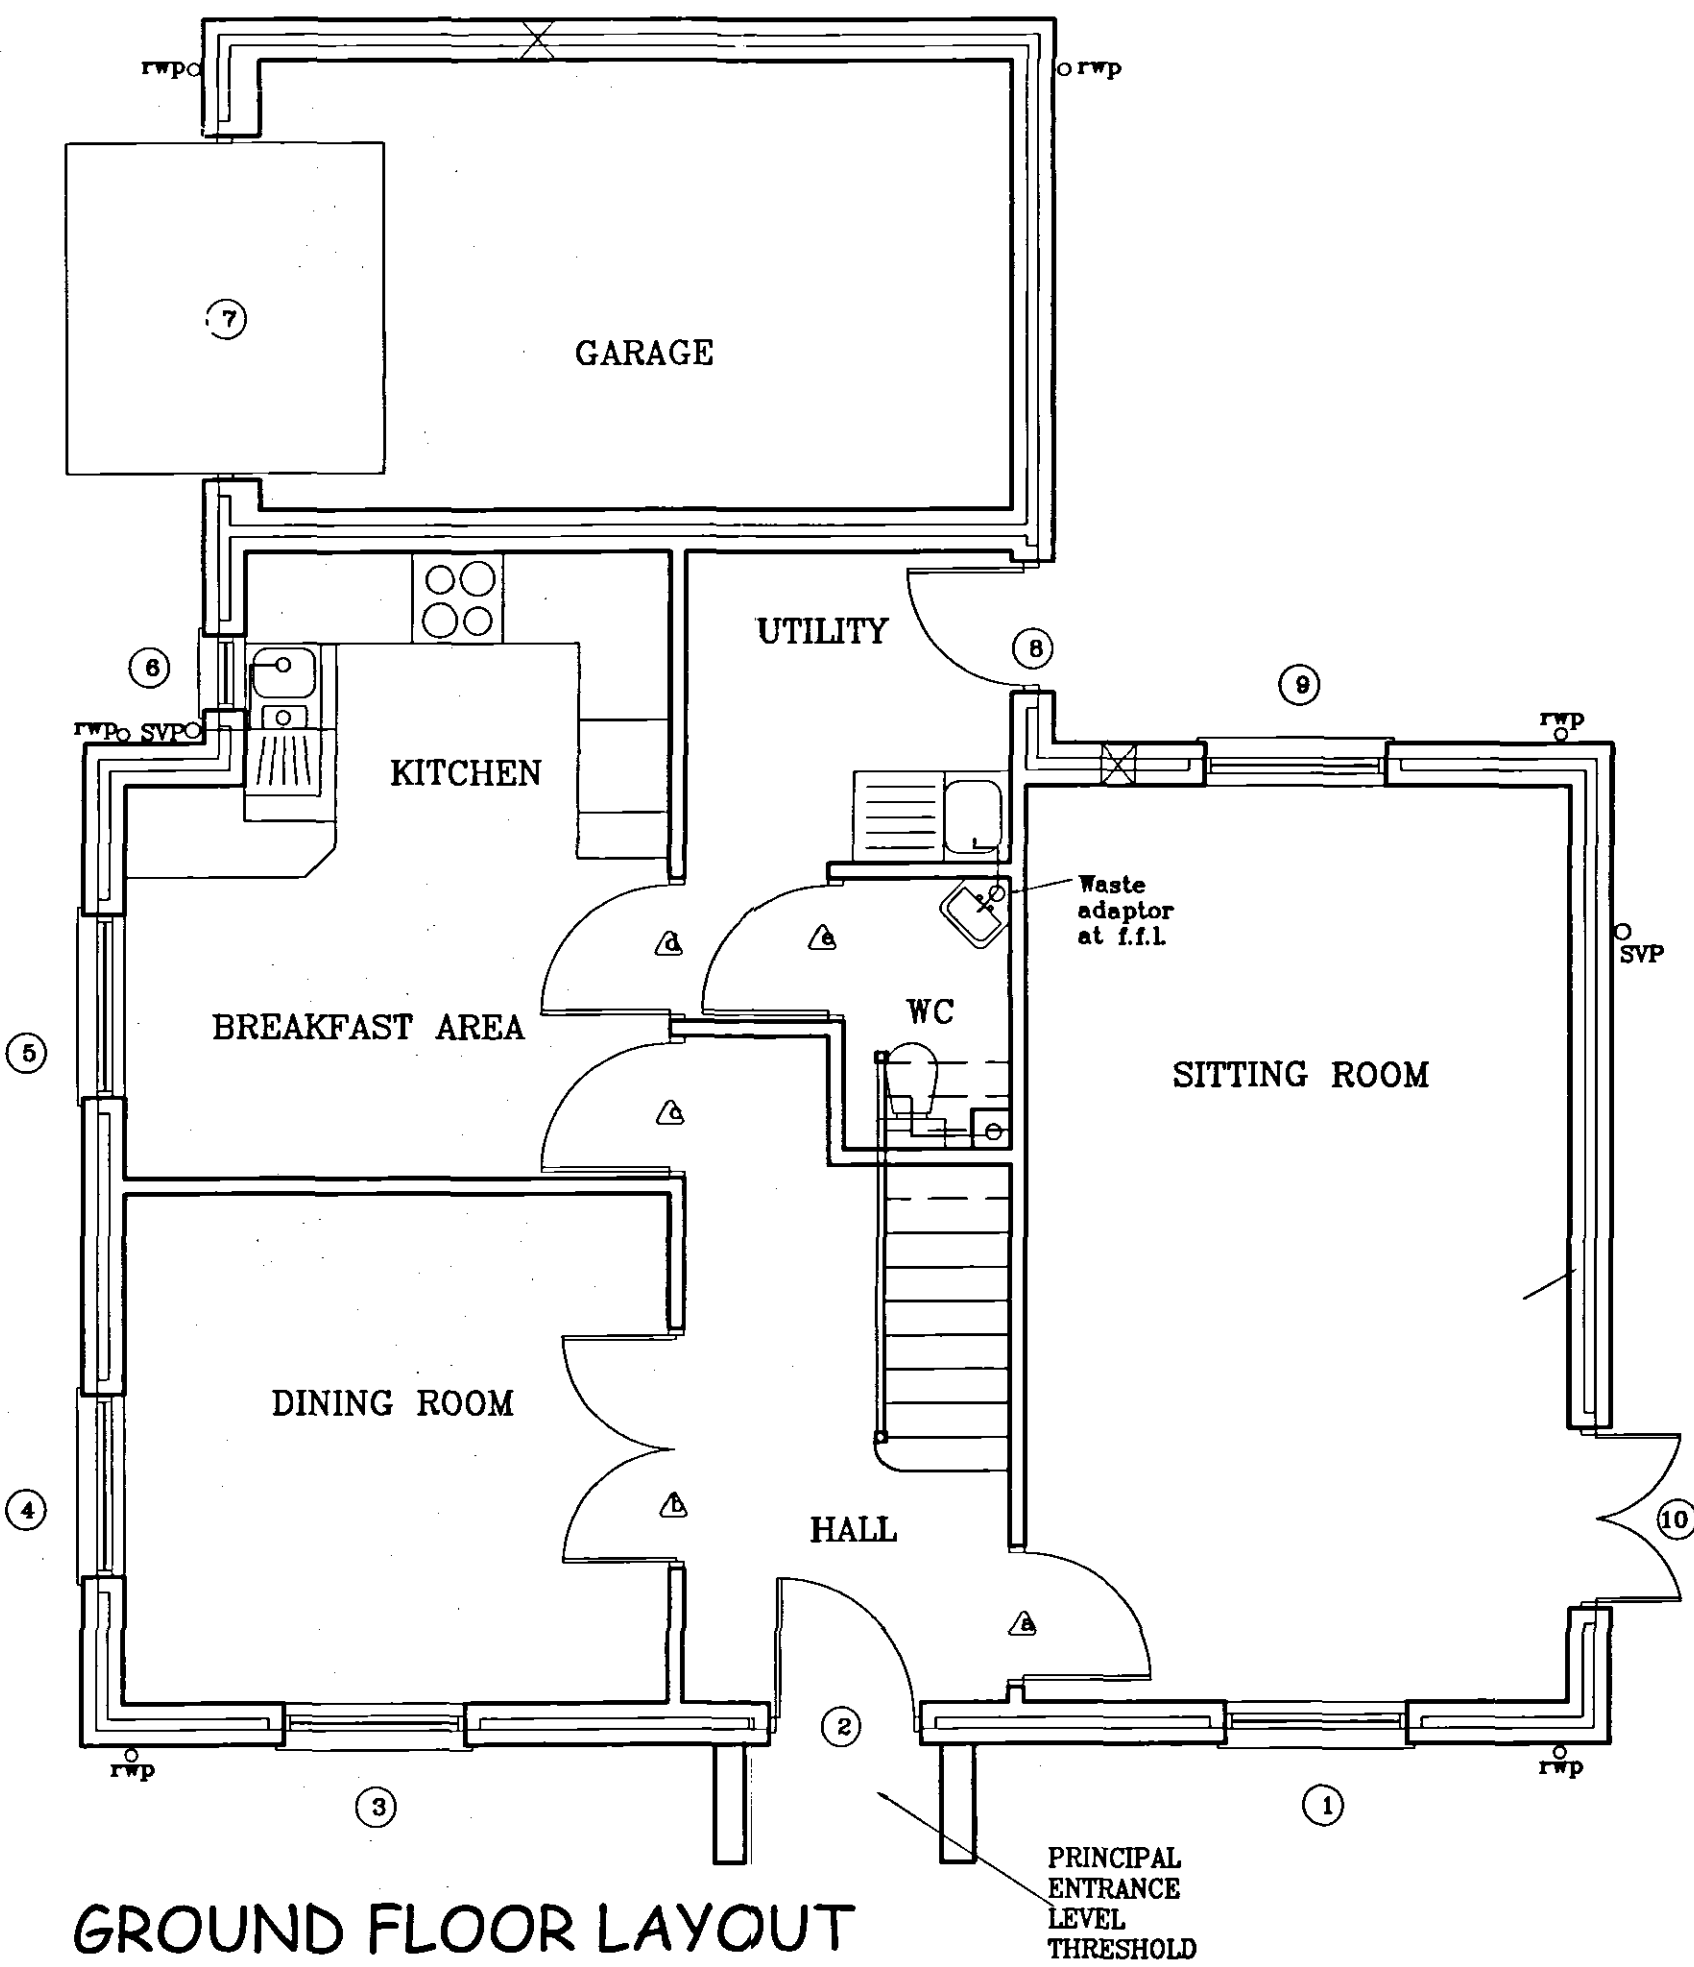

5020
Planning & Development
05 OCT 2004
Ref: 1329/04

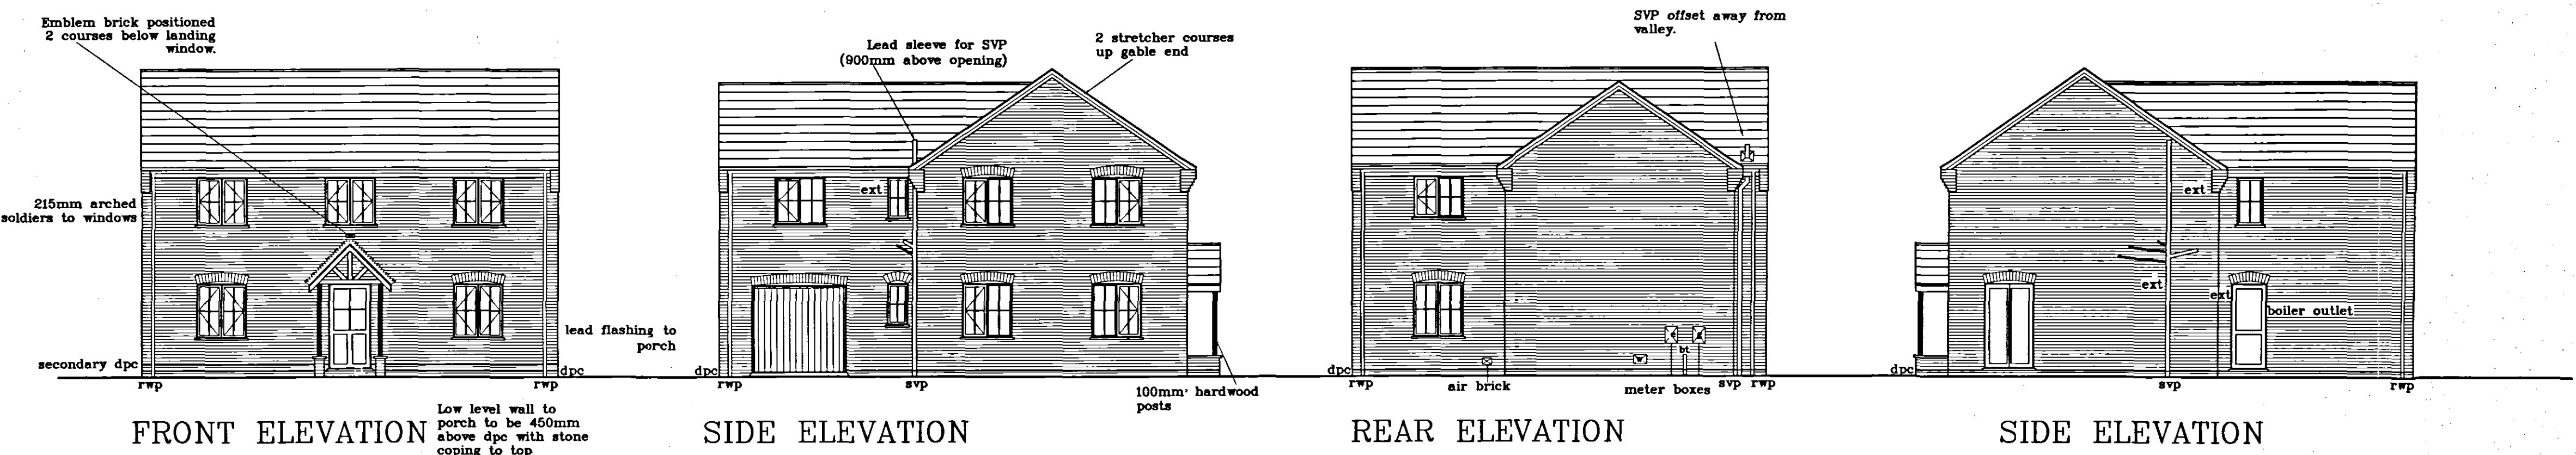

Broadgate Homes Limited
Broadgate House, Weston Hills,
Spalding, Lincolnshire. PE12 6DB.
Telephone: 01406 380532 Fax: 01406 380014

PROJECT TITLE
STANDARD DWELLING TYPE.
'LAWSON 2'
Plots 41 & 54.
Former West End Cold Stores.
Pennygate.
Spalding.
Lincs.

**FLOOR LAYOUTS
&
ELEVATIONS**

DESCRIPTION	DATE	BY

SCALE 1:50 1:100	DRAWN
DATE JUNE '04	DRAWING No. 0401/41,54-01

**DETERMINED
PLAN**