

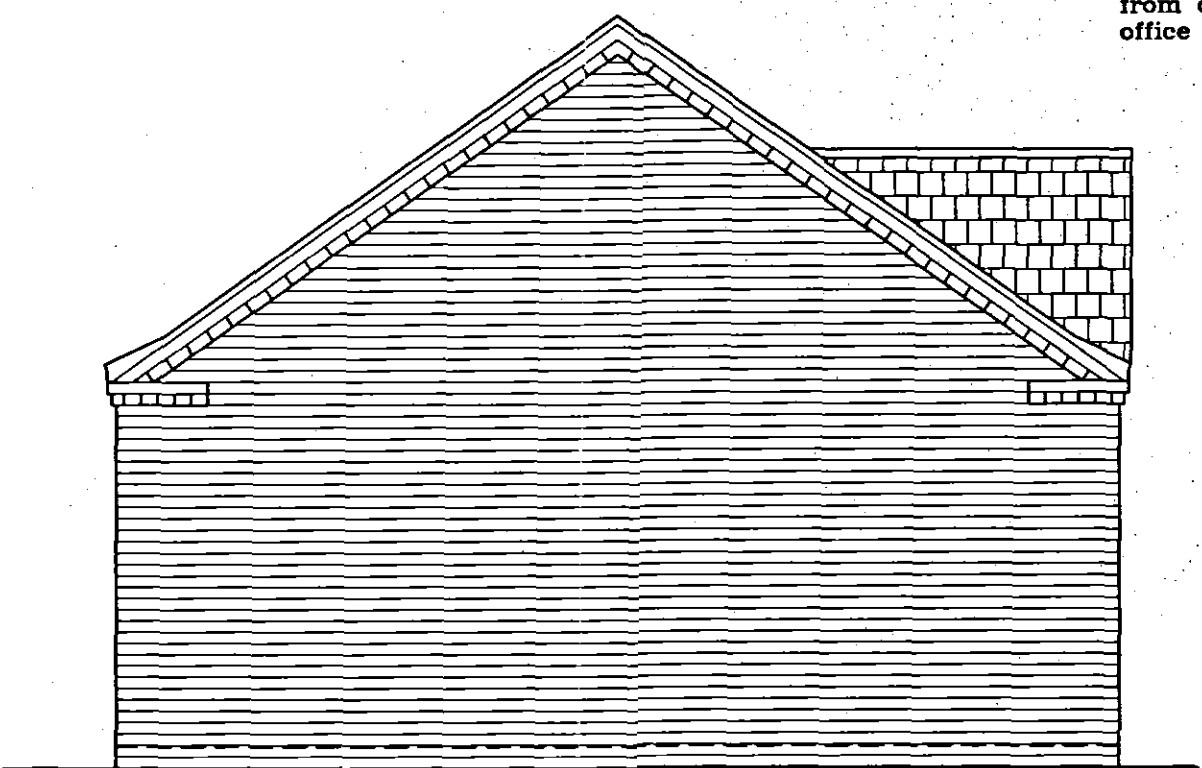
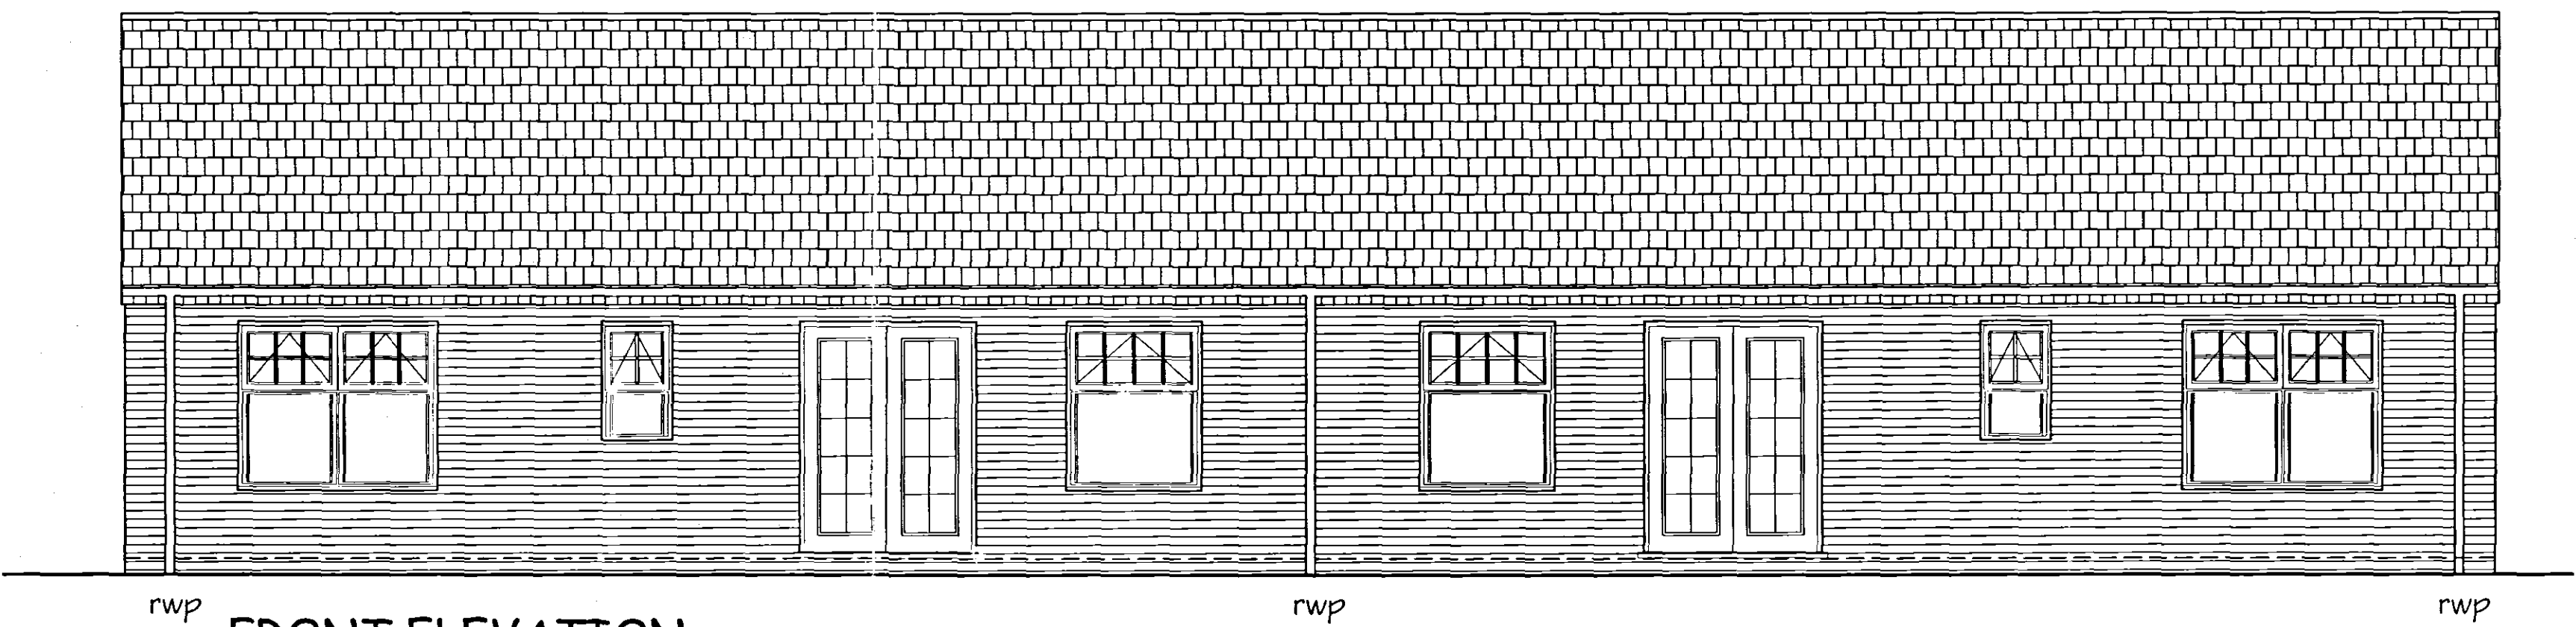


This drawing is copyright and may not be altered, traced, copied, photographed or used for any purpose other than that for which it is issued without consent of Broadgate Homes Ltd.


All dimensions to be checked on site - do not scale from drawing. any discrepancies please report to drawing office as soon as possible.

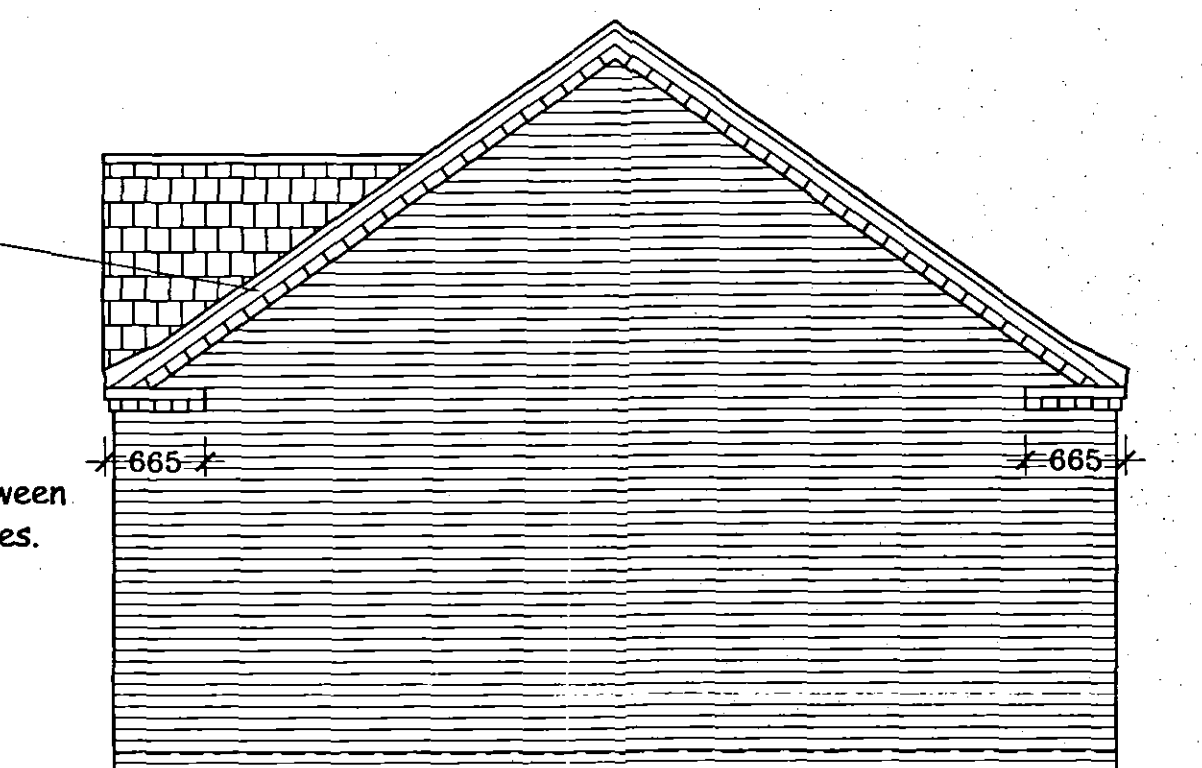

SIDE ELEVATION

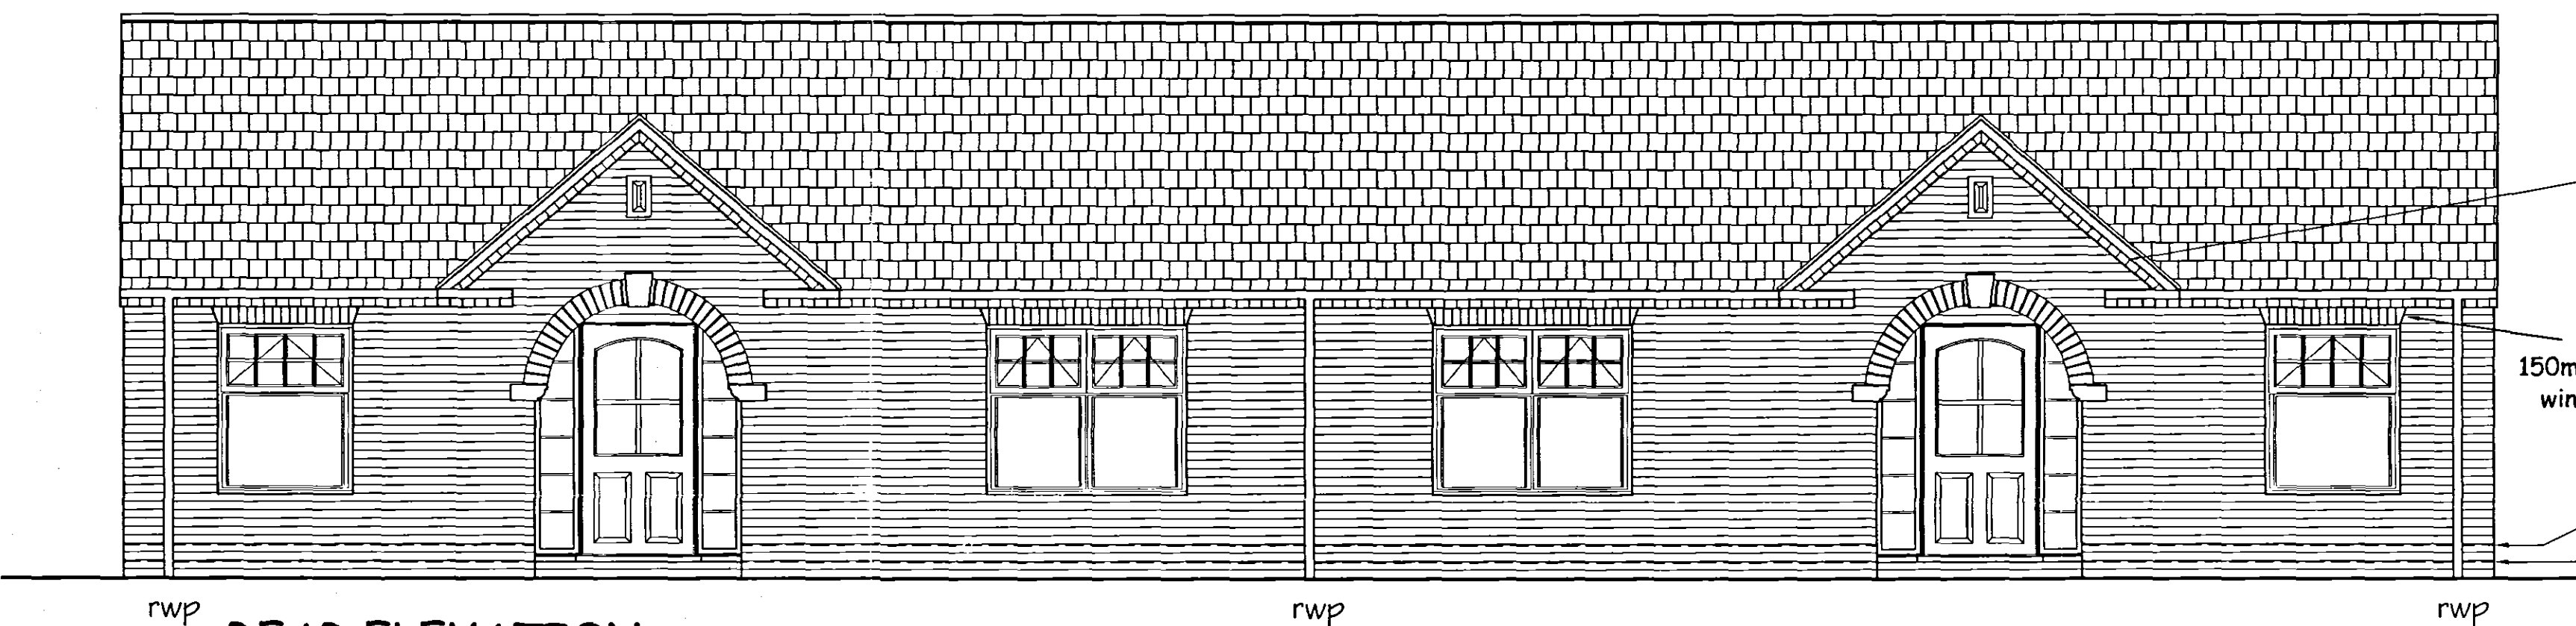

SIDE ELEVATION

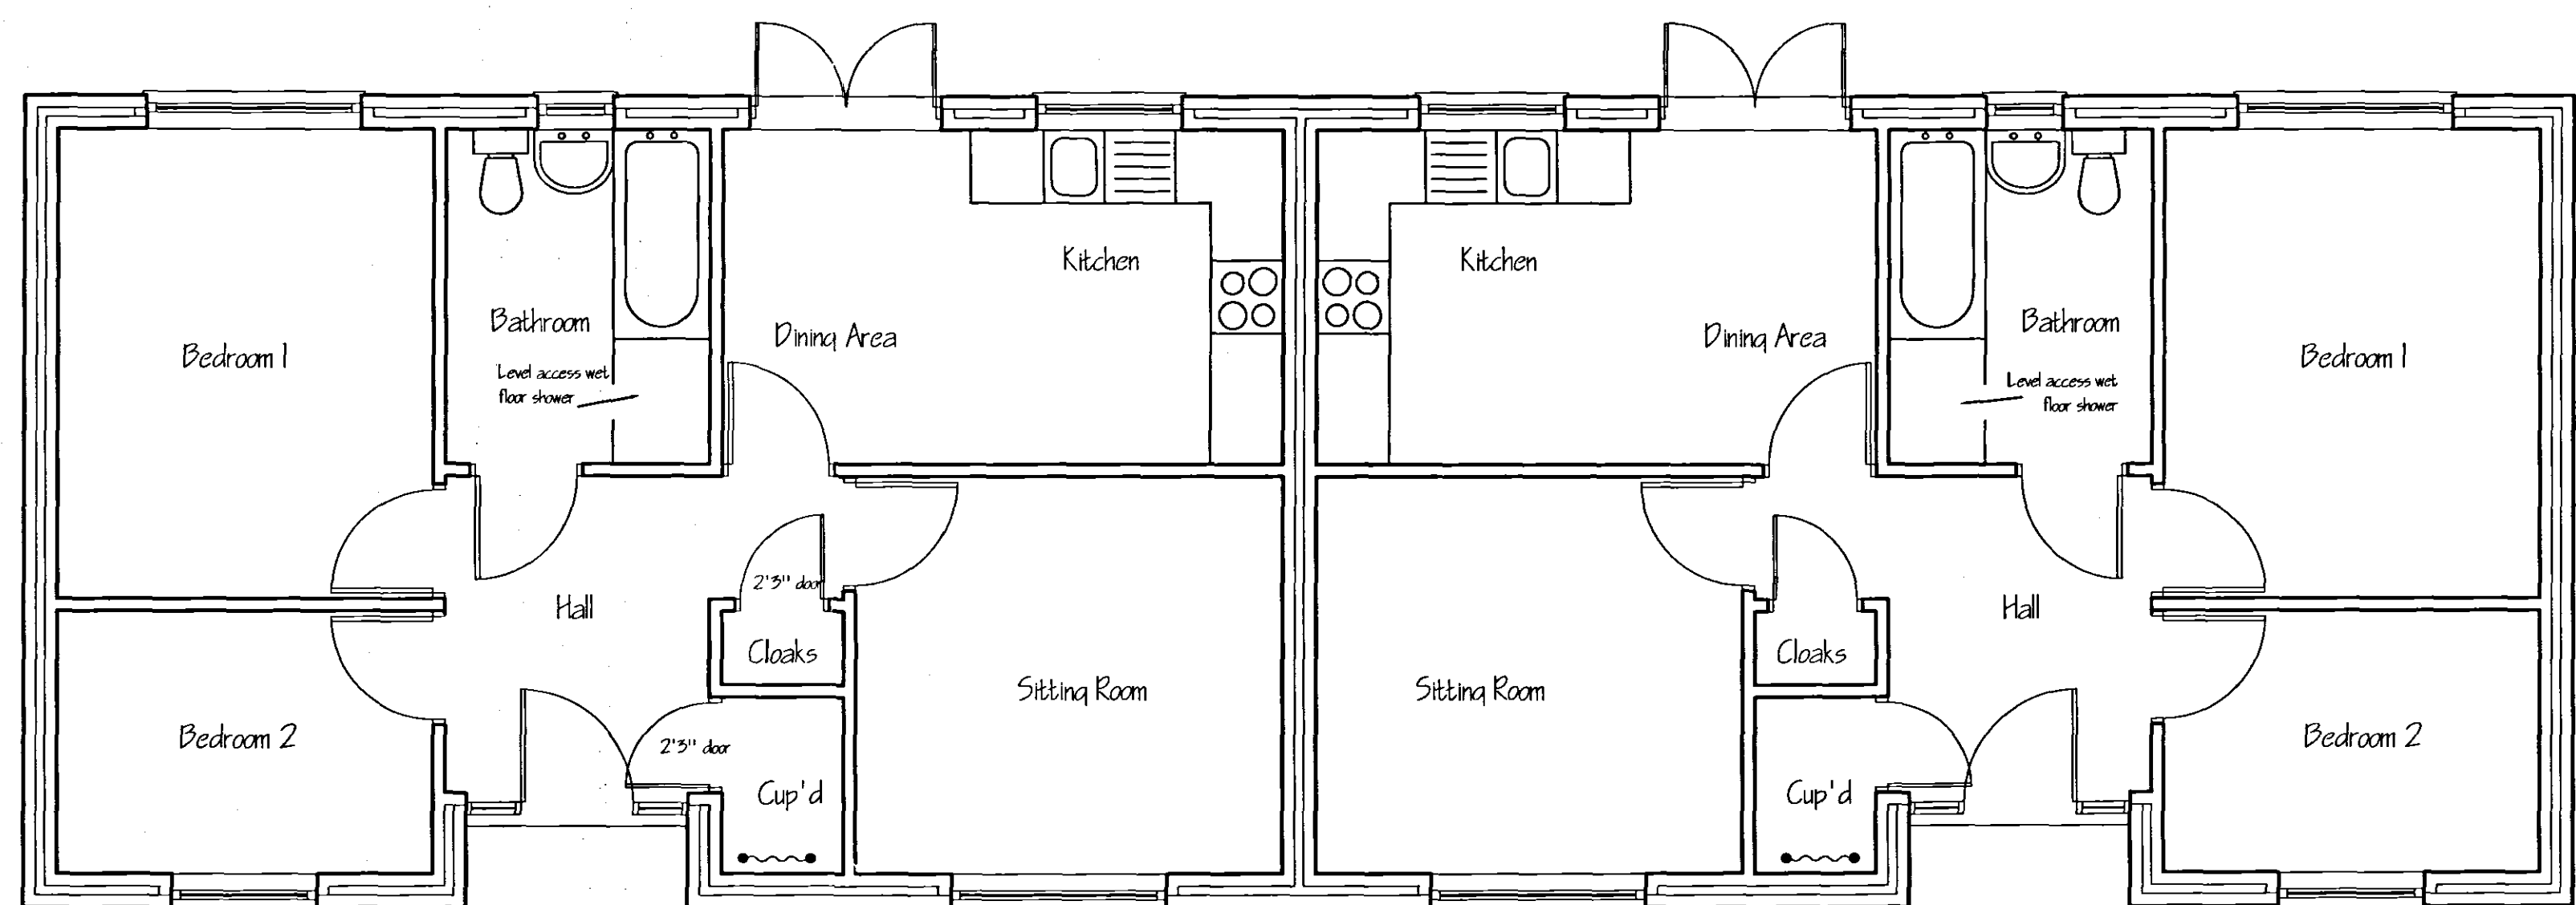

FLOOR LAYOUT

Plot 1-8, 47-50
05 OCT 2004
Rev: 1329/04



Broadgate Homes Limited
Broadgate House, Weston Hills,
Spalding, Lincolnshire. PE12 6DB.
Telephone: 01406 380532 Fax: 01406 380014

PROJECT TITLE
Plots 1- 8, 47 - 50
Pennygate-
West End Cold Stores
Spalding

DRAWING
Elevations
&
Floor Layout

REV	DESCRIPTION	DATE	BY

SCALE 1:50 1:100	DRAWN JJT
DATE SEPT 2004	DRAWING No. 0401/1- 8,47-50 - 01

DETERMINED
P. 1