


[illegible]

SIDE ELEVATION

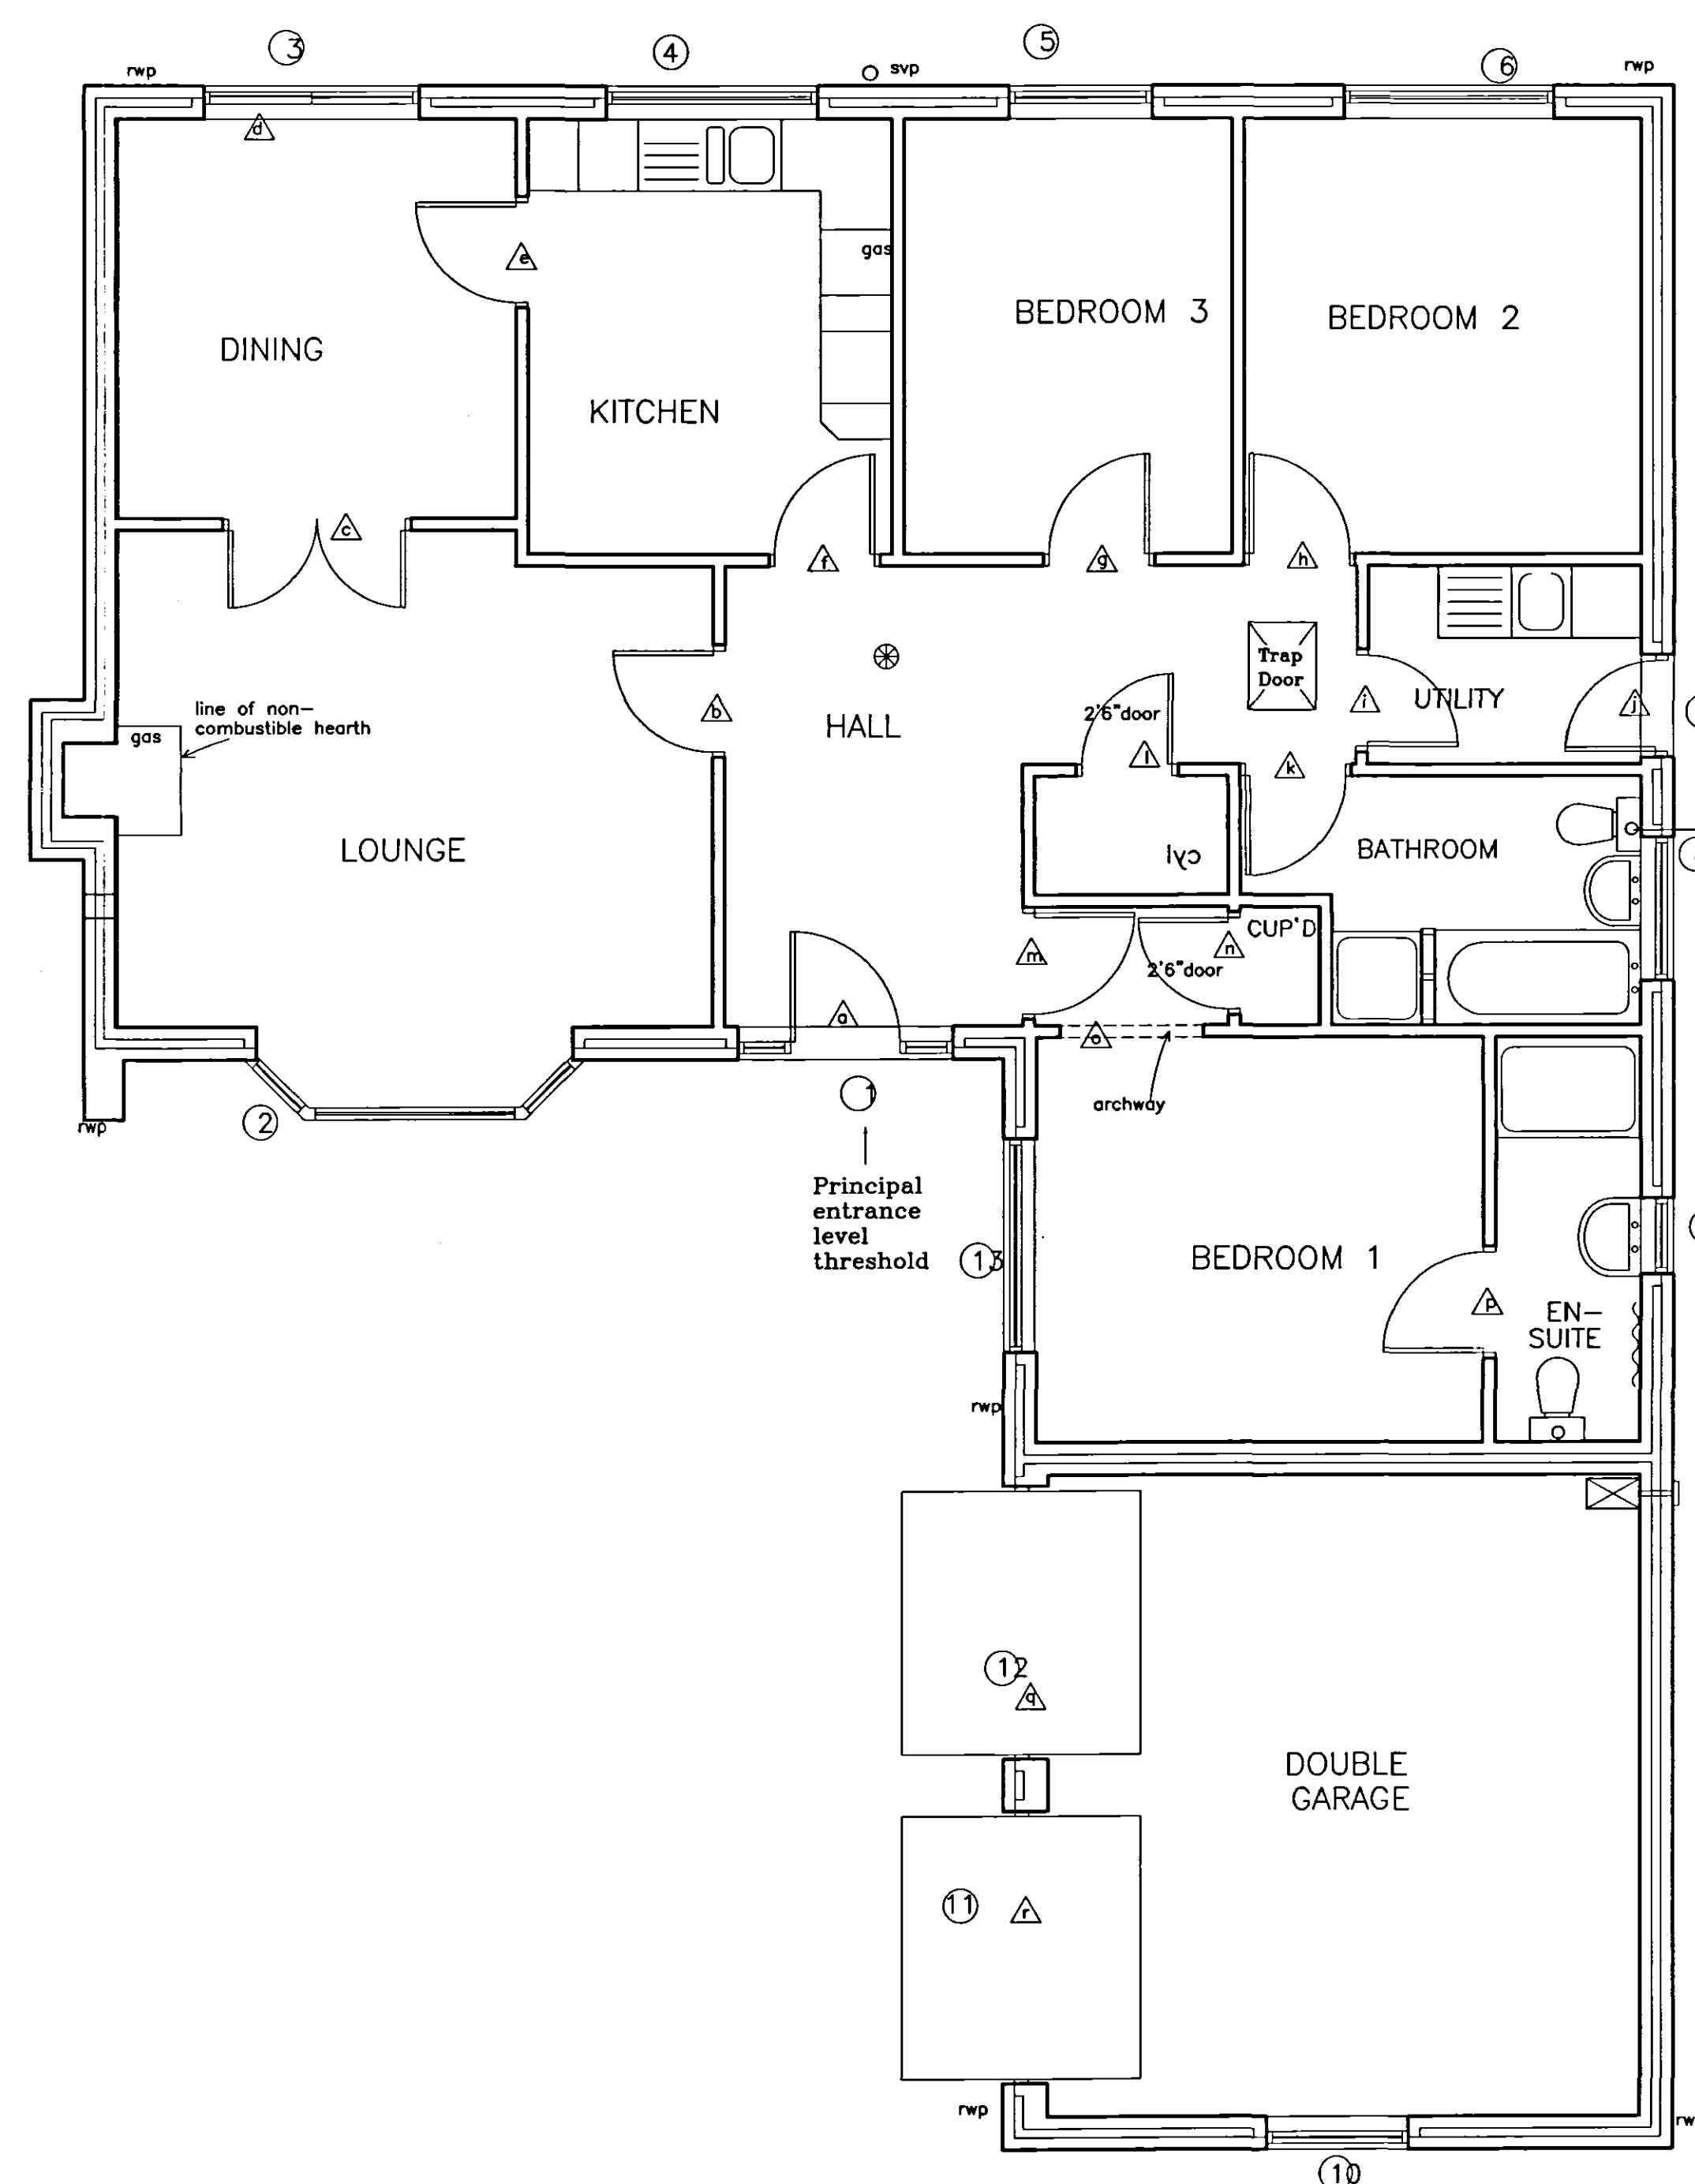

FLOOR LAYOUT

Broadgate House, Weston Hills,
Spalding, Lincolnshire. PE12 6DB.

PROJECT TITLE
STANDARD DWELLING TYPE.
'CAMELLIA'
Plot 53.
Former West End Cold Stores.
Pennygate.
Spalding.
LINCS

DRAWING

FLOOR LAYOUTS & ELEVATIONS

REV	DESCRIPTION	DATE	E

SCALE
1:50 1:100

DATE
JULY 2004

DRAWING No. 0401/53-01

DETERMINED
PLAN