
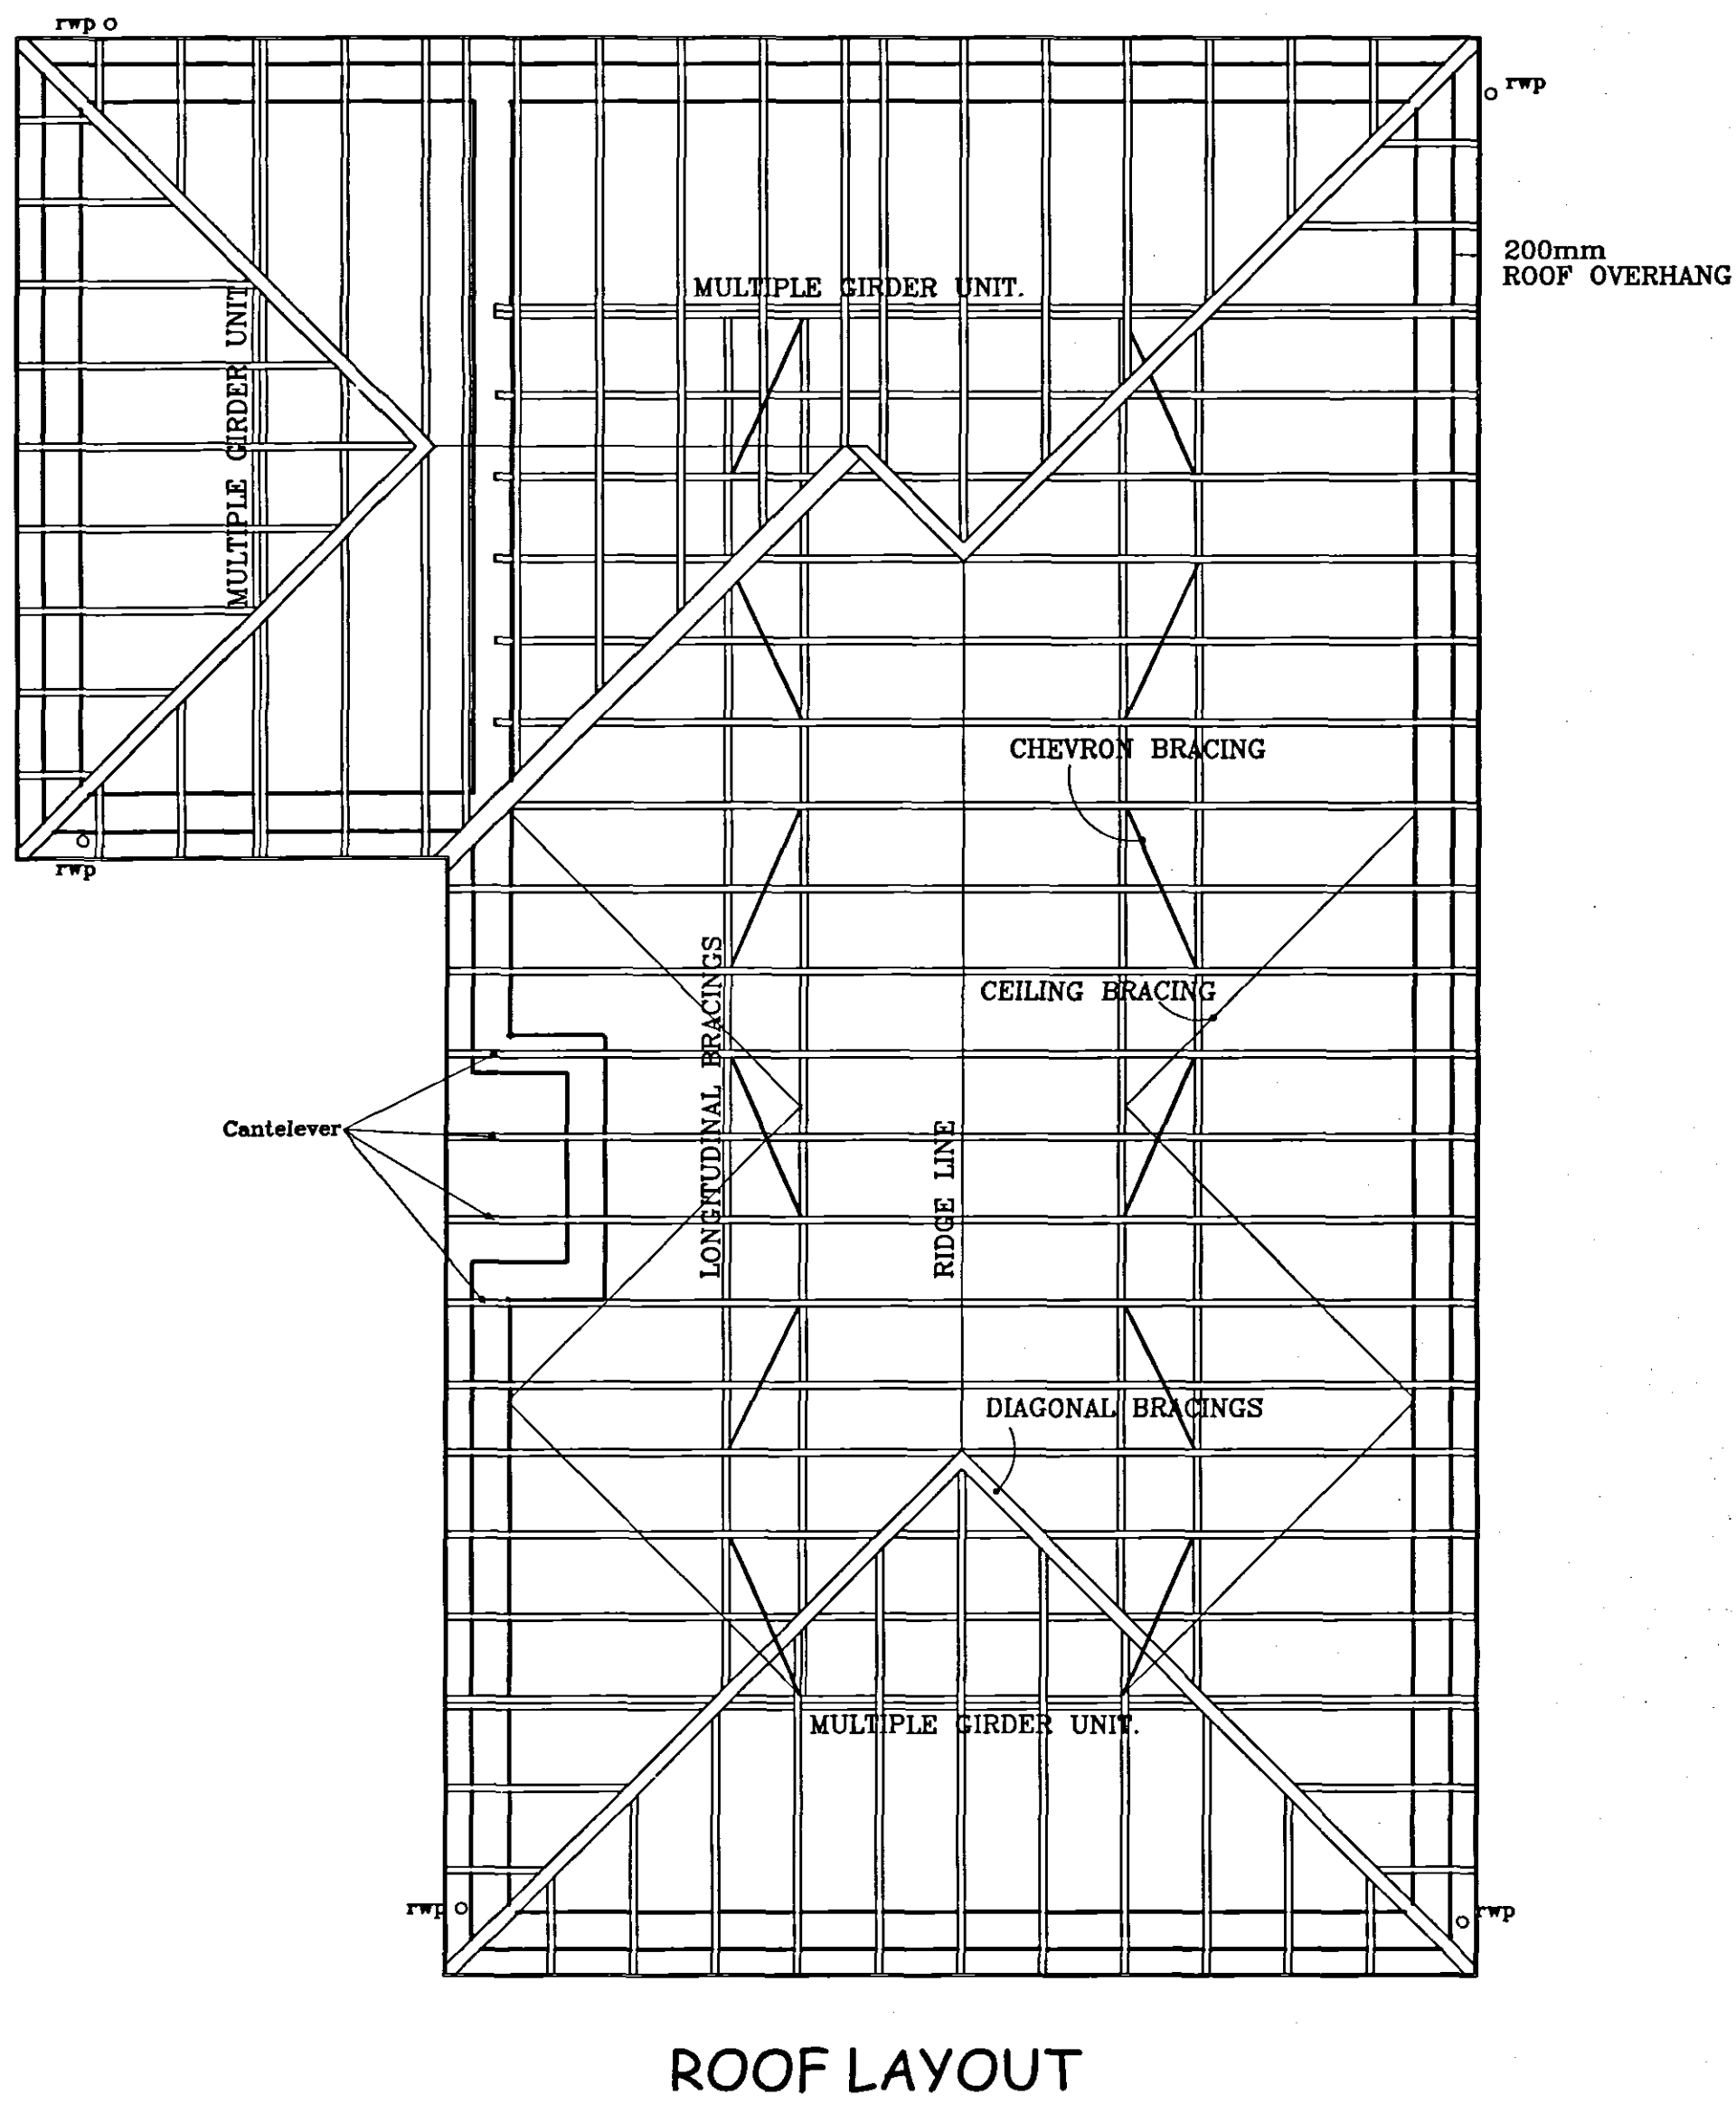
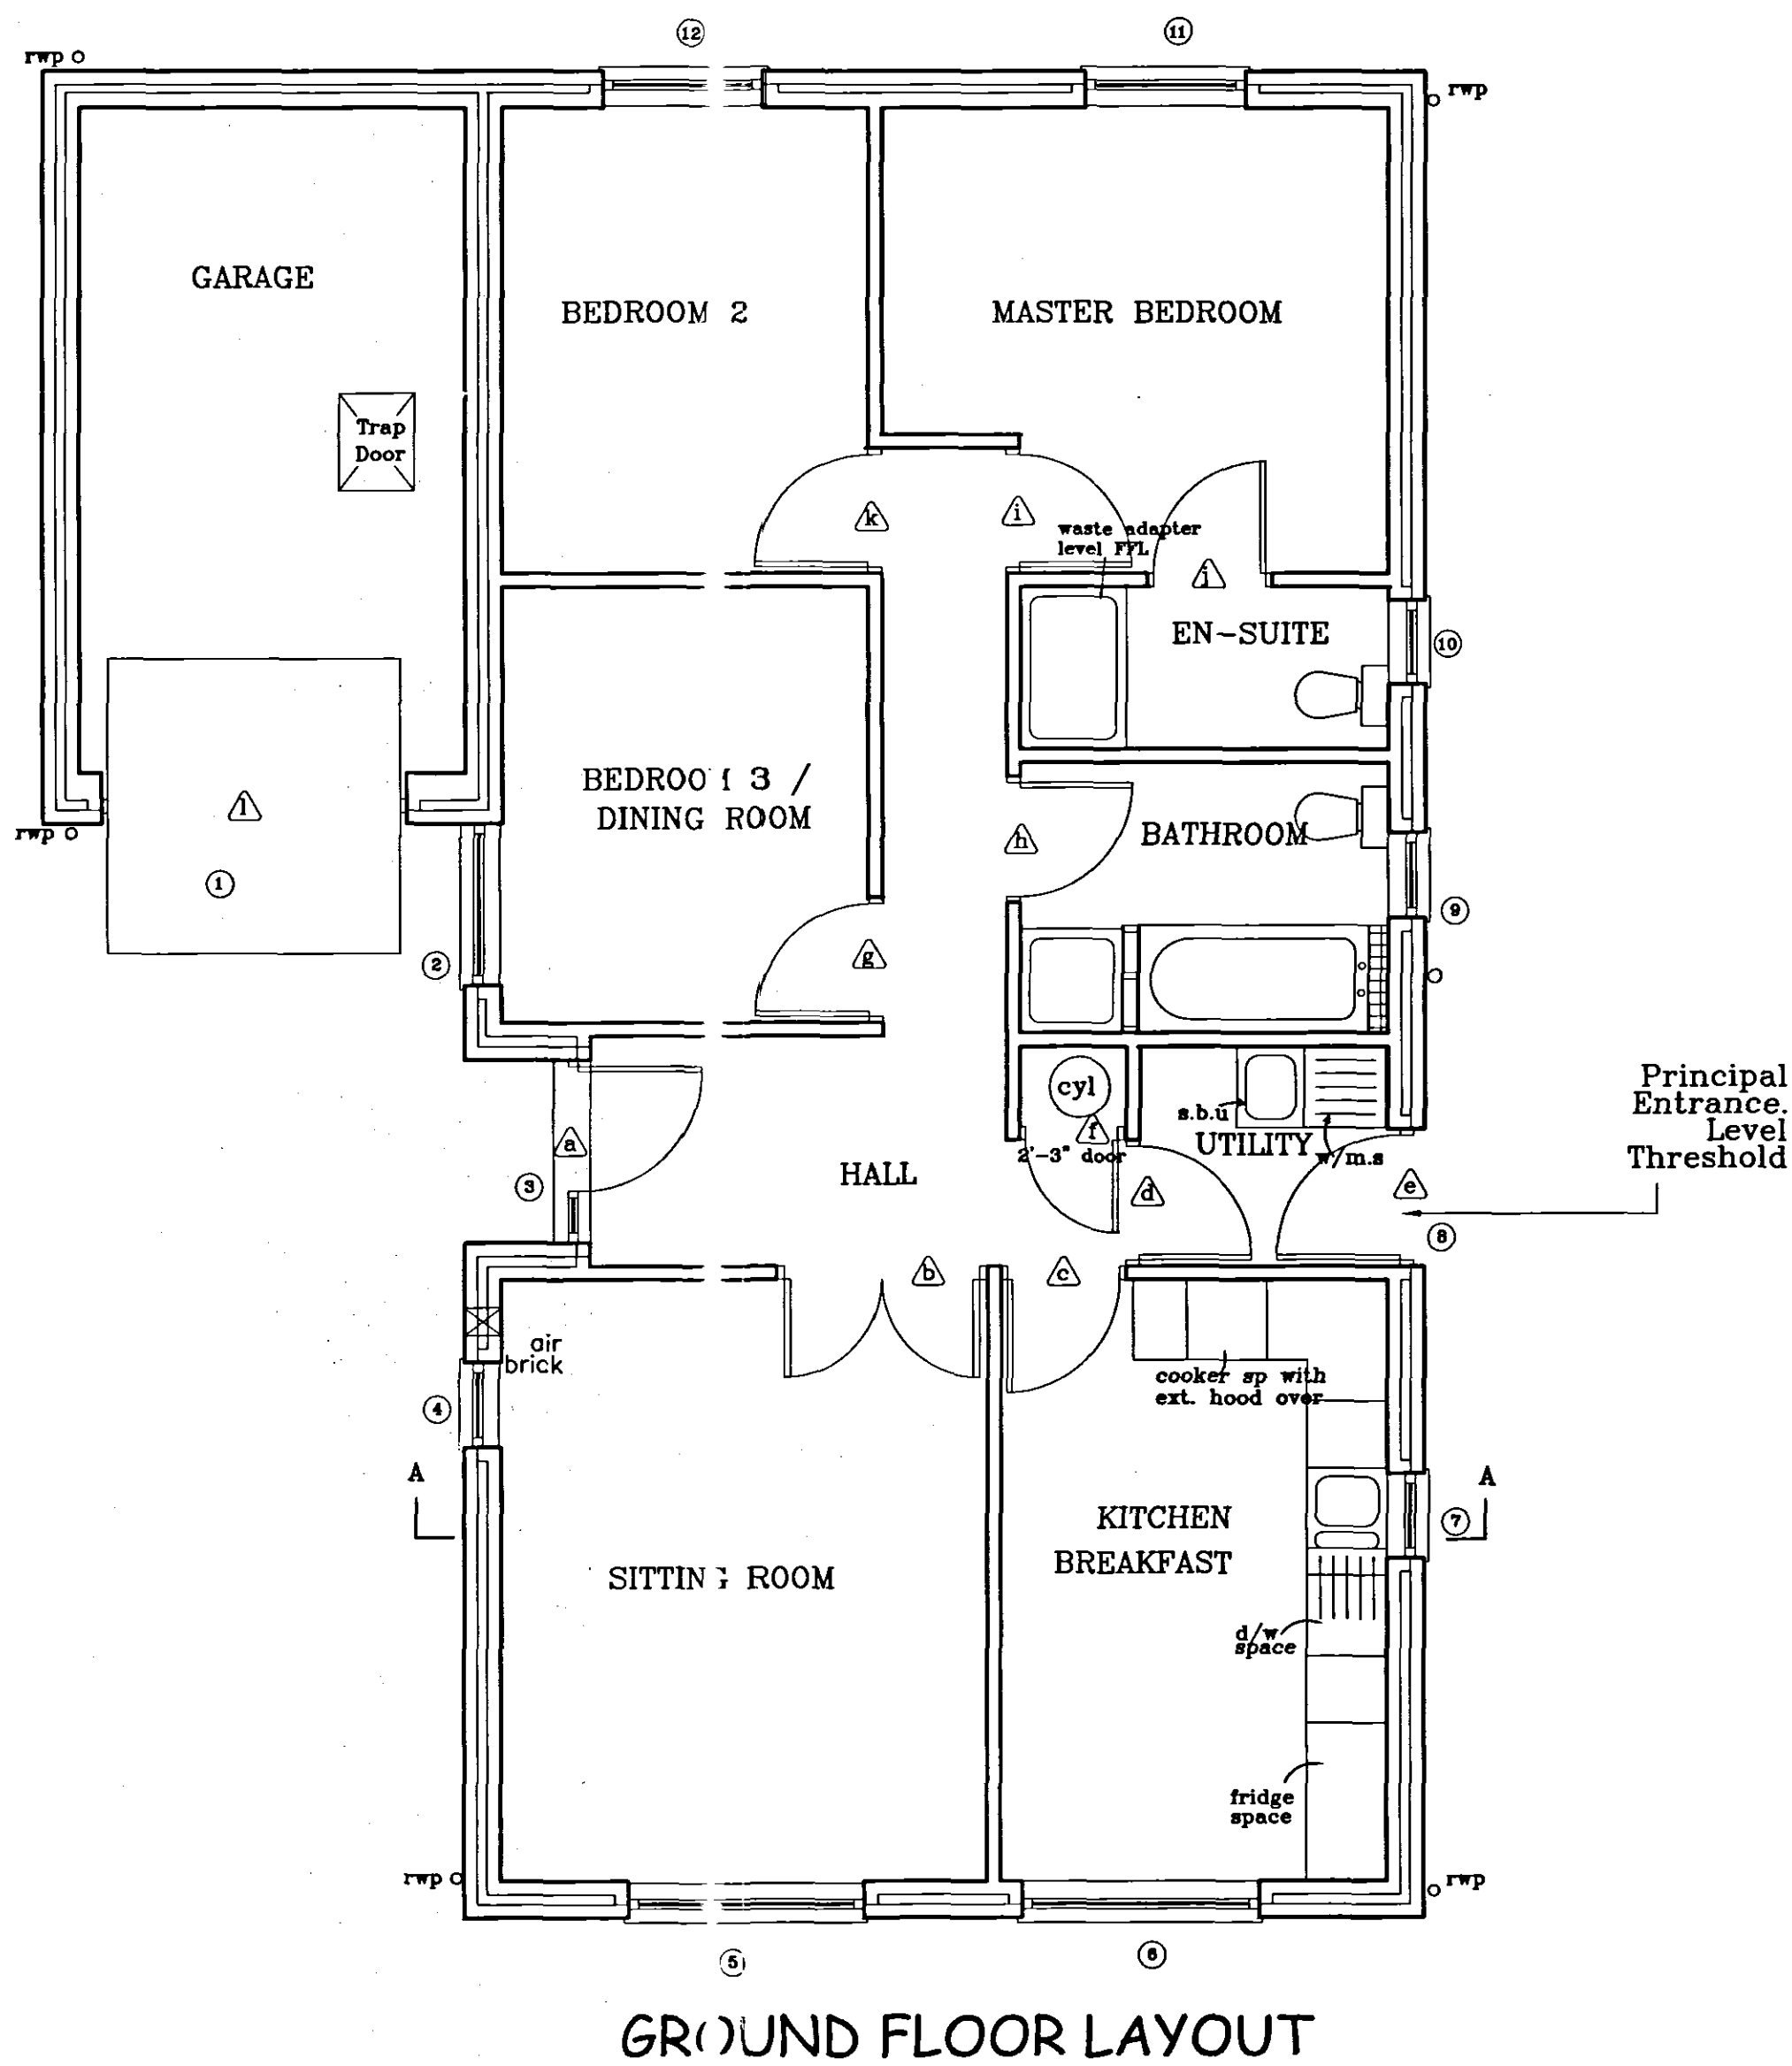


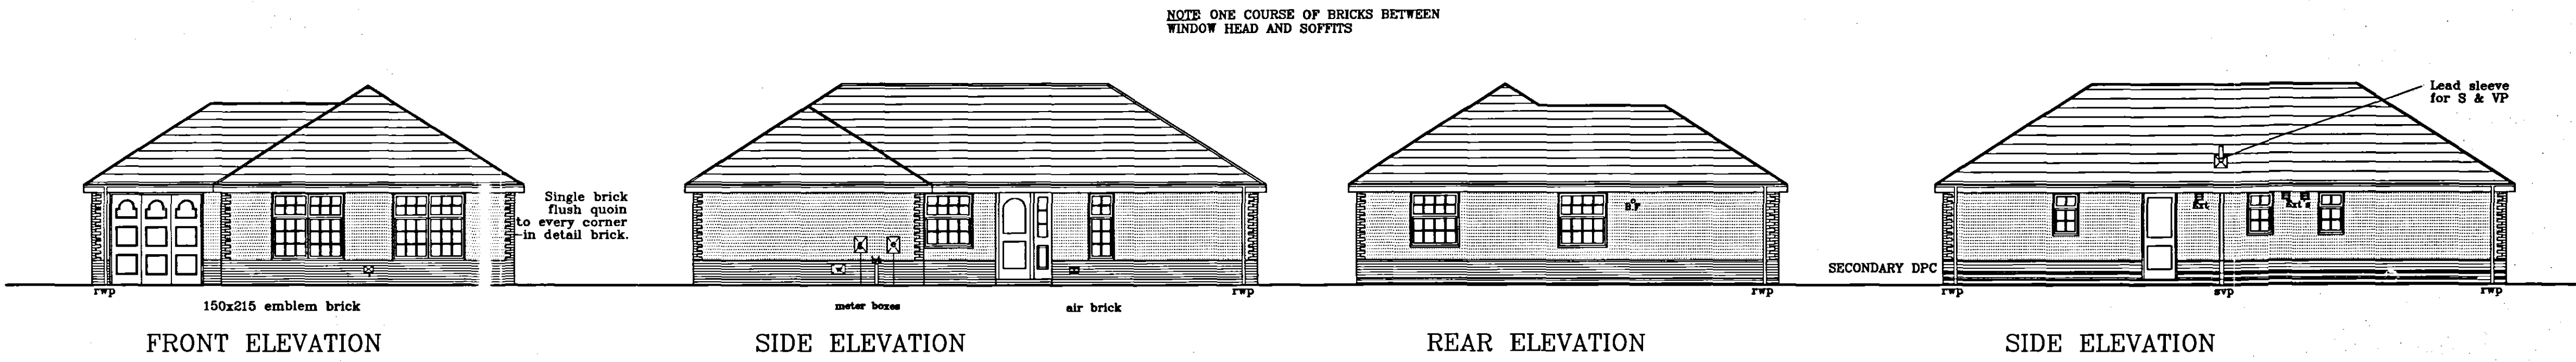

05 OCT 2004

1329/04

BROADGATE HOMES

Broadgate Homes Limited
Broadgate House, Weston Hills,
Spalding, Lincolnshire. PE12 6DB.
Telephone: 01406 380532 Fax:01406 380014

PROJECT TITLE
STANDARD DWELLING TYPE.
'LILYGATE'
Plot 52.
Former West End Cold Stores.
Pennygate.
Spalding.
Lincs

DRAWING

FLOOR LAYOUTS & ELEVATIONS

DESCRIPTION	DATE	BY

SCALE
1:50 1:100

DATE
JULY 2004

DRAWN

DRAWING No.
0401/52-01

DETERMINED PLAN