


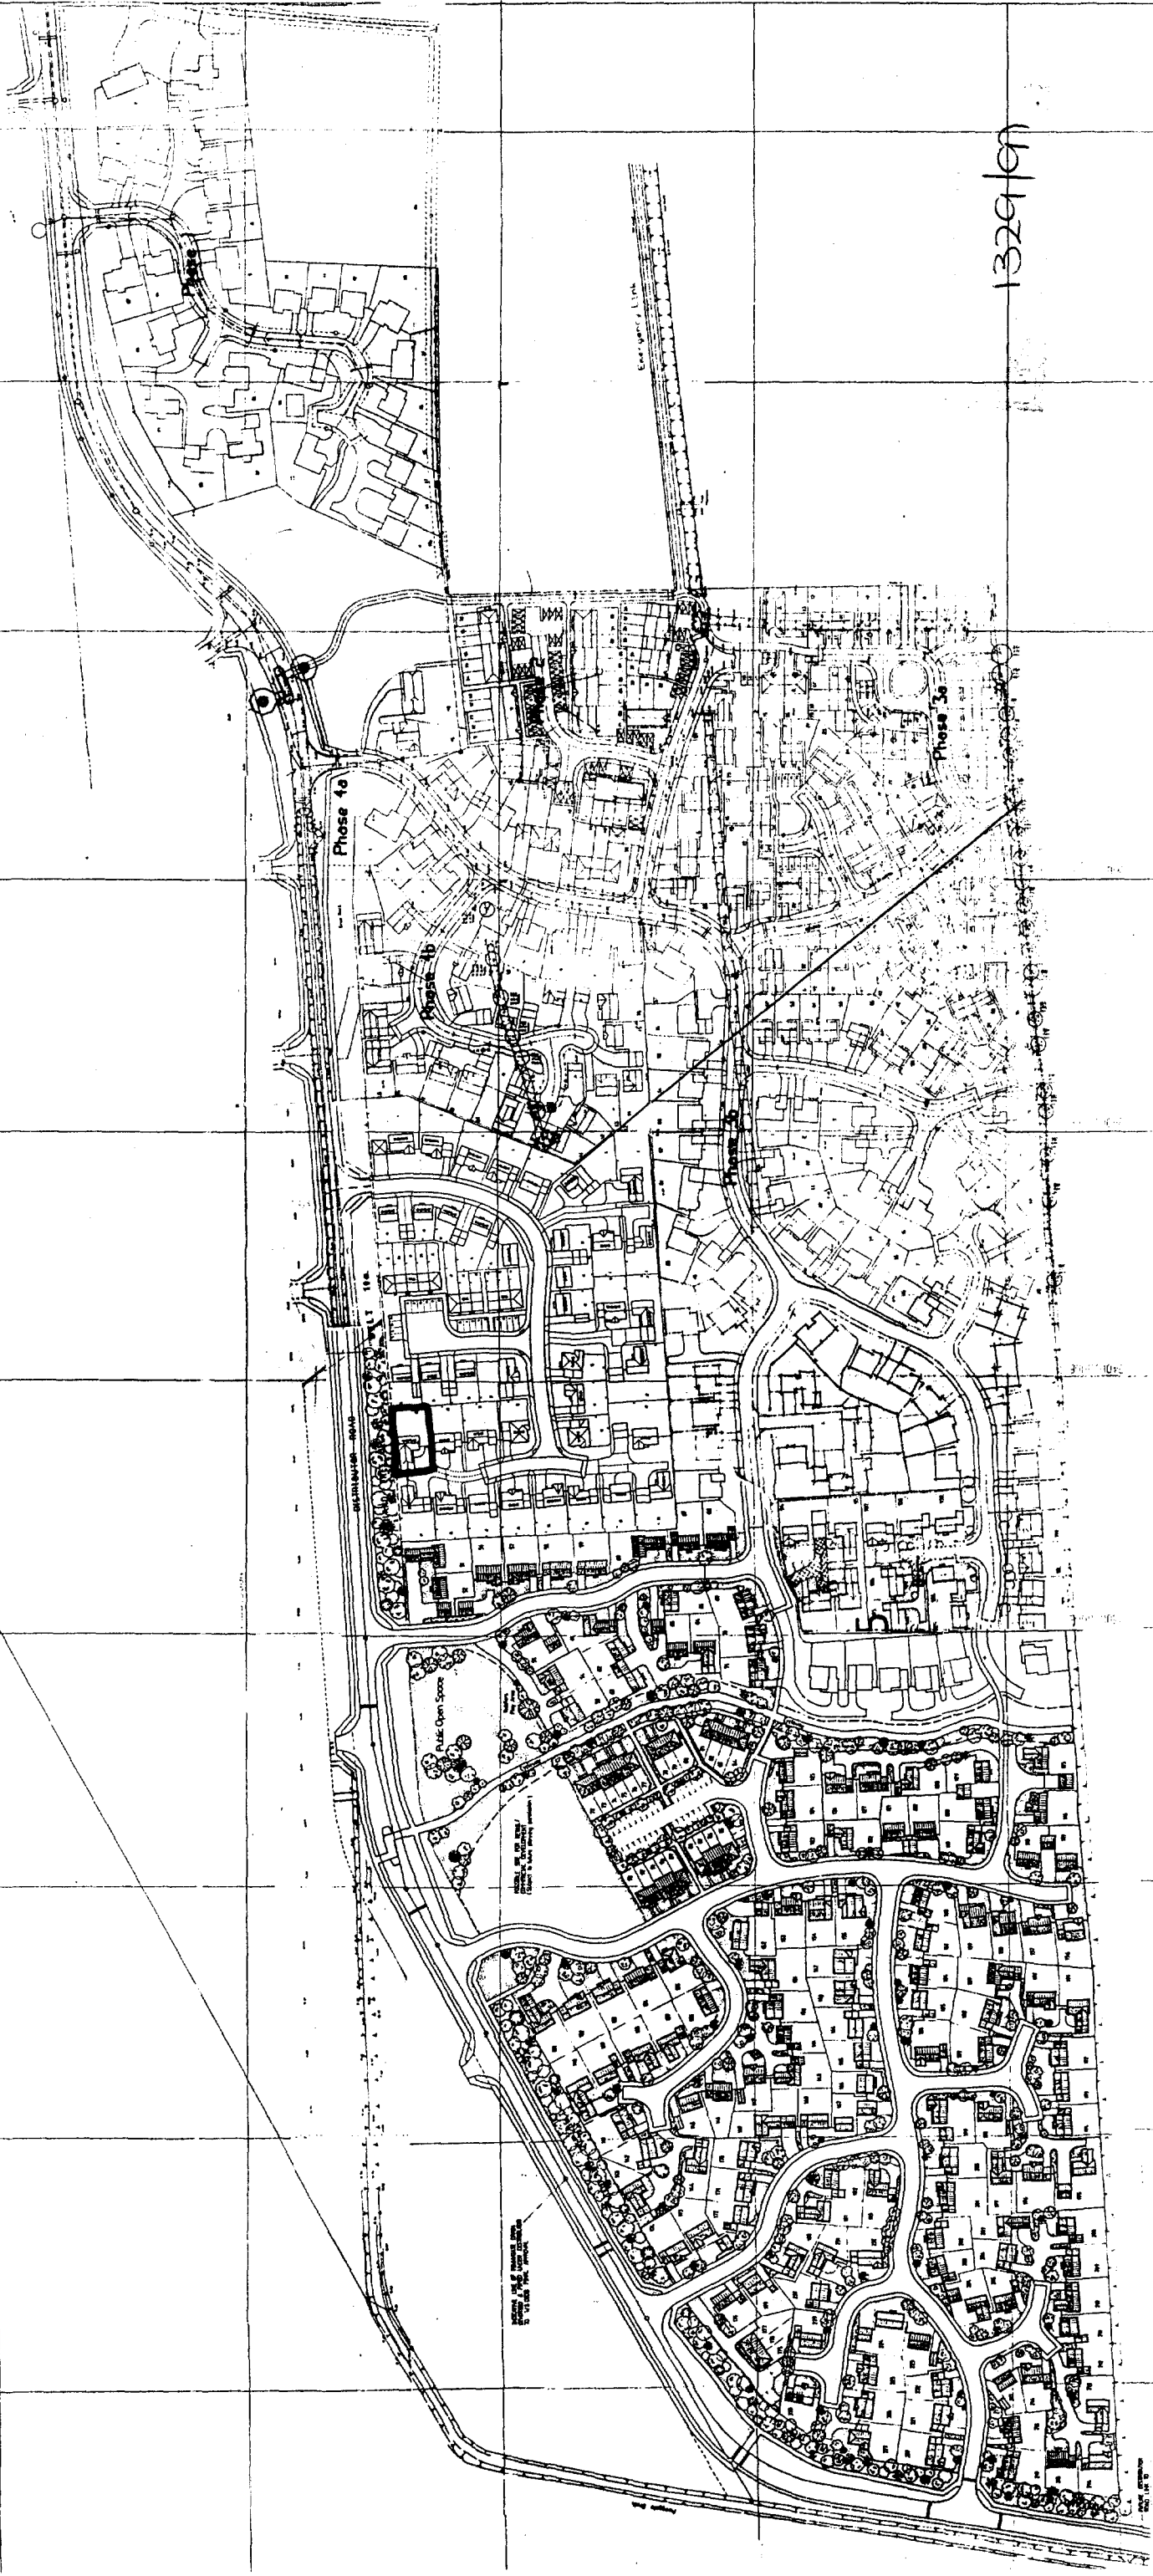

1329/07

Proposed Development Plan :

"Land to the west of Woolram Wygate, Spalding, Lincs"



Drg No : WW/106/A

Date : 7 June 1996

Revision :

Drawn : James R. Brannan

Scale :

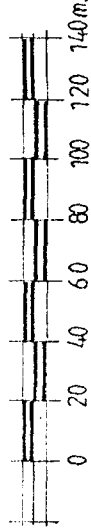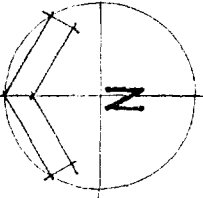

Drawing Title : Location Plan.



HOMES

Swadlow House, Barbours Close, West Elbow Avenue
Spalding, Lincs, PE11 2RS
Telephone: 07753 724061 Fax: 07753 724153