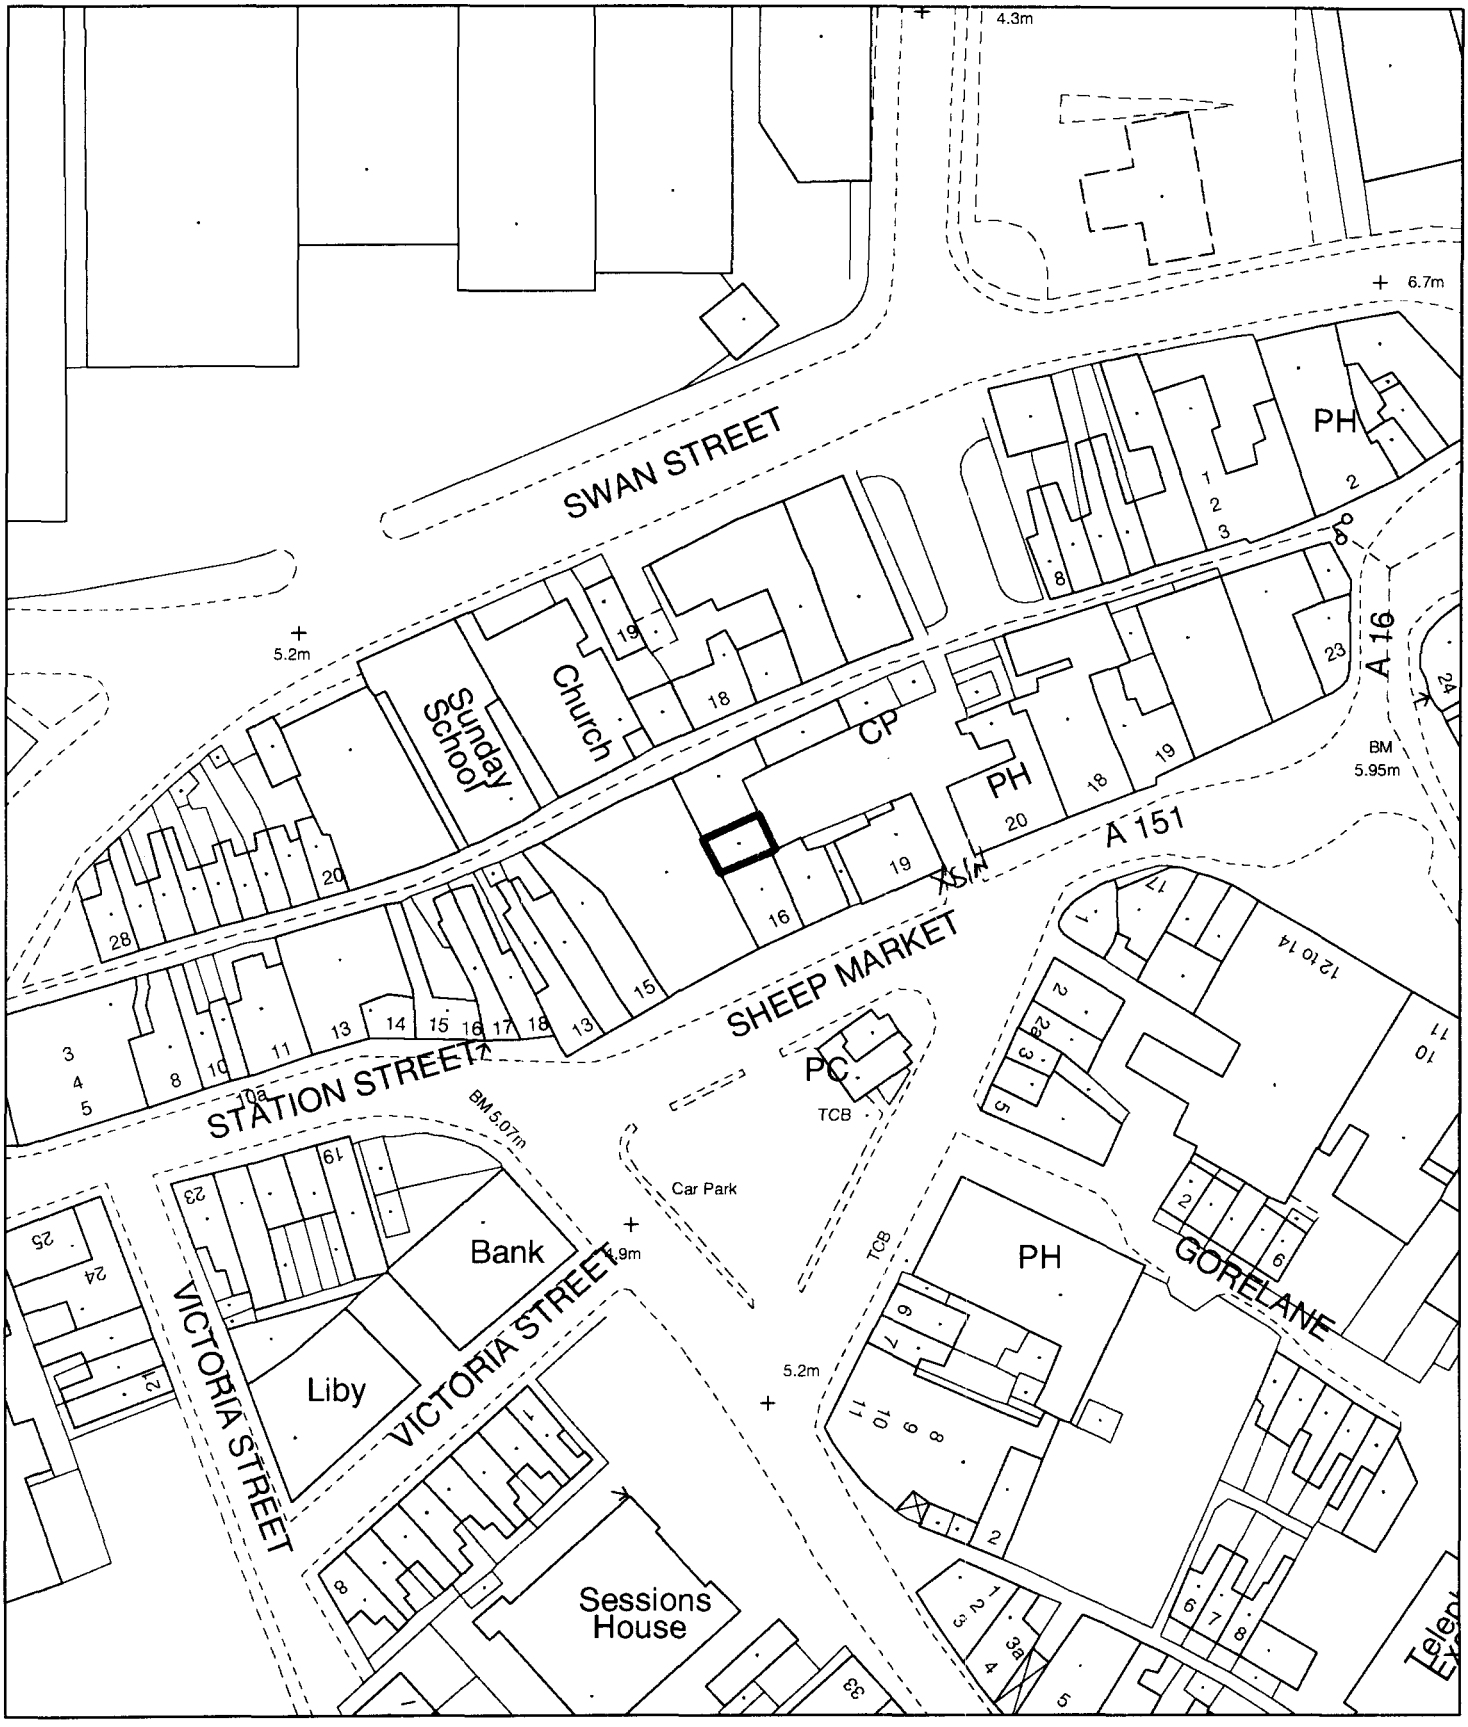


Planning Application Location Plan
Ward Member Notification

H16/1330/01


Scale: 1:1000

Planning and Development

Council Offices, Priory Road, Spalding, Lincolnshire
PE11 2XE

PLEASE DO NOT COPY THIS PLAN
This map is reproduced from Ordnance Survey material with permission of Ordnance Survey on behalf of Her Majesty's Stationery Office (c) Crown copyright. Unauthorised reproduction infringes Crown copyright and may lead to prosecution or civil proceedings. South Holland District Council LA079413 2001

PIED CALF, SPALDING

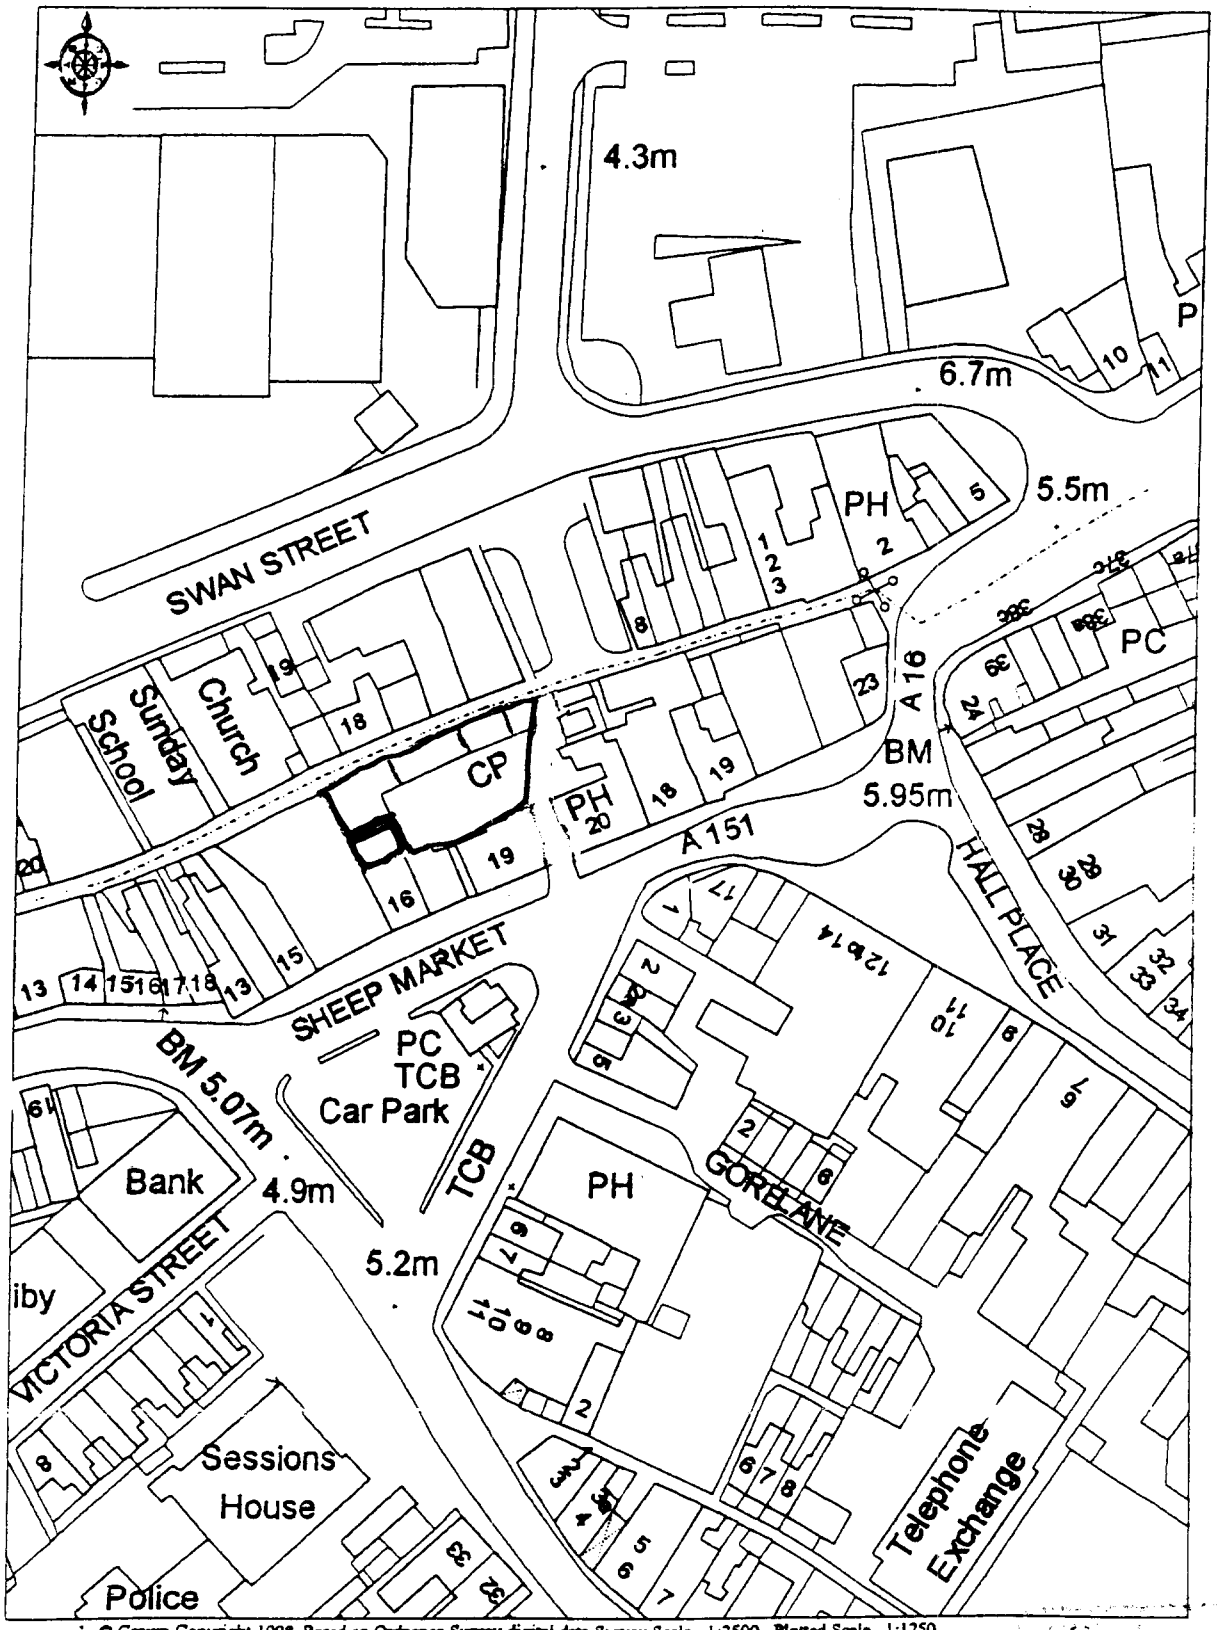

© Crown Copyright 1998 Based on Ordnance Survey digital data Survey Scale - 1:2500 Plotted Scale - 1:1250
(Scales other than at Survey Scale should not be used for accurate measurement). Business occupancy data ©1998 Thomson Directories Ltd.

AUGUST 98

OS Ordnance Survey
Value Added Reseller

1330/01