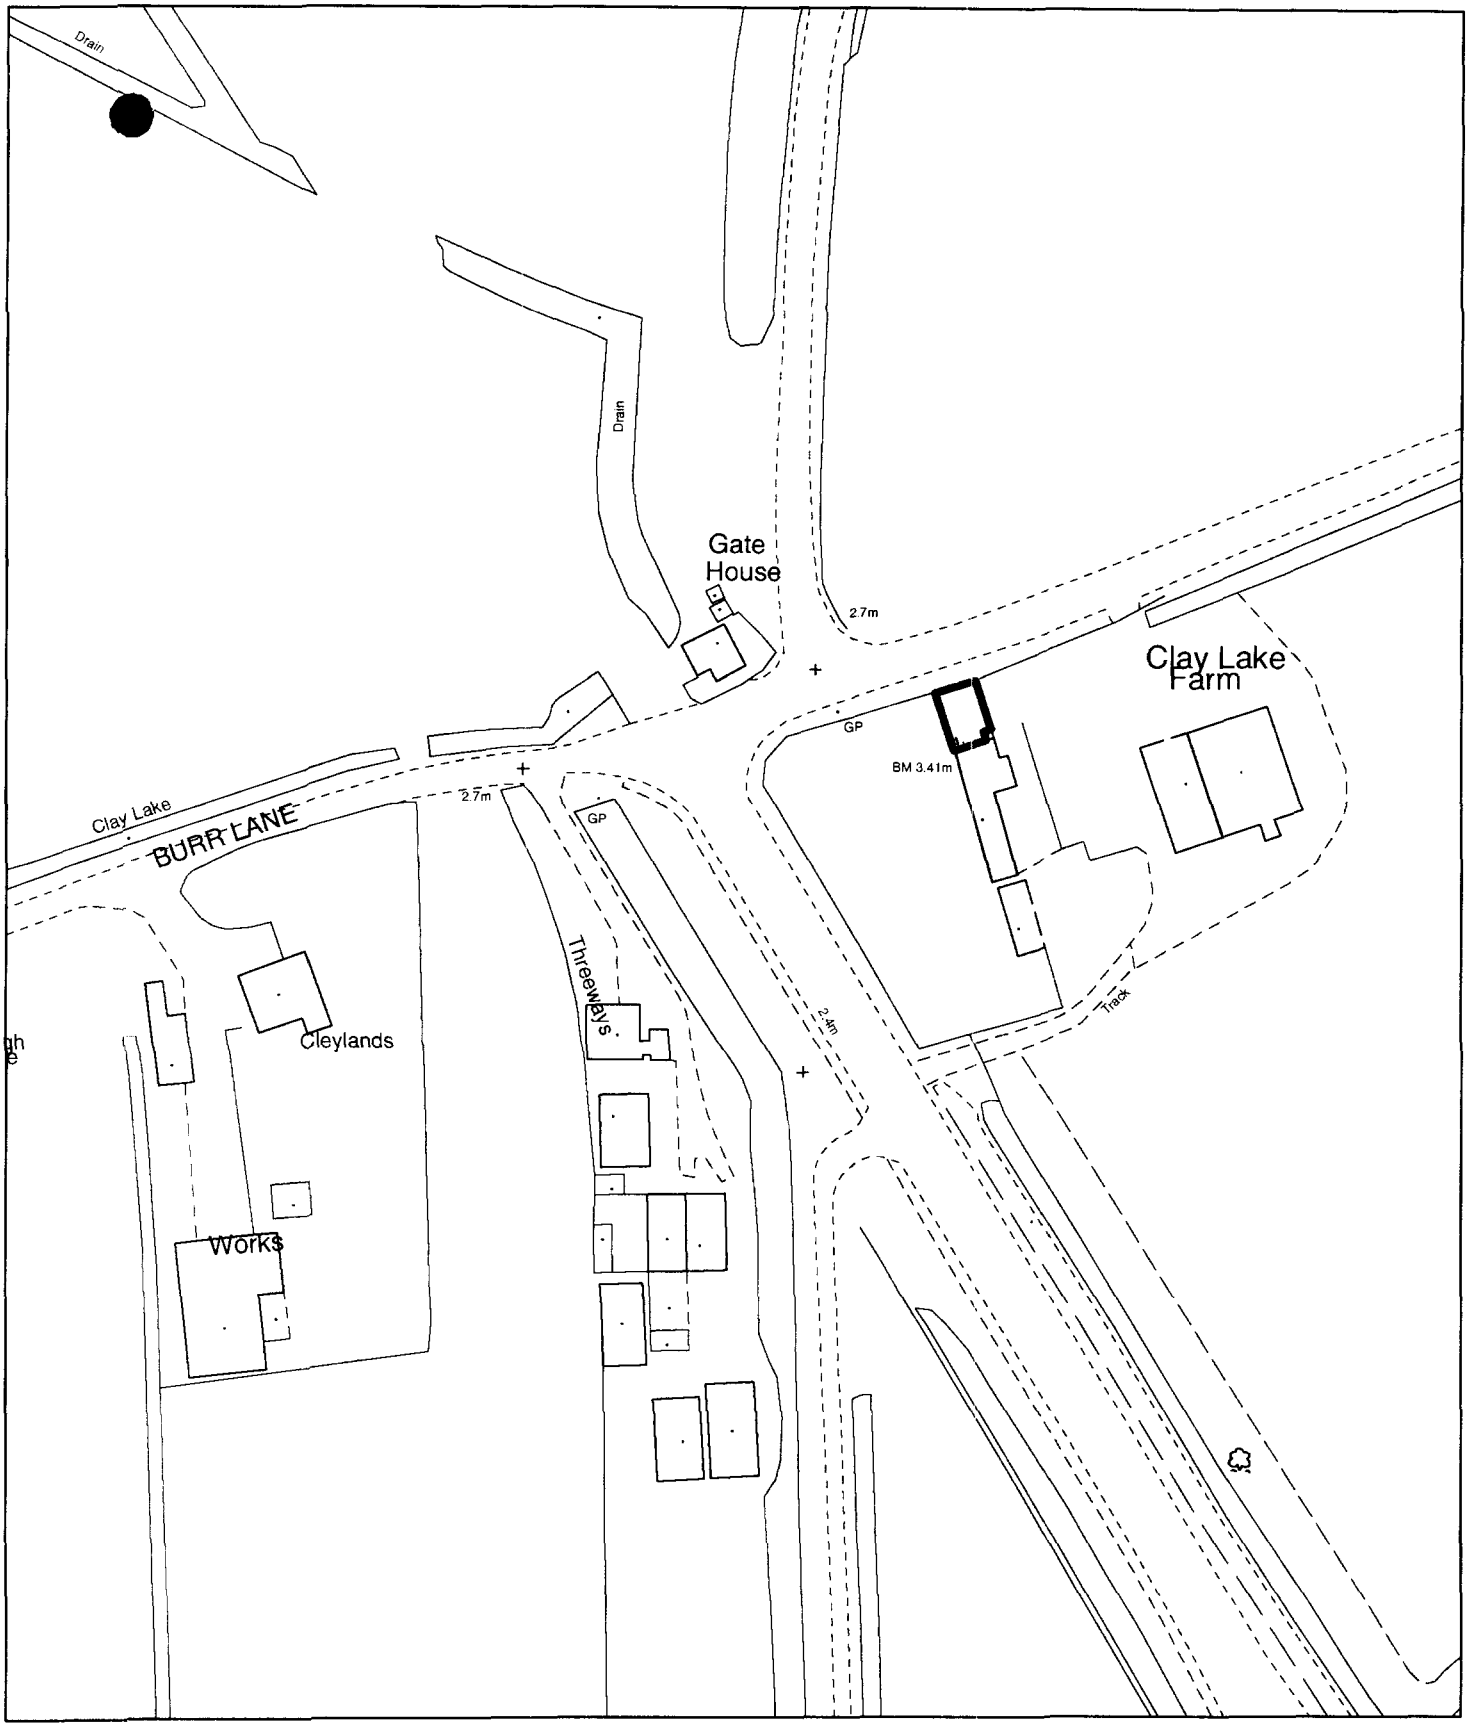


Planning Application Location Plan
Ward Member Notification


H16/1333/01

Scale: 1:1250

PLEASE DO NOT COPY THIS PLAN
This map is reproduced from Ordnance Survey material with permission of Ordnance Survey on behalf of Her Majesty's Stationery Office (c) Crown copyright. Unauthorised reproduction infringes Crown copyright and may lead to prosecution or civil proceedings. South Holland District Council LA079413 2001

Planning and Development

Council Offices, Priory Road, Spalding, Lincolnshire
PE11 2XE

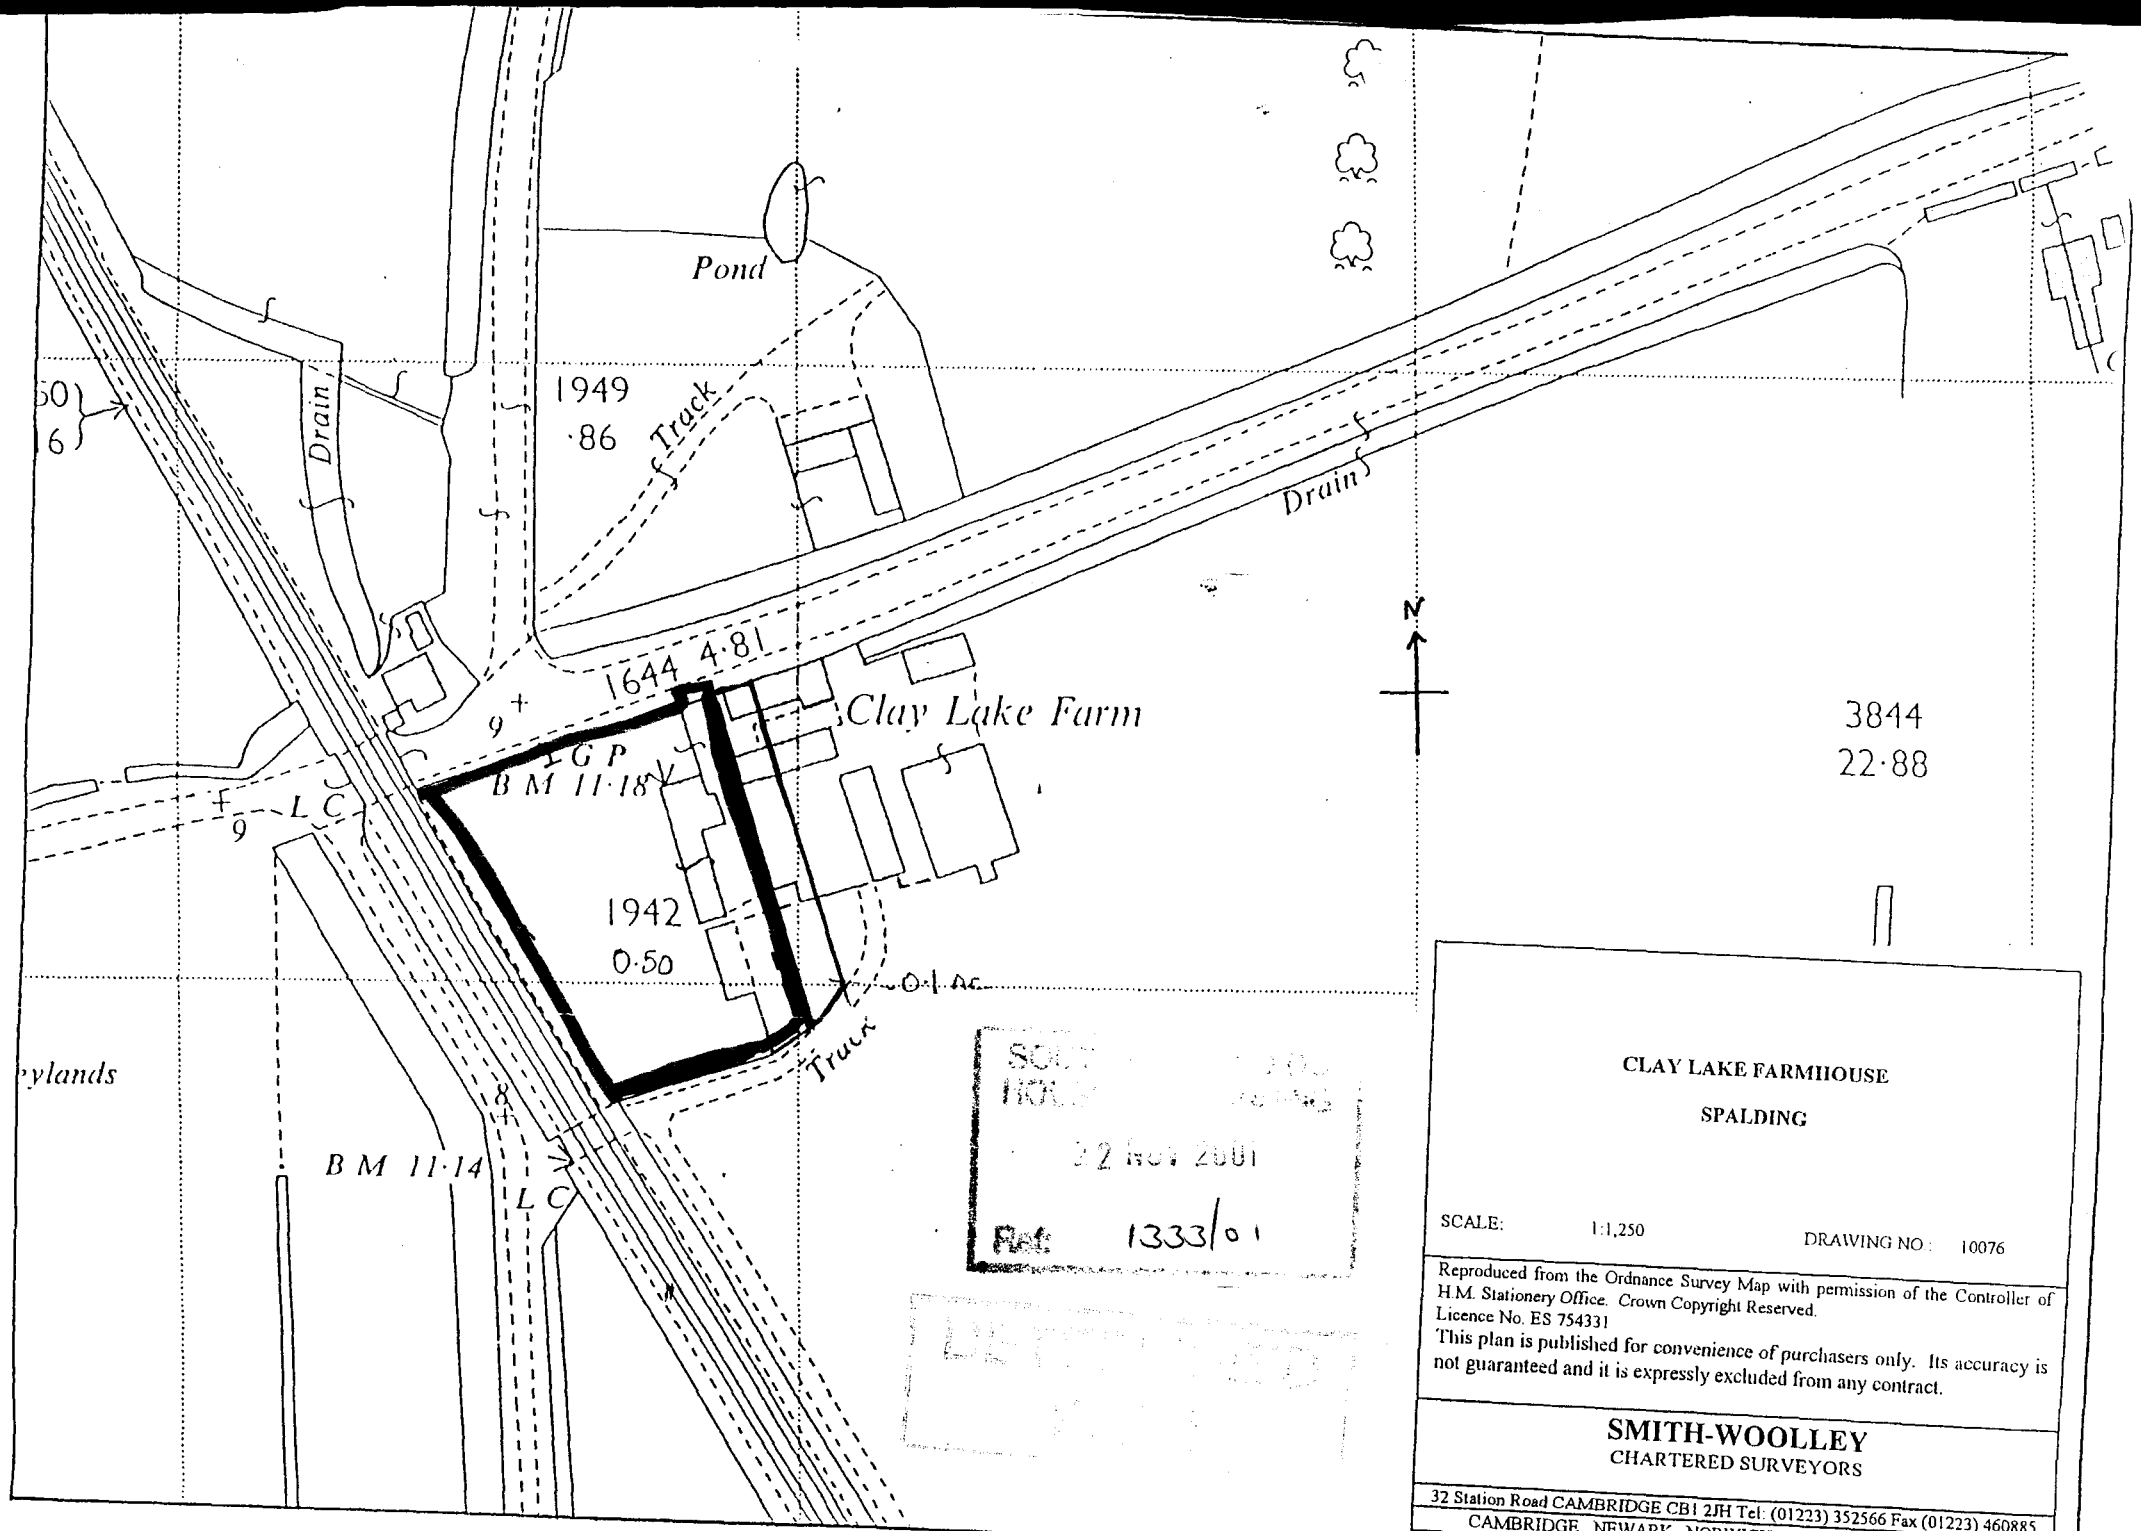

22 NOV 2001

Ref: 1333/01

CLAY LAKE FARMHOUSE

SPALDING

SCALE: 1:1,250 DRAWING NO: 10076

Reproduced from the Ordnance Survey Map with permission of the Controller of H.M. Stationery Office. Crown Copyright Reserved.
Licence No. ES 754331
This plan is published for convenience of purchasers only. Its accuracy is not guaranteed and it is expressly excluded from any contract.

SMITH-WOOLLEY
CHARTERED SURVEYORS

32 Station Road CAMBRIDGE CB1 2JH Tel: (01223) 352566 Fax (01223) 460885
CAMBRIDGE . NEWARK . NORWICH . OXFORD . SHREWSBURY