



NOTES

1. DO NOT SCALE THE DRAWING. USE DIMENSIONED DIMENSIONS ONLY. ALL DIMENSIONS TO BE TO THE CENTRE OF THE MEMBER UNLESS SPECIFIED OTHERWISE. THE CONTRACTOR SHALL BE RESPONSIBLE FOR THE COMMENCEMENT OF WORKS OR ORDERING OF MATERIALS.
2. THE DRAWING TO BE READ IN CONJUNCTION WITH ALL RELEVANT ENGINEERING DRAWINGS AND SPECIFICATIONS.
3. IT IS THE CONTRACTOR'S RESPONSIBILITY TO VERIFY OR DETERMINE ALL DIMENSIONS AND LEVELS REQUIRED PRIOR TO COMMENCEMENT OF CONSTRUCTION OR PRODUCTION OF FABRICATION DRAWINGS.
4. ALL HOLDING DOWN BOLTS TO COMPLY WITH BS 4193 AND TO BE SUPPLIED PRIOR TO COMMENCEMENT OF CONSTRUCTION OR PRODUCTION OF FABRICATION DRAWINGS.
5. ALL STRUCTURAL STEELWORK TO BE GRADE S355 AND TO COMPLY WITH BS 5950.
6. STRUCTURAL STEELWORK IS TO BE SUPPLIED SHOT BLASTED IN ACCORDANCE WITH BS2 AND STRUCTURAL SPECIFICATION.
7. ALL BOLTS TO BE GRADE 12.9 TO BS 5902.
8. ALL WELDS TO BE MINIMUM FULL PENETRATION WELDS UNLESS NOTED OTHERWISE. THE DETAILS OF ALL WELDED CONNECTIONS TO COMPLY WITH BS 5950.
9. FULL WORKSHOP DETAILS FOR ALL STRUCTURAL STEELWORK ELEMENTS ARE TO BE SUBMITTED TO THE ENGINEER FOR APPROVAL INCLUDING DESIGN CALCULATIONS FOR COMPRESSION, TENSION, SHEAR, BENDING AND COMBINED ACTIONS.
10. PROHIBITED TILTING BOARD IS NOT TO BE USED.
11. ALL DIMENSIONS ARE TO BE GIVEN TO THE CENTRE OF THE MEMBER UNLESS SPECIFIED OTHERWISE. THE CONTRACTOR SHALL BE RESPONSIBLE FOR THE COMMENCEMENT OF WORKS OR ORDERING OF MATERIALS PRIOR TO THE START OF CONSTRUCTION.
12. THE CONTRACTOR IS TO BE RESPONSIBLE FOR THE DEMONSTRATION OF THE OPERATION AND SAFE REMOVAL OF ALL TEMPORARY WORKS.

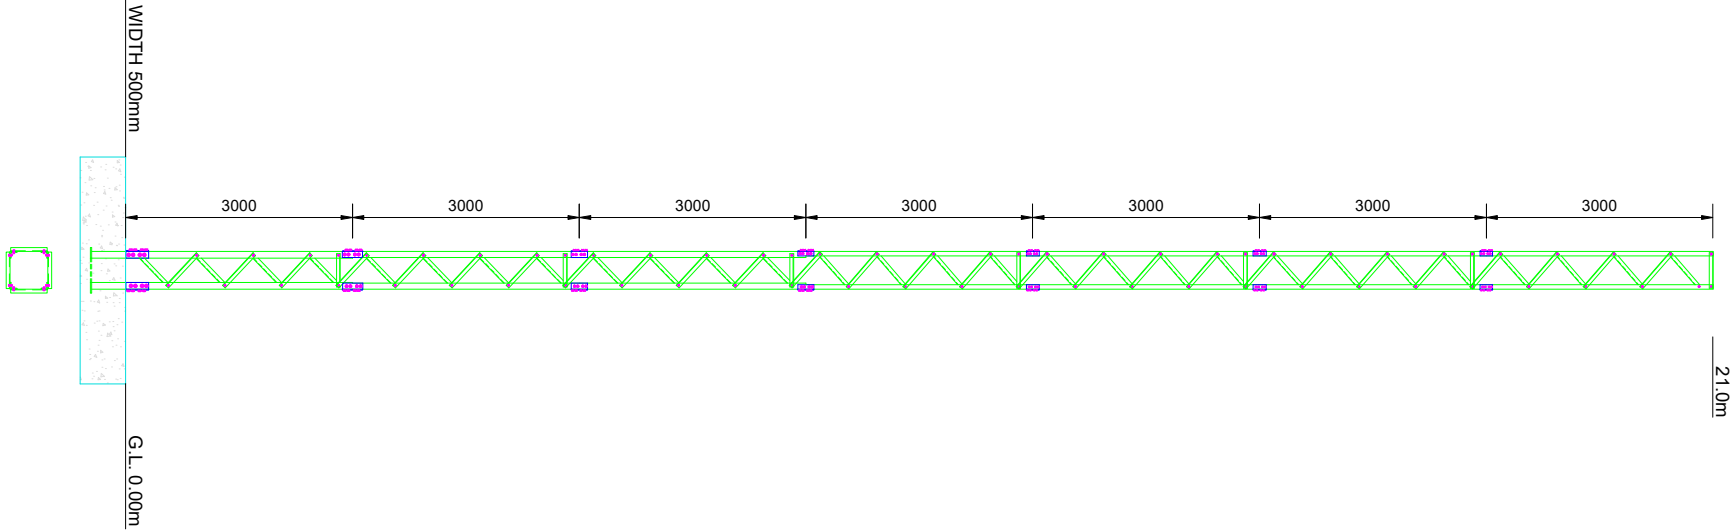

21m SQUARE TOWER
NON CLIMBING FACE

SCALE 1:100

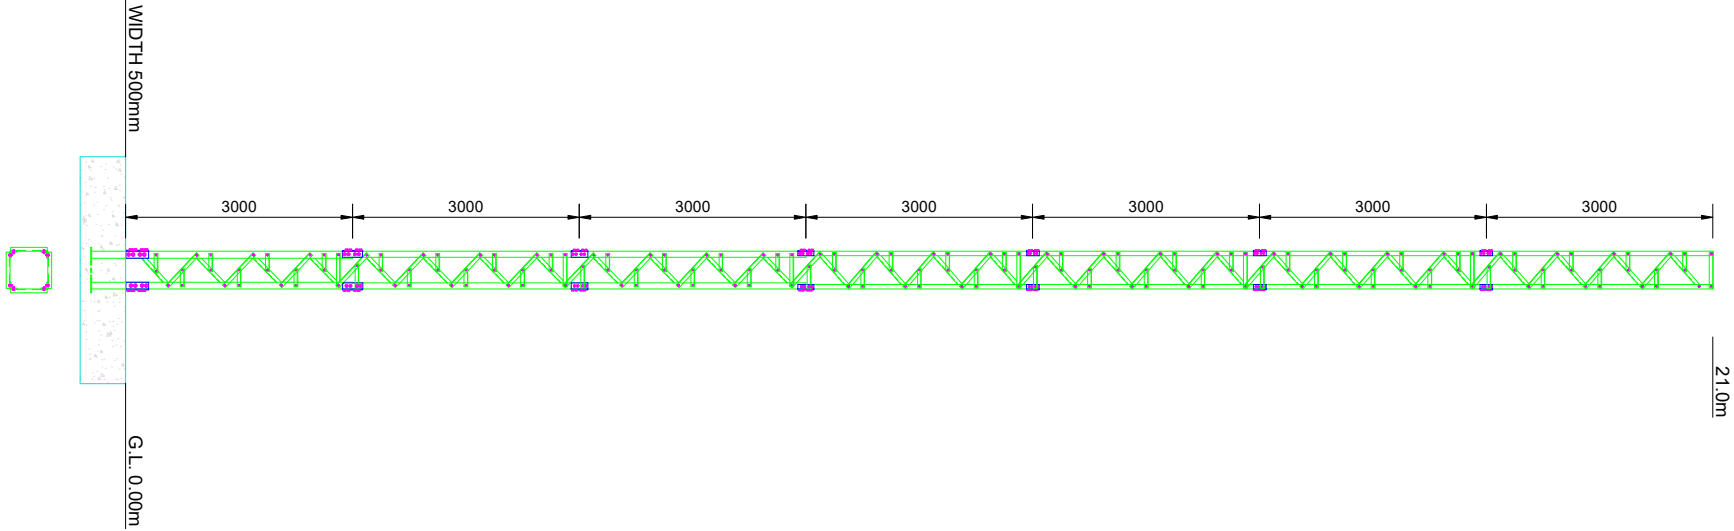

21m SLIMLINE SQUARE
CLIMBING FACE

SCALE 1:100
