




NOTES

1. DO NOT SCALE THE DRAWING. USE DIMENSIONED DIMENSIONS ONLY. ALL DIMENSIONS TO BE DIMENSIONED TO THE FACE UNLESS SPECIFIED OTHERWISE. THE CONTRACTOR SHALL BE RESPONSIBLE FOR THE COMMENCEMENT OF WORKS OR ORDERING OF MATERIALS.
2. THE DRAWING TO BE READ IN CONJUNCTION WITH ALL RELEVANT ENGINEERING DRAWINGS AND SPECIFICATIONS.
3. IT IS THE CONTRACTOR'S RESPONSIBILITY TO VERIFY OR DETERMINE ALL DIMENSIONS AND LEVELS MENTIONED PRIOR TO COMMENCEMENT OF CONSTRUCTION OR PRODUCTION OF FABRICATION DRAWINGS.
4. ALL HOLDING DOWN BOLTS TO COMPLY WITH BS, 4193 AND TO BE SUPPLIED PRIOR TO COMMENCEMENT OF CONSTRUCTION OR PRODUCTION OF FABRICATION DRAWINGS.
5. ALL STRUCTURAL STEELWORK TO BE GRADE S355 AND TO COMPLY WITH BS, 5950.
6. STRUCTURAL STEELWORK IS TO BE SUPPLIED SHOT BLASTED IN ACCORDANCE WITH S42 AND STRUCTURAL SPECIFICATION.
7. ALL BOLTS TO BE GRADE 12.9 TO BS, 3692.
8. ALL WELDS TO BE NOMINAL 6mm FILLET WELDS UNLESS NOTED OTHERWISE. THE DETAILS OF ALL WELDED CONNECTIONS TO COMPLY WITH BS, 6135.
9. FULL WORKSHOP DETAILS FOR ALL STRUCTURAL STEELWORK ELEMENTS ARE TO BE SUBMITTED TO THE ENGINEER FOR APPROVAL INCLUDING DESIGN CALCULATIONS FOR COMPRESSION, TENSION, SHEAR, BENDING AND COMBINED ACTIONS.
10. PROPHANE FILTER BOARDS ARE NOT TO BE USED.
11. ALL WORK SHALL BE COMPLETED IN ACCORDANCE WITH THE SPECIFICATION AND THE CONTRACTOR IS TO BE RESPONSIBLE FOR ANY NECESSARY VARIATION PRIOR TO THE FINAL ELEVATION.
12. THE CONTRACTOR IS TO BE RESPONSIBLE FOR THE DEMONSTRATION OF OPERATION AND SAFE REMOVAL OF ALL TEMPORARY WORKS.

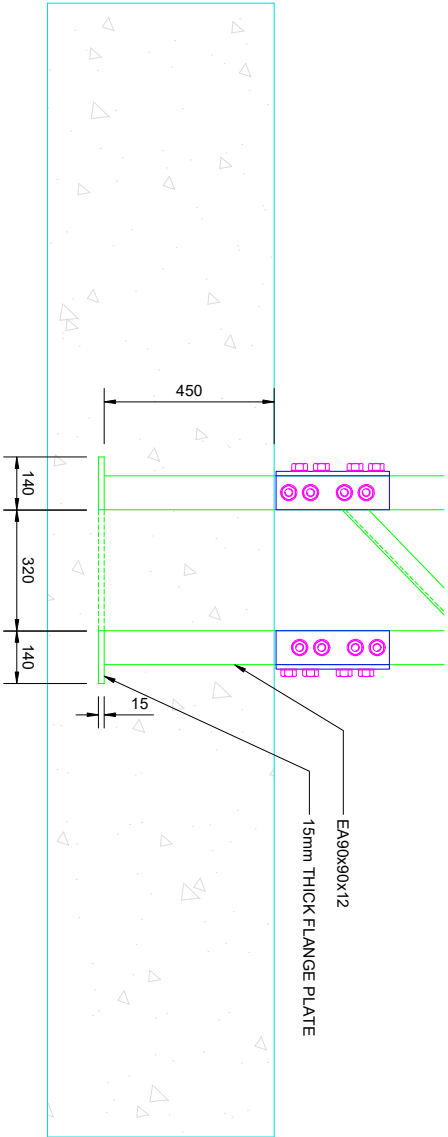

BASE GRILLAGE DETAILS (ELEVATION)

SCALE 1:20

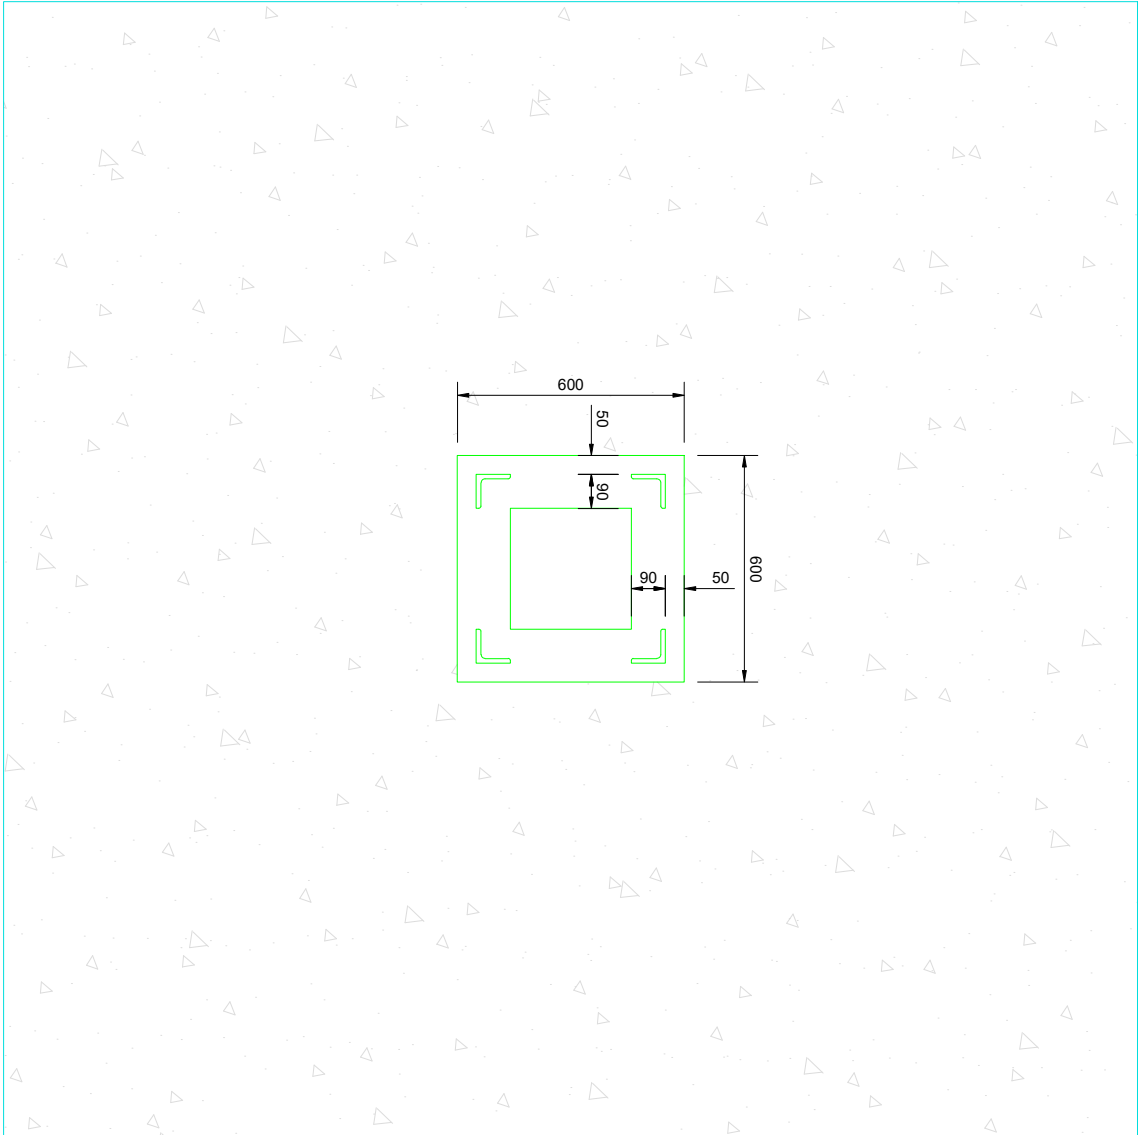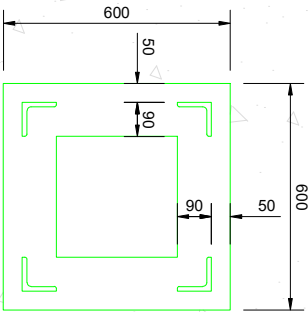

BASE GRILLAGE DETAILS (PLAN)

SCALE 1:20

A	23.10.19	1 ST ISSUE	APS	MEG	KMEG
REV	DATE	DESCRIPTION	D	C	A
FOR CONSTRUCTION					
COPYRIGHT RESERVED - THIS DRAWING IS NOT TO BE USED FOR A REPRODUCTION OF ANY PART OF THE DRAWING OR FOR THE REPRODUCTION OF ANY PART OF THE DRAWING. KAE ENGINEERING GROUP/RADIO STRUCTURES LTD. NOR IS IT TO BE COPIED OR REPRODUCED IN ANY MANNER WITHOUT WRITTEN CONSENT.					
KAE ENGINEERING GROUP KAEG Address: 16 Upper Malvern Road, Belford, BT8 6TF, +44 759561259					
CLIENT TRS RADIO STRUCTURES LTD					
PROJECT 21m SLIMLINE SQUARE LATTICE TOWER					
TITLE FOUNDATION DETAILS					
SCALES	DRAWN	CHECKED	APPROVED		
As indicated	APS	KMEG	KMEG		
	DATE	DATE	DATE		
	23.10.19	23.10.19	23.10.19		
DRAWING No.	0002		REV	A	