




garden
to 16

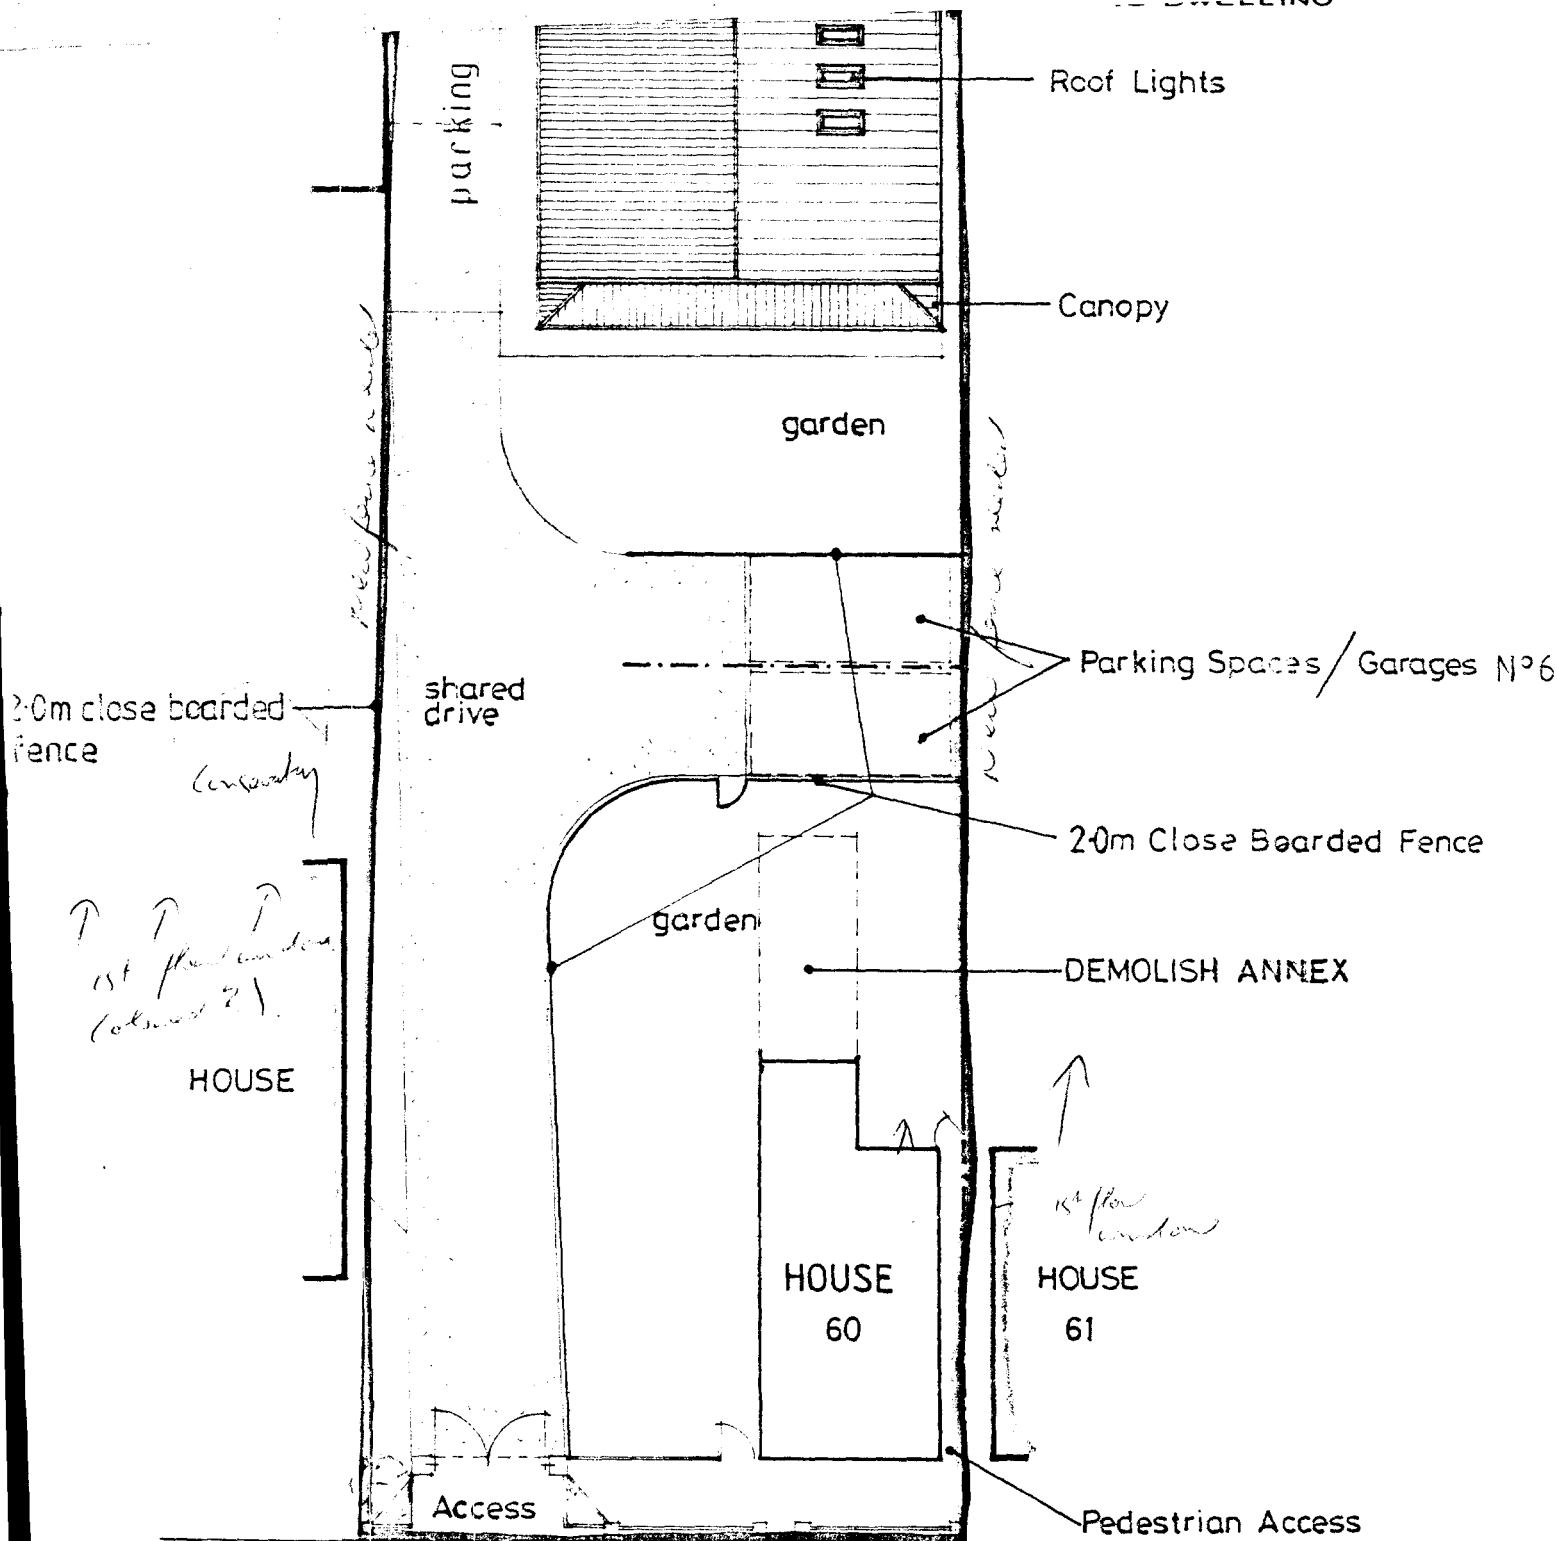

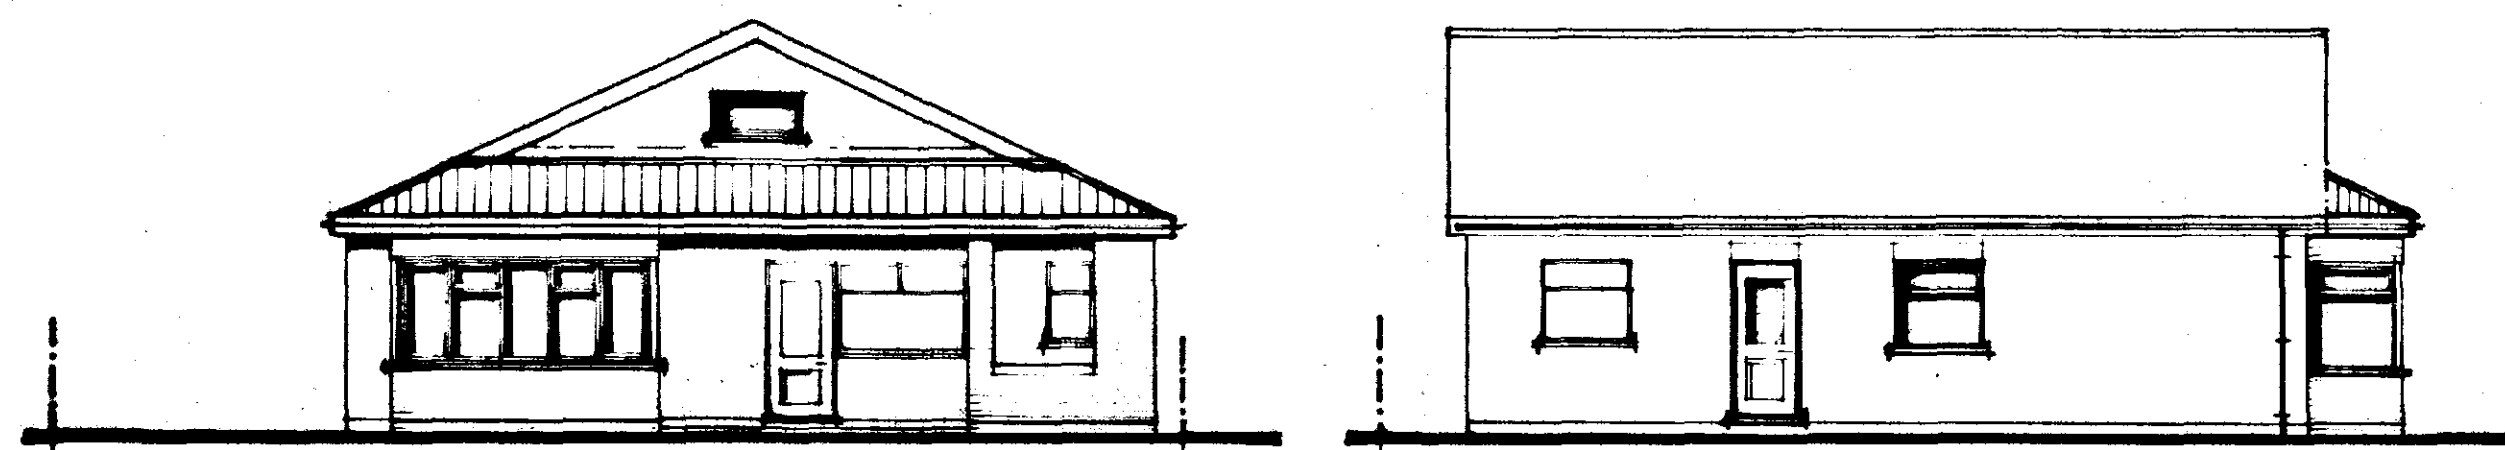


FRONT.

SIDE.

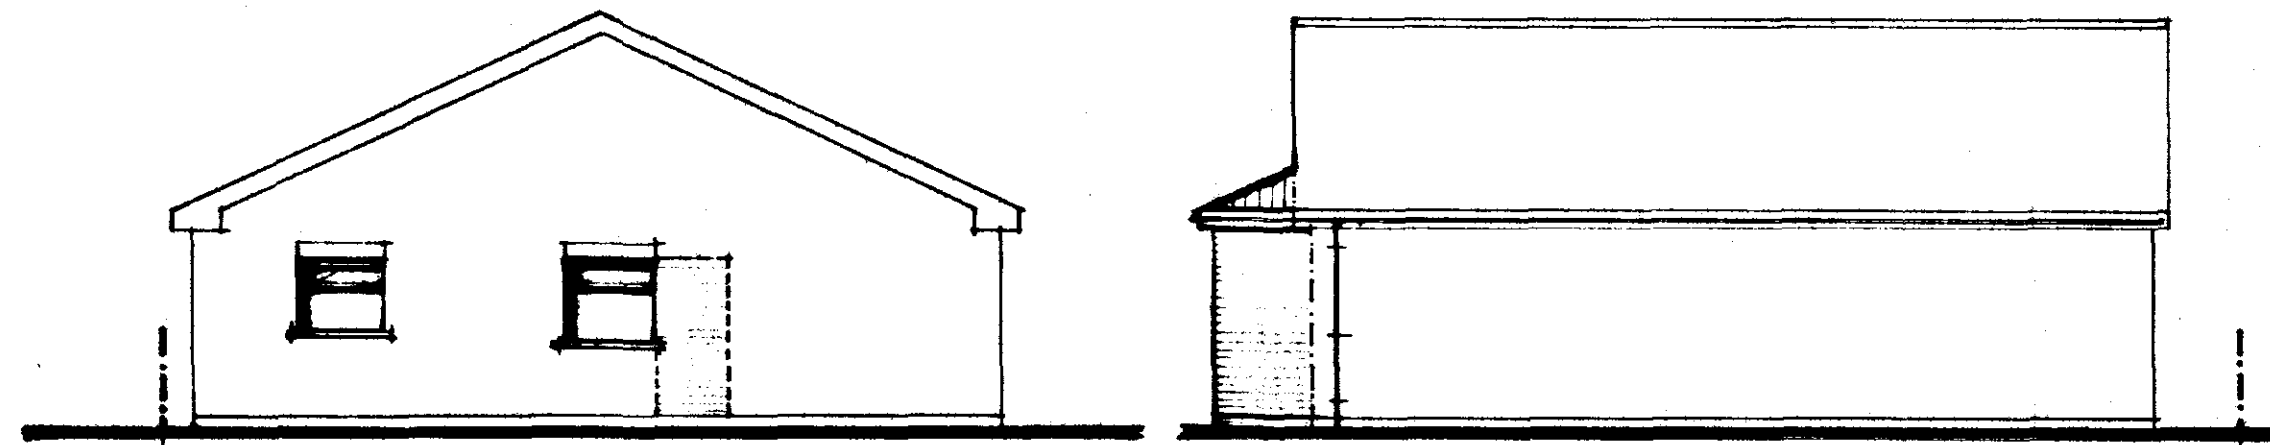

REAR.

SIDE.

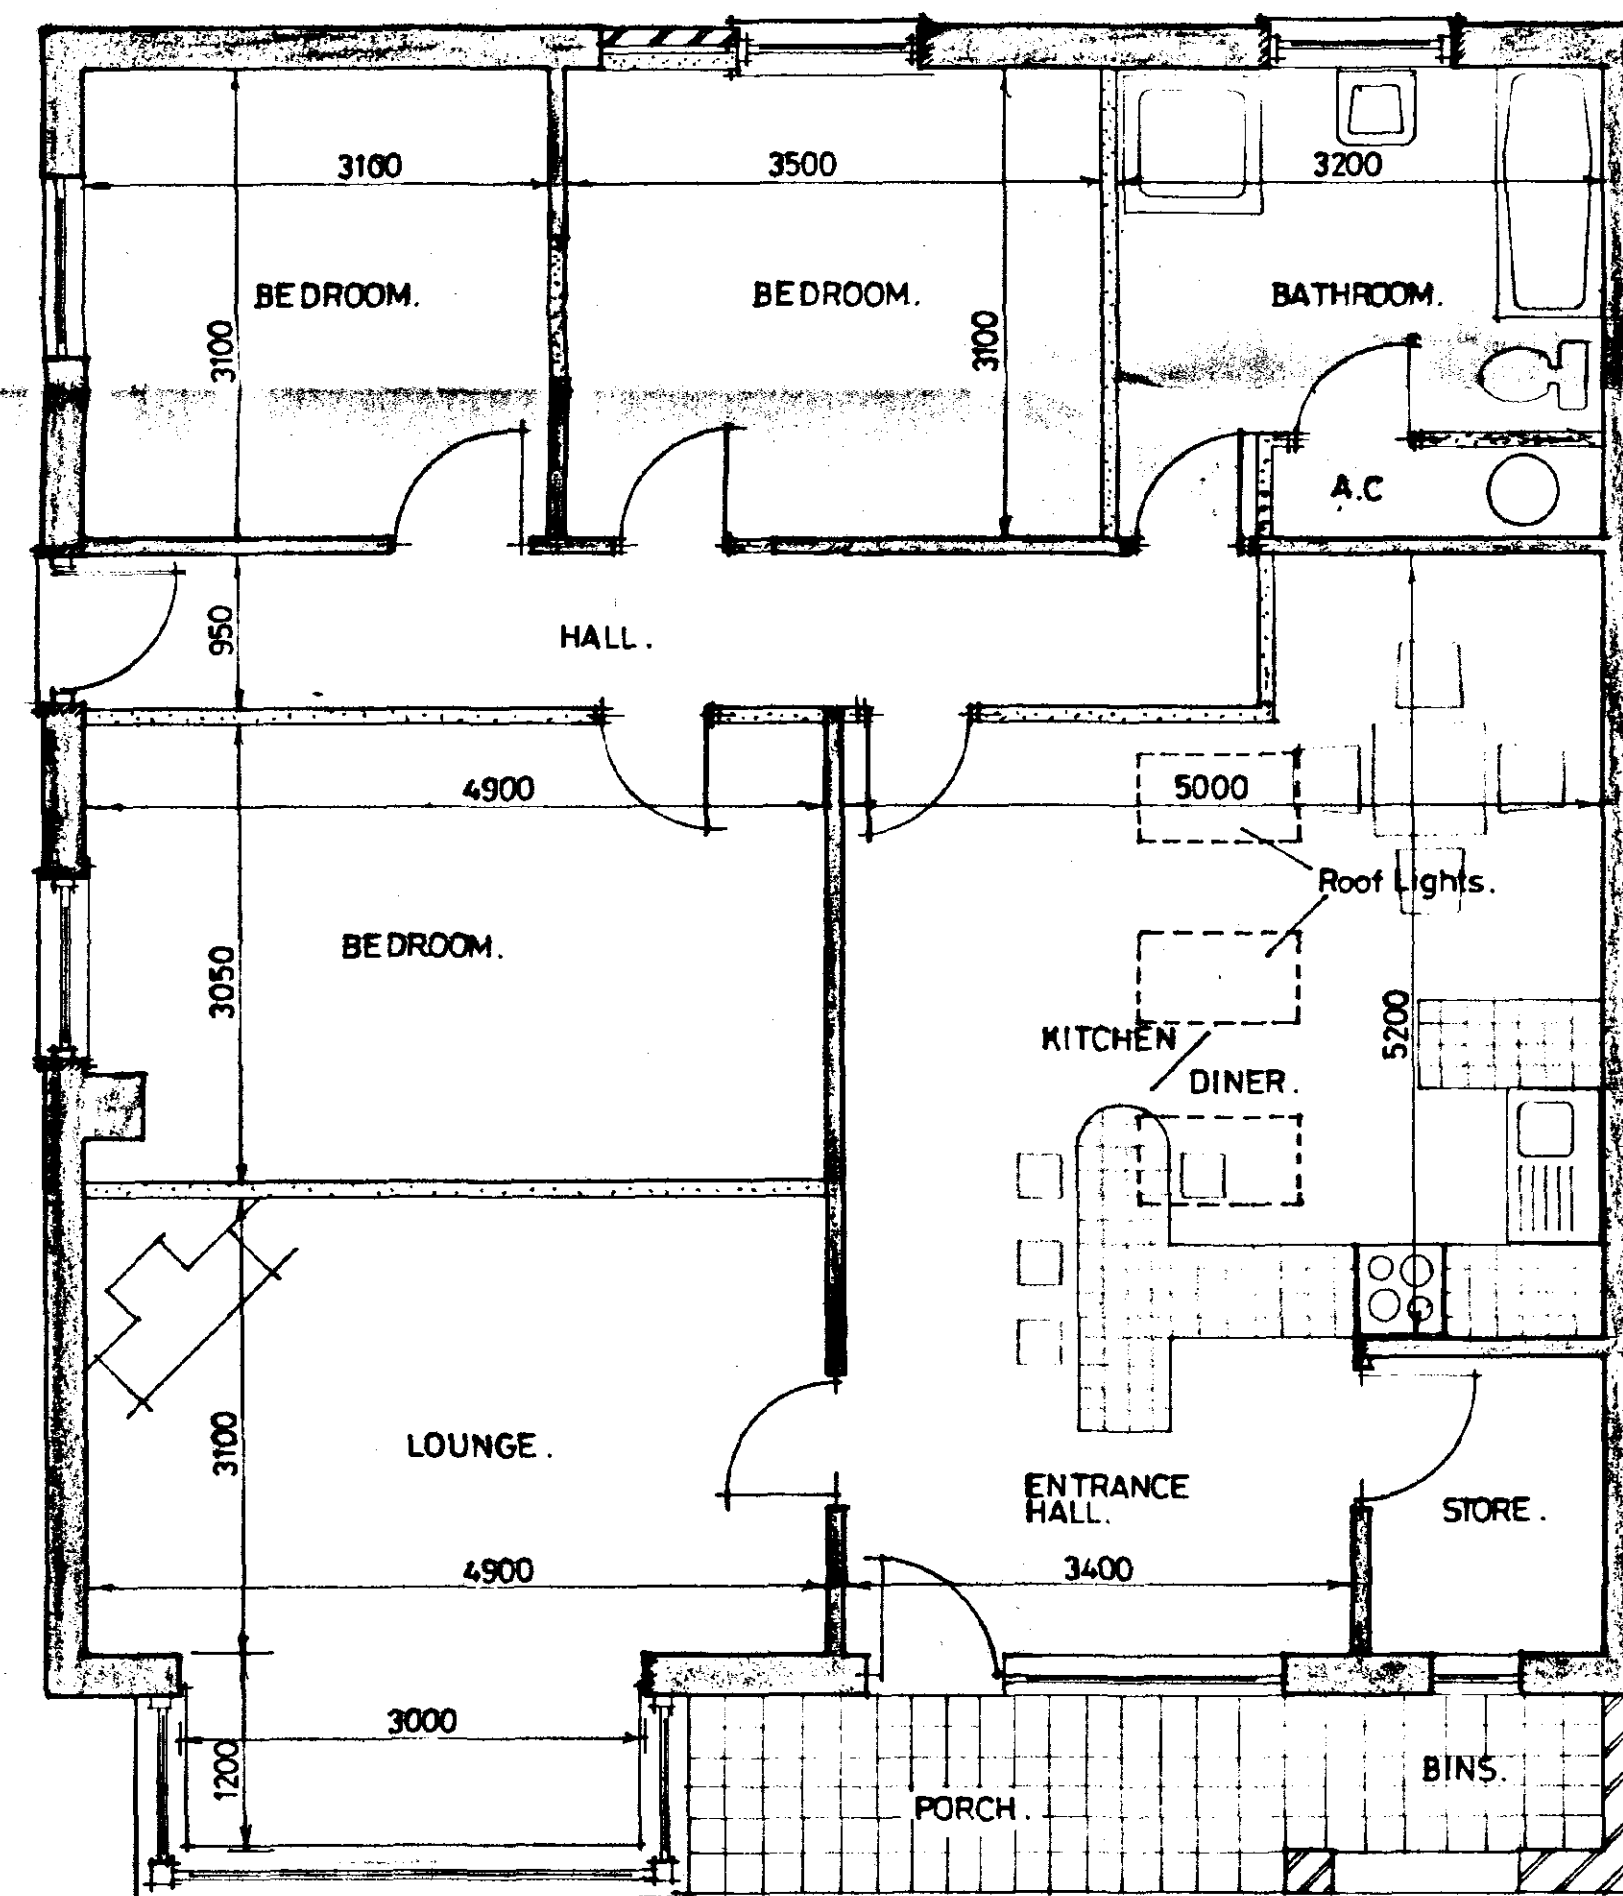

PLAN.

CONTINUED
HOLBEACH & PARTNERS
170 NOV 2000
Ref: 134/00

G. R. MERCHANT
LENG AMICE, FWO.
ARCHITECTURAL, STRUCTURAL
& LAND DRAINAGE CONSULTANT
TEL: HOLBEACH (0408) 490800

PROJECT:
CHANGE OF USE OF OFFICE &
WORKSHOP TO DWELLING
60 LITTLE LONDON
SPALDING


CLIENT:
MR & MRS S. GRIMSTON

SCALES: 1/50 1/100 DATE: DEC 1993


DRAWING No.: SAS.22

REVISIONS:


DETERMINED
PLAN

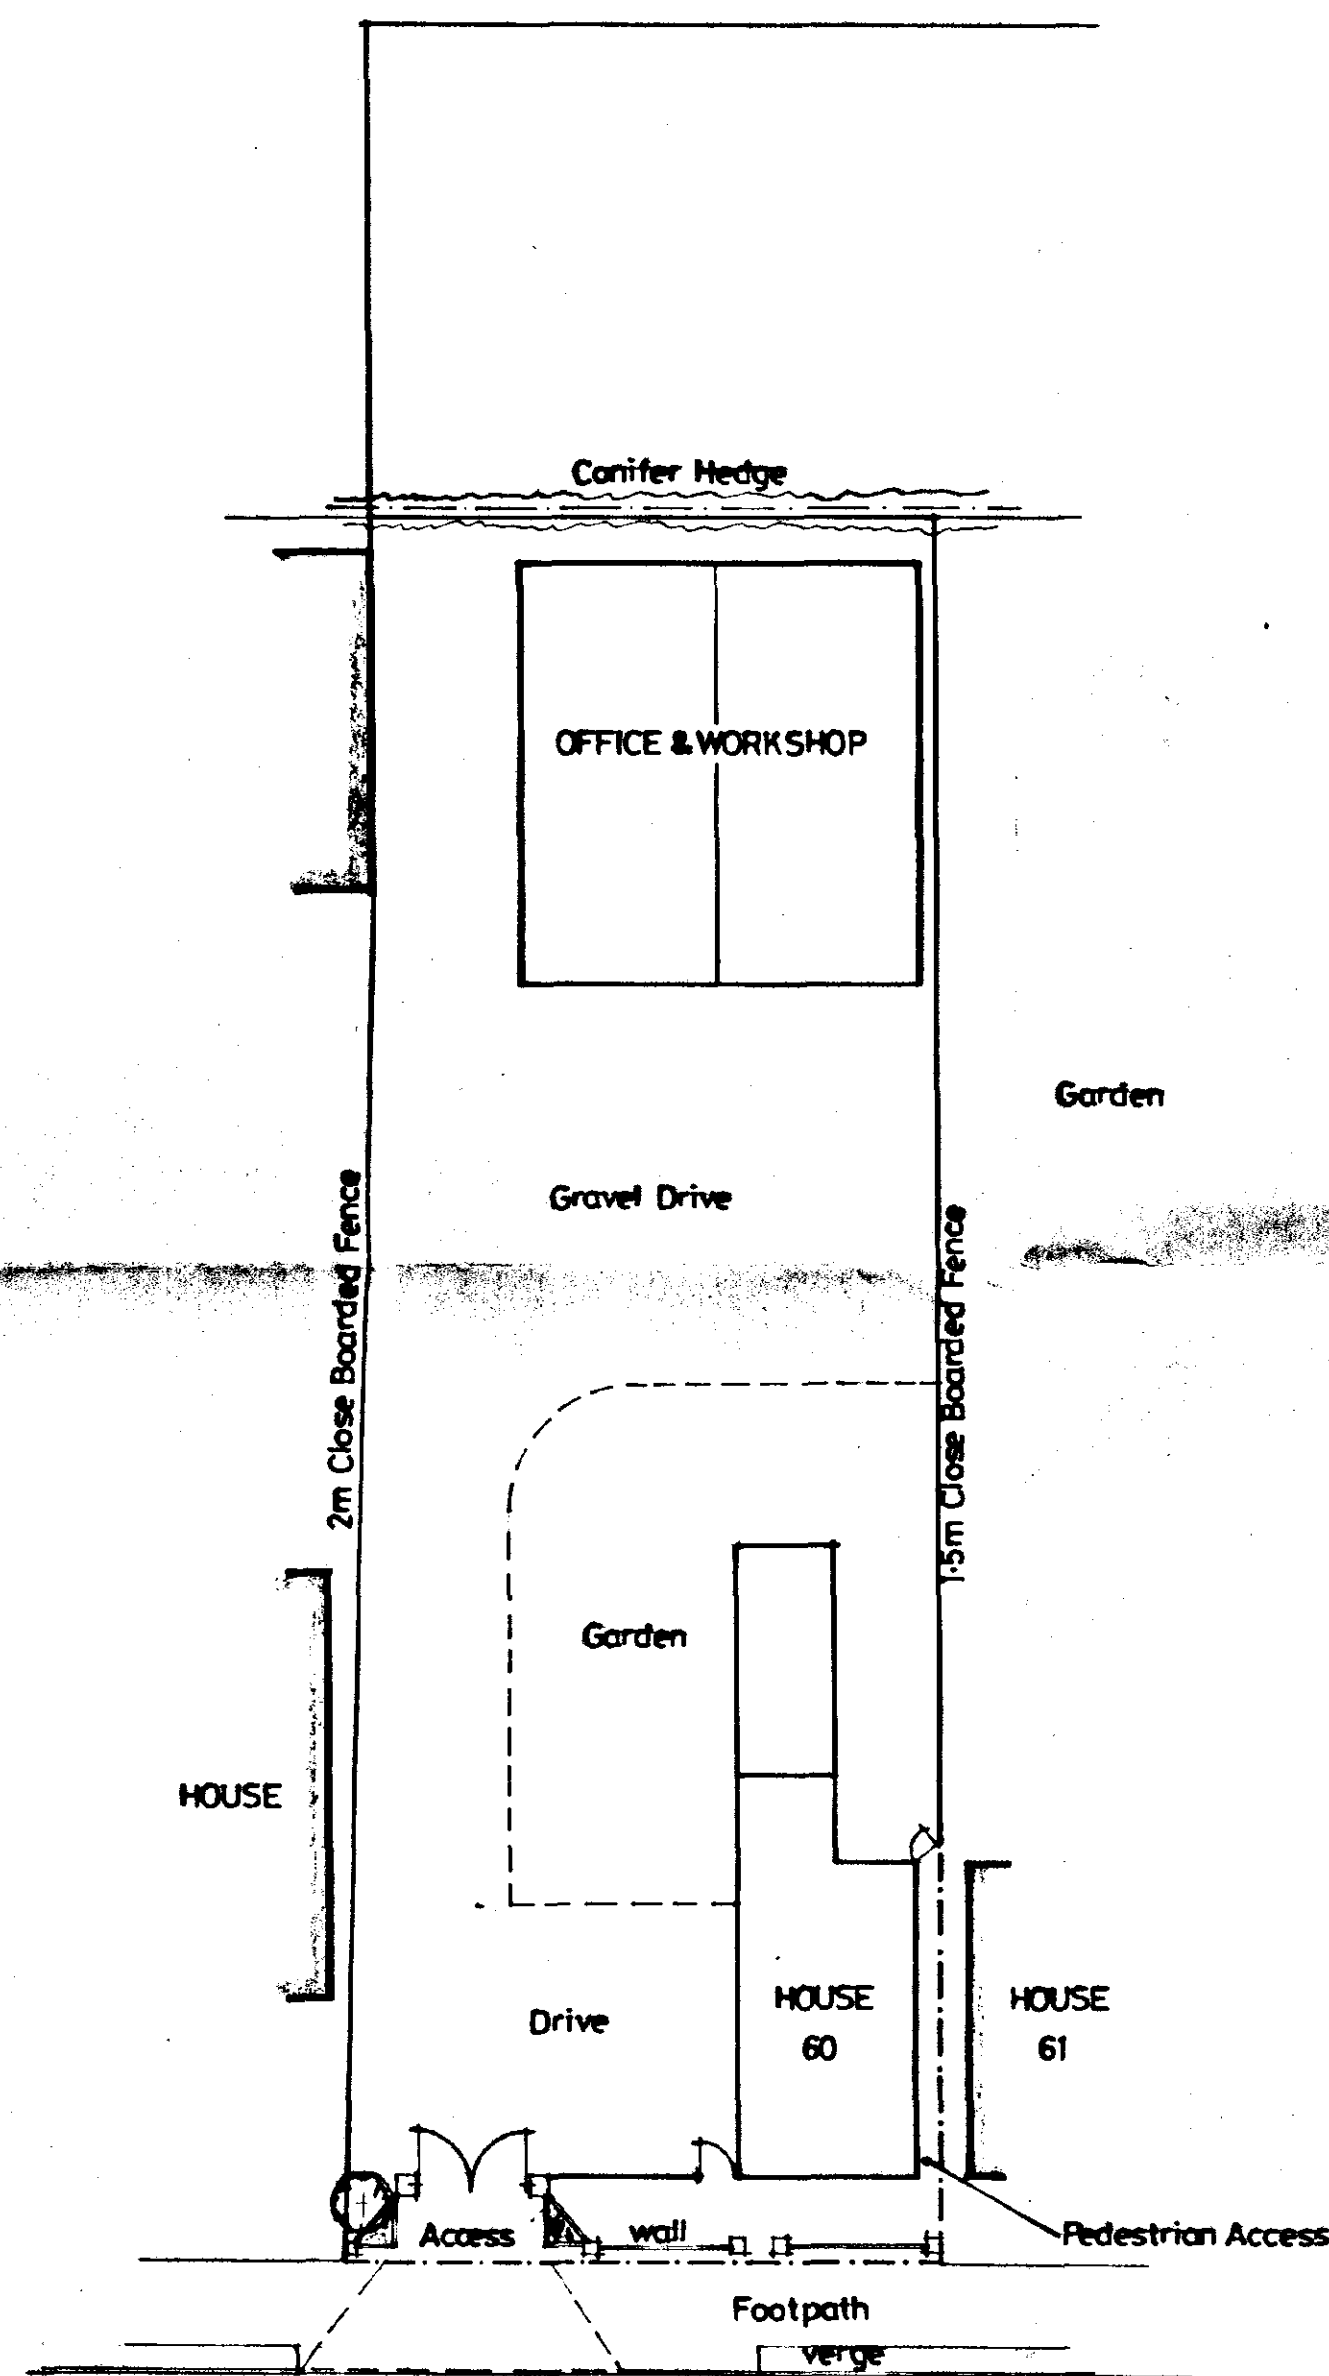

SITE LAYOUT
EXISTING

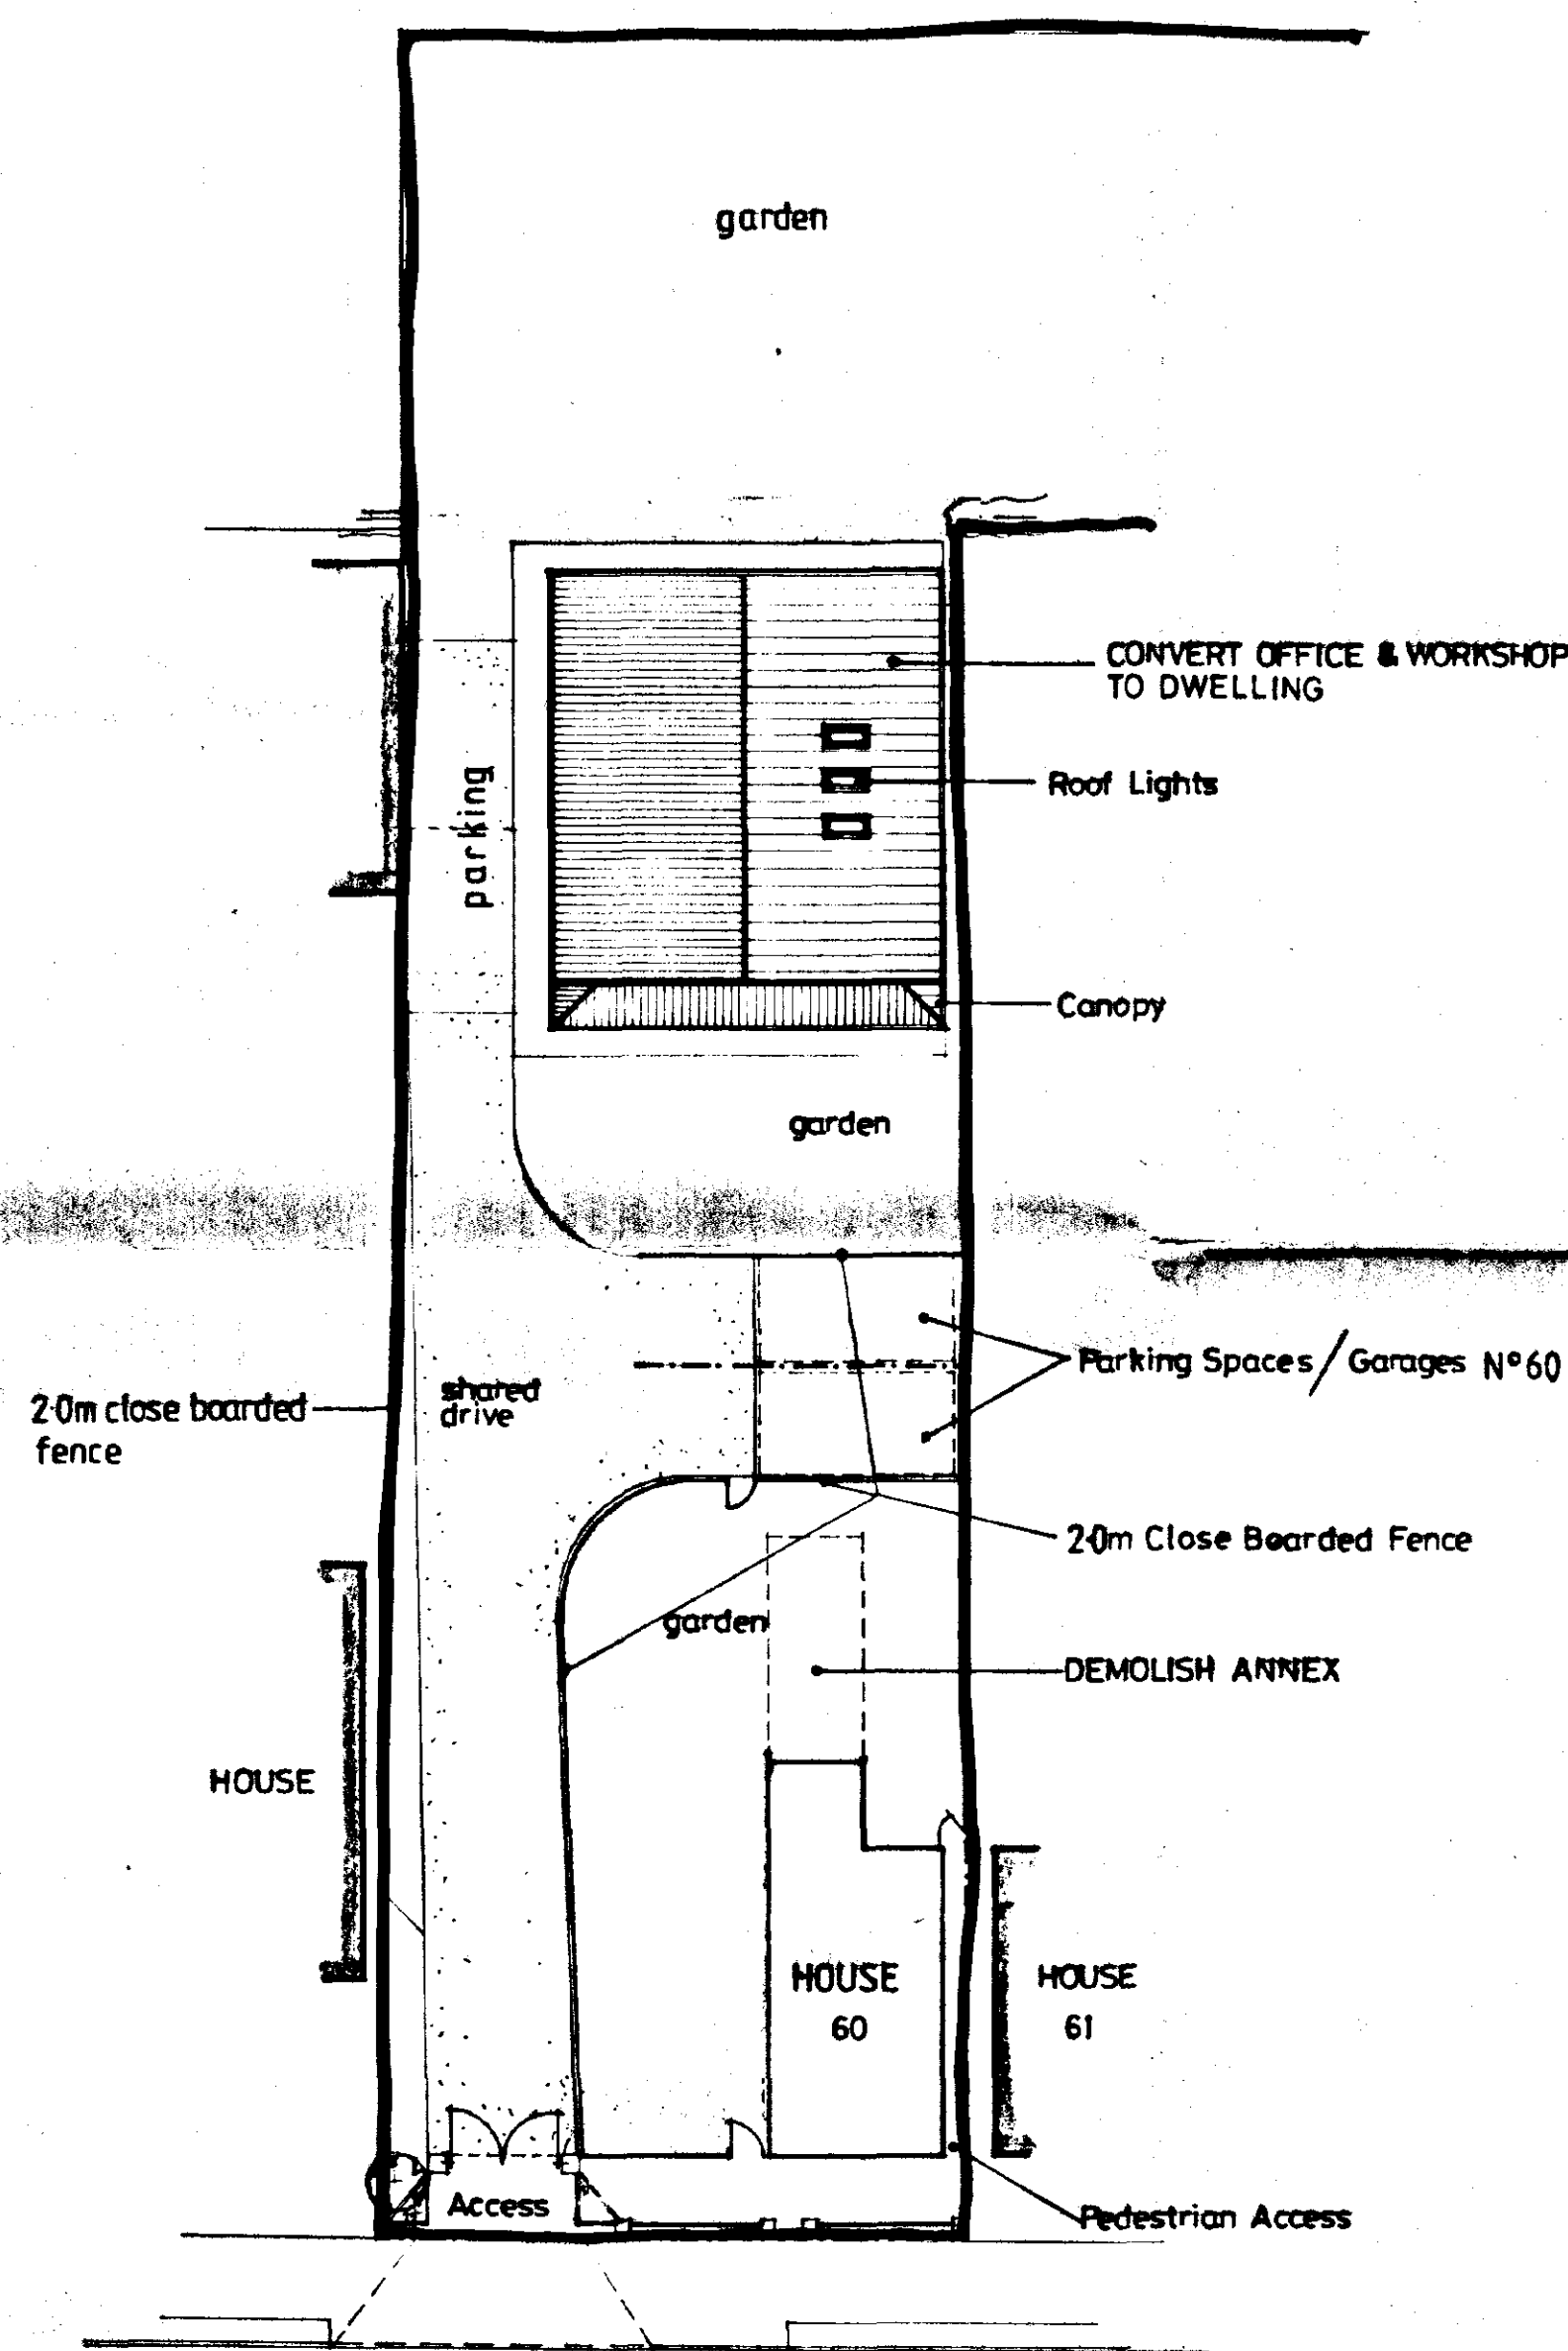

SITE LAYOUT
PROPOSED

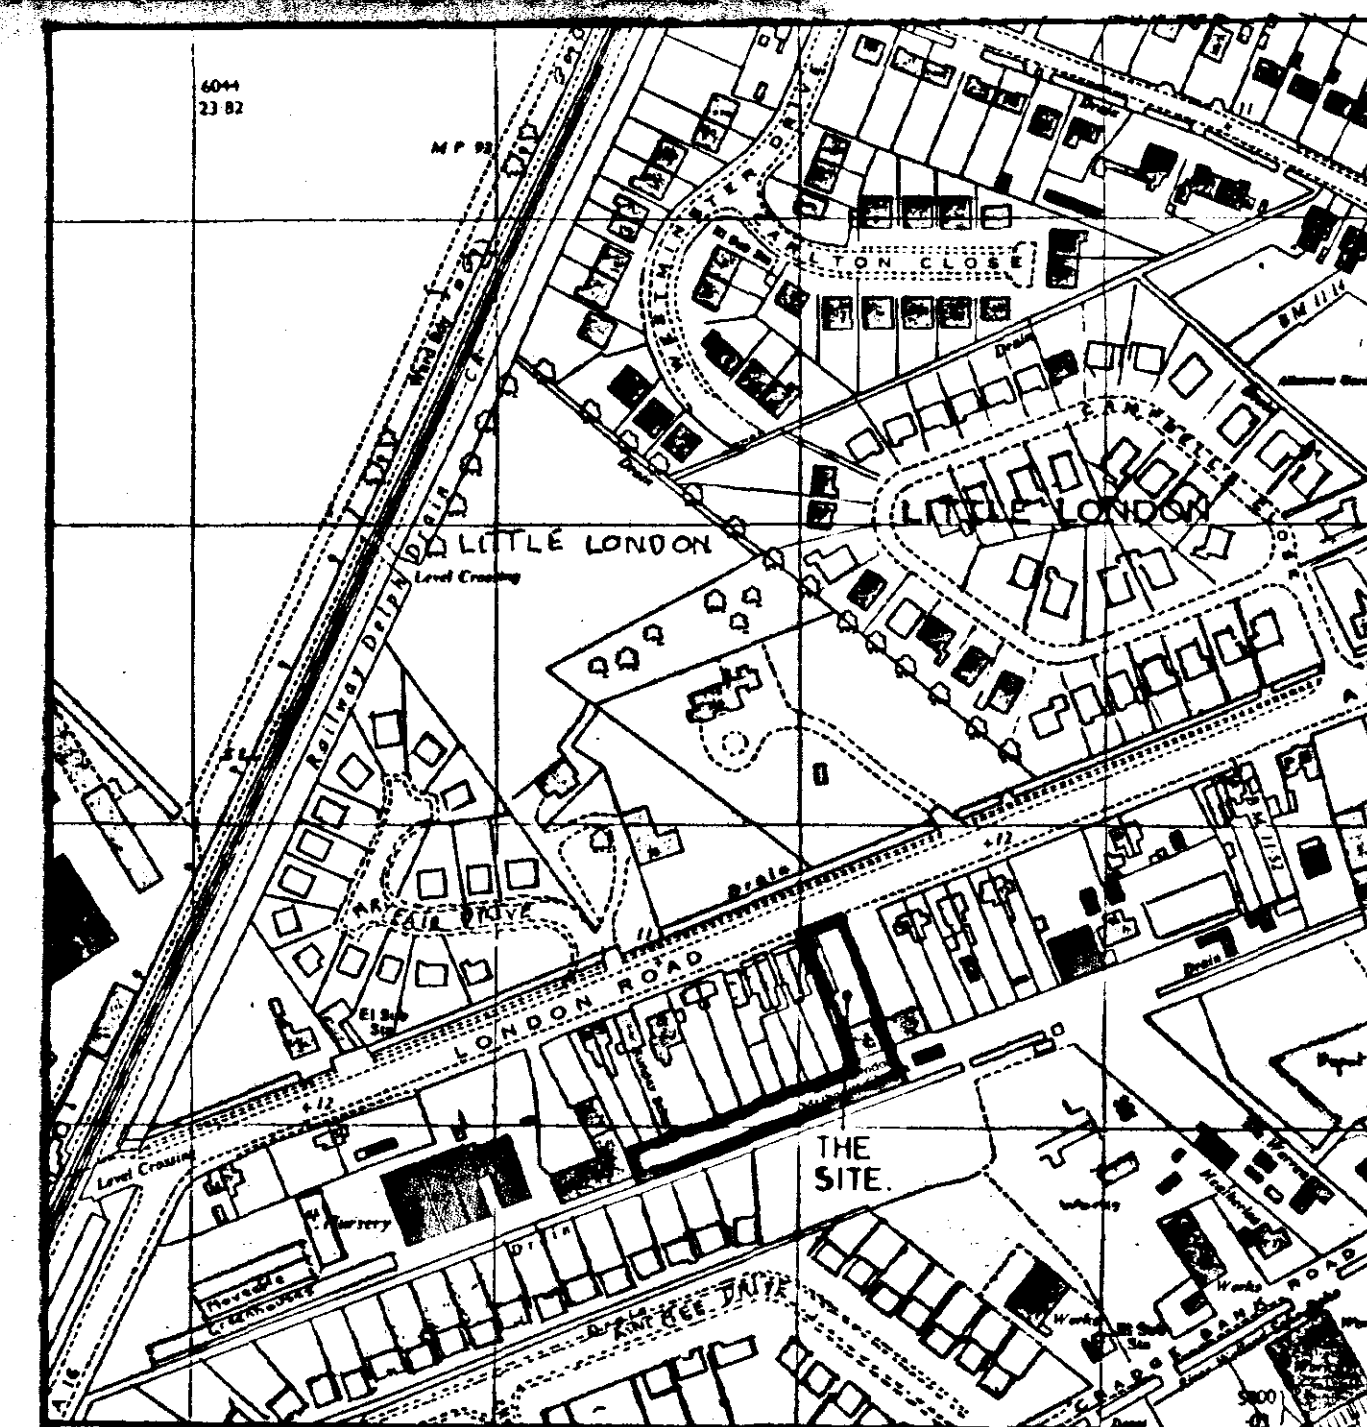

LOCATION PLAN

DO NOT SCALE FROM THIS DRAWING
This drawing is copyright and may not be altered, traced, photographed or used for any purpose other than that for which it is issued.
The General Contractor is to check all dimensions on site and report discrepancies to the Architect.
All details shown on this drawing including foundations are based upon typical site conditions related to the area. No responsibility can be accepted for abnormal conditions which may be discovered during construction unless reported to the Architect so that design amendments may be considered. Site soil surveys are recommended in respect of foundations to establish specific site conditions before foundation work is undertaken.

13 NOV 2000
134/00

G. R. MERCHANT
I.ENG AMICE, FIWO,
ARCHITECTURAL, STRUCTURAL
& LAND DRAINAGE CONSULTANT
TEL: HOLBEACH (01406) 490800

PROJECT:
**CHANGE OF USE OF OFFICE &
WORKSHOP TO DWELLING
60 LITTLE LONDON
SPALDING**

CLIENT:
MR & MRS S. GRIMSTON

SCALES: 1/200 1/2500 DATE: DEC 1998

DRAWING No.: SAS3

REVISIONS:

**DETERMINED
PLAN**