



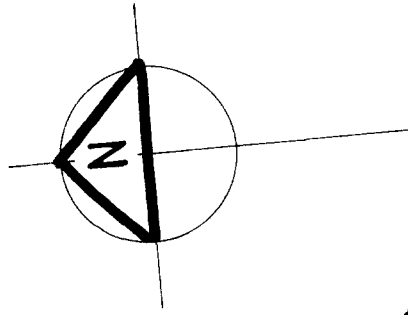

HEREN PLACE




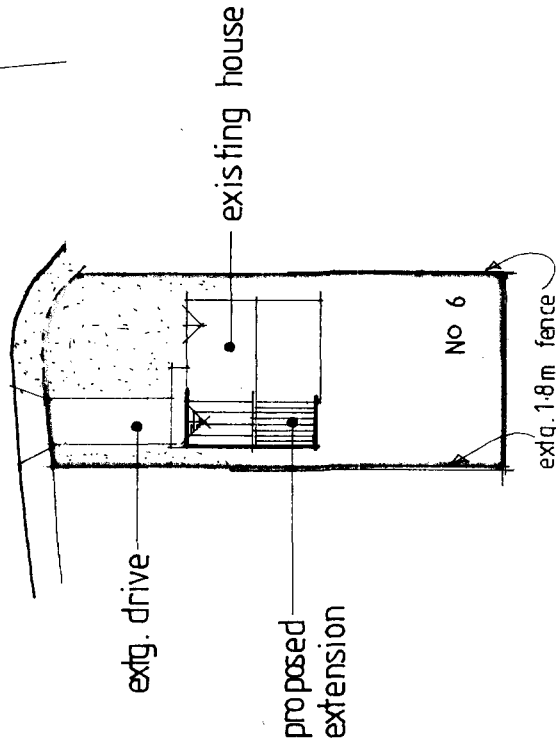


BLOCK PLAN 1:500




LOCATION PLAN 1:2500

This drawing is copyright and may not be altered, traced, copied, photographed or used for any other purpose other than that for which it is issued without consent of Mark Dennis - Architectural Services. The General Contractor is to check all dimensions on site and report any discrepancies to the Architect

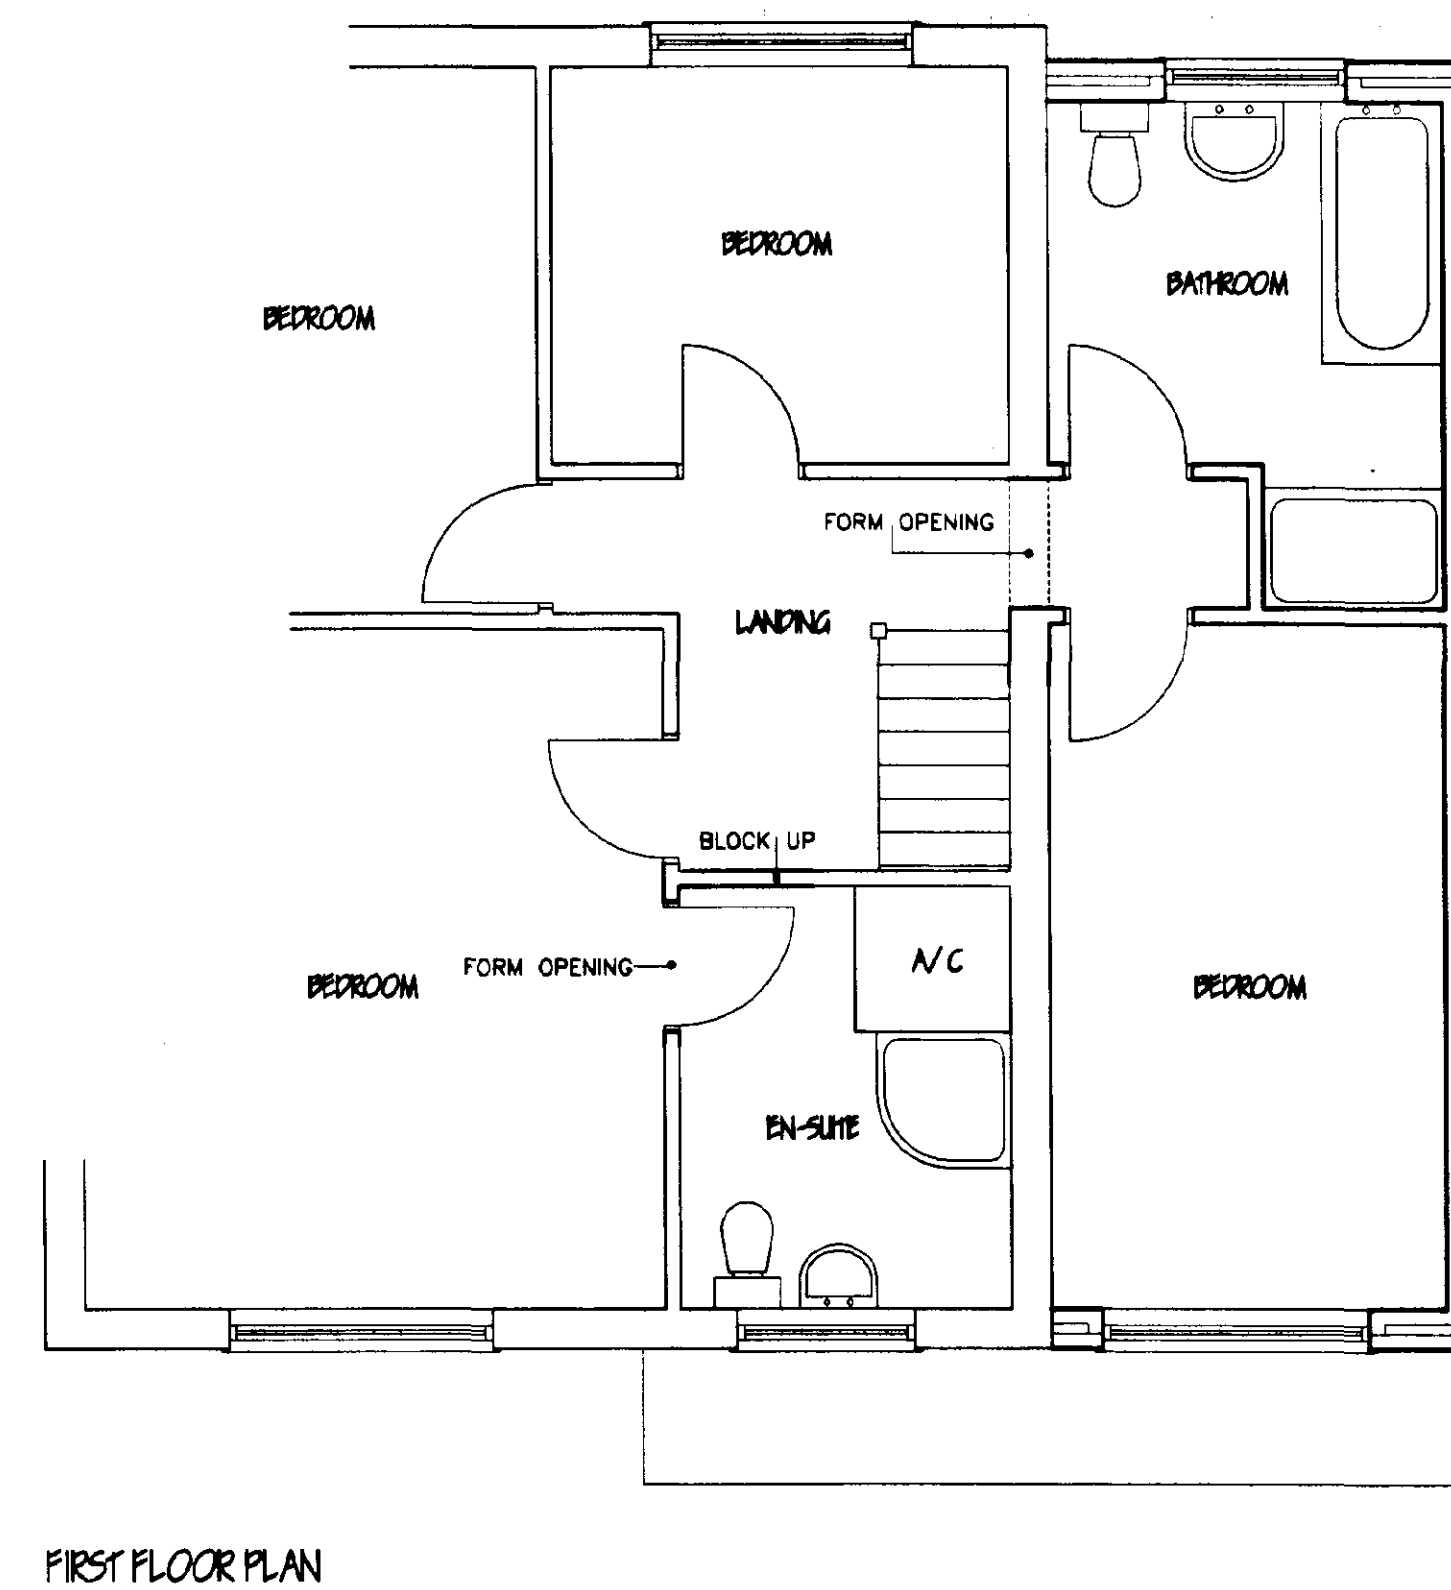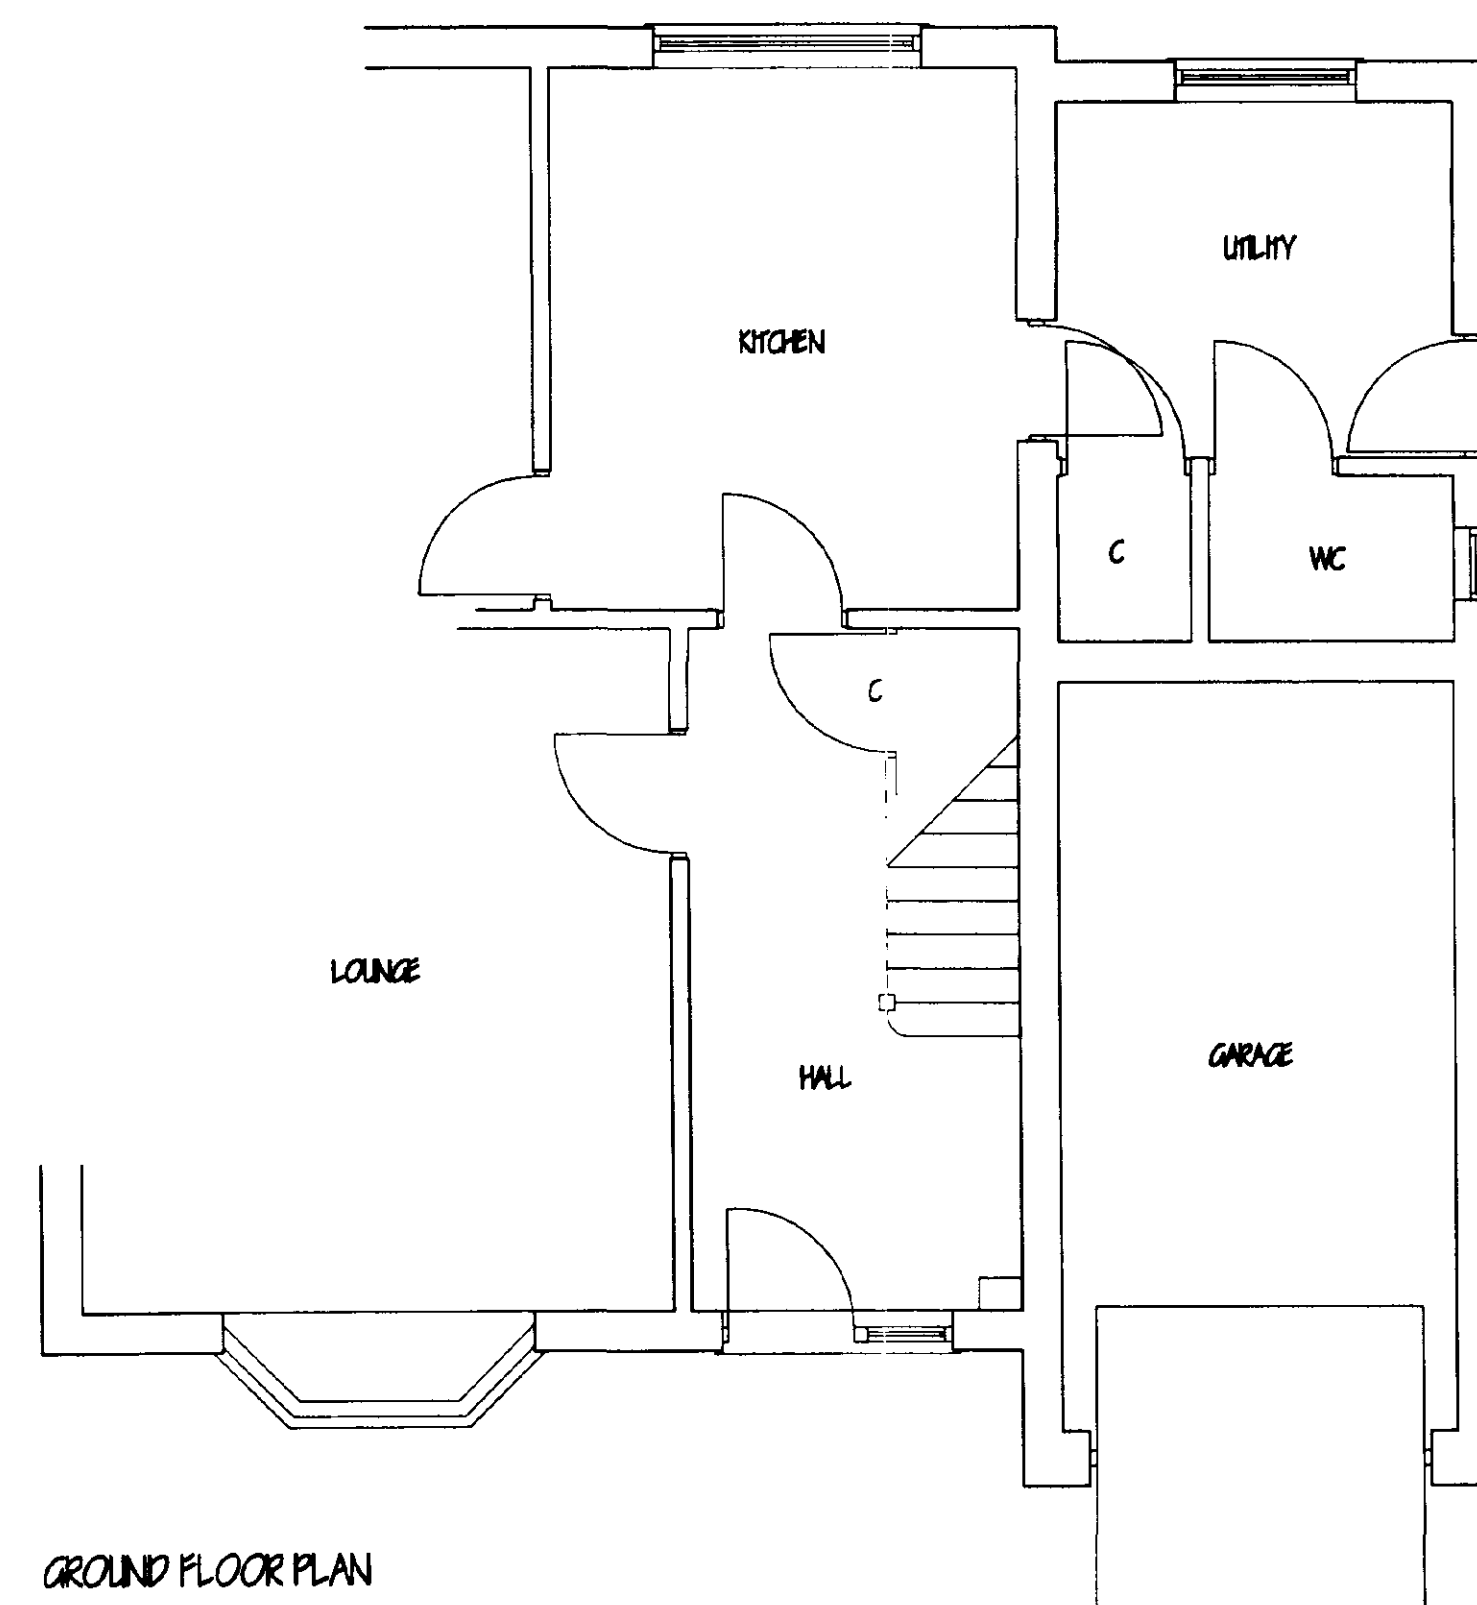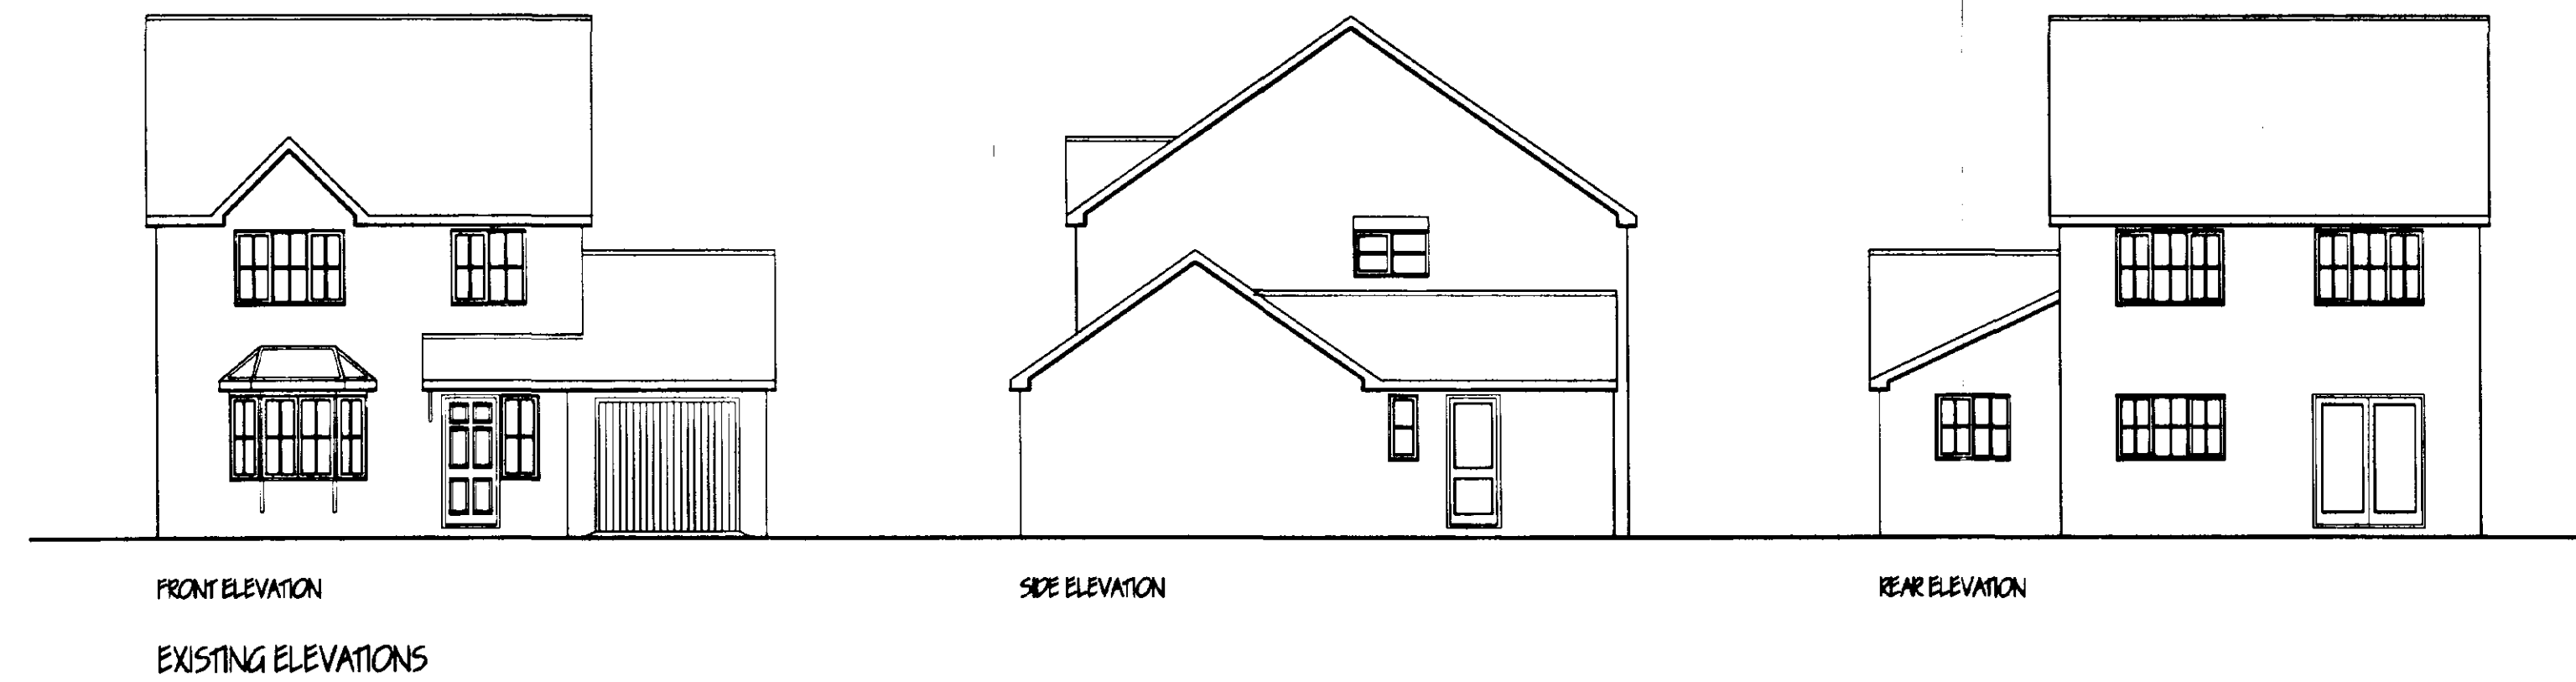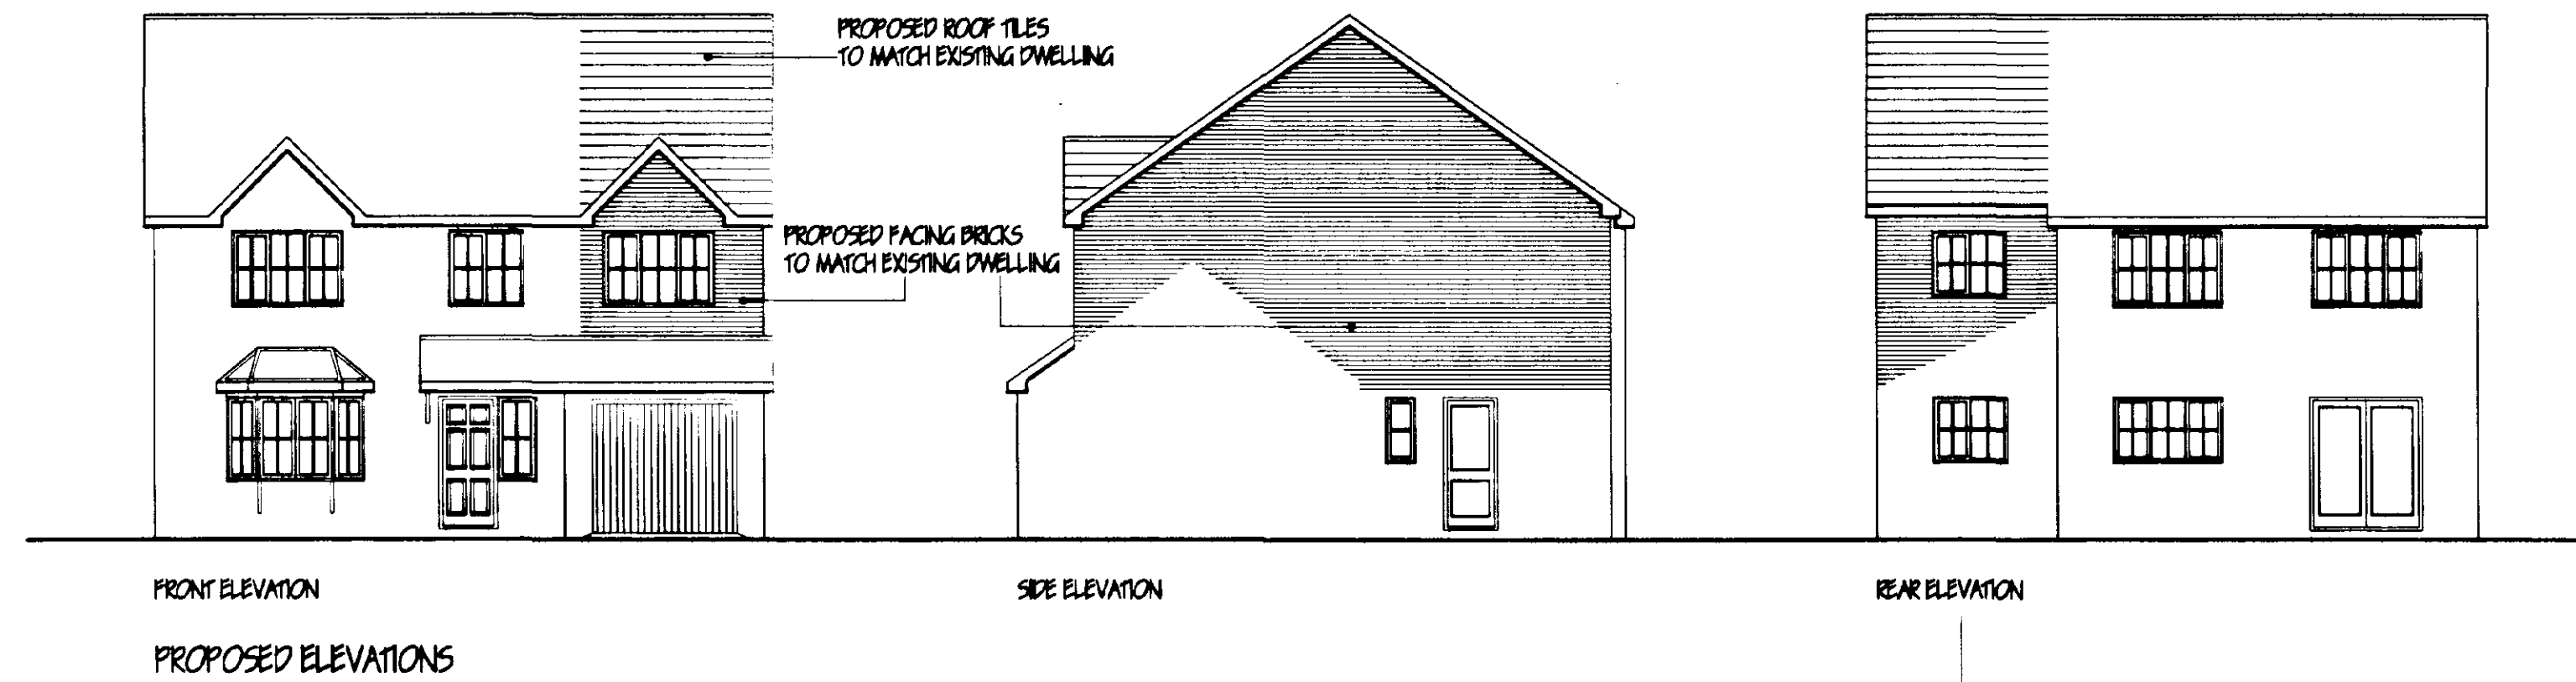

23 NOV 2001
Ref: 134219

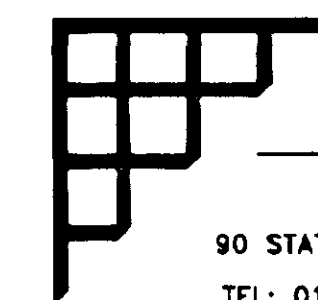

MARK DENNIS
architectural services

90 STATION ROAD - SURFLEET - SPALDING
LINCOLNSHIRE - PE11 4DB
TEL: 01775 680183 FAX: 01775 680183

PROJECT TITLE

PROPOSED EXTENSION AT
6 HEREN PLACE, SPALDING,
LINCOLNSHIRE.

FOR: MR & MRS FISKE

PLANS & ELEVATIONS AS PROPOSED.

[illegible]

SCALE
1:100, 1:50

DRAWN
MD

DATE NOV 01

DRAWING No. 01.042/01