

DWG. No.	ISSUE.
4101-001	

ALL DIMENSIONS IN mm DO NOT SCALE : IF IN DOUBT ASK

COPYRIGHT
THIS DRAWING IS PRIVATE AND CONFIDENTIAL AND IS SUPPLIED ON THE EXPRESS CONDITION THAT IT IS NOT TO BE USED FOR ANY PURPOSE OR COPIED OR COMMUNICATED TO ANY THIRD PARTY WITHOUT THE PERMISSION OF PODDINGTONS

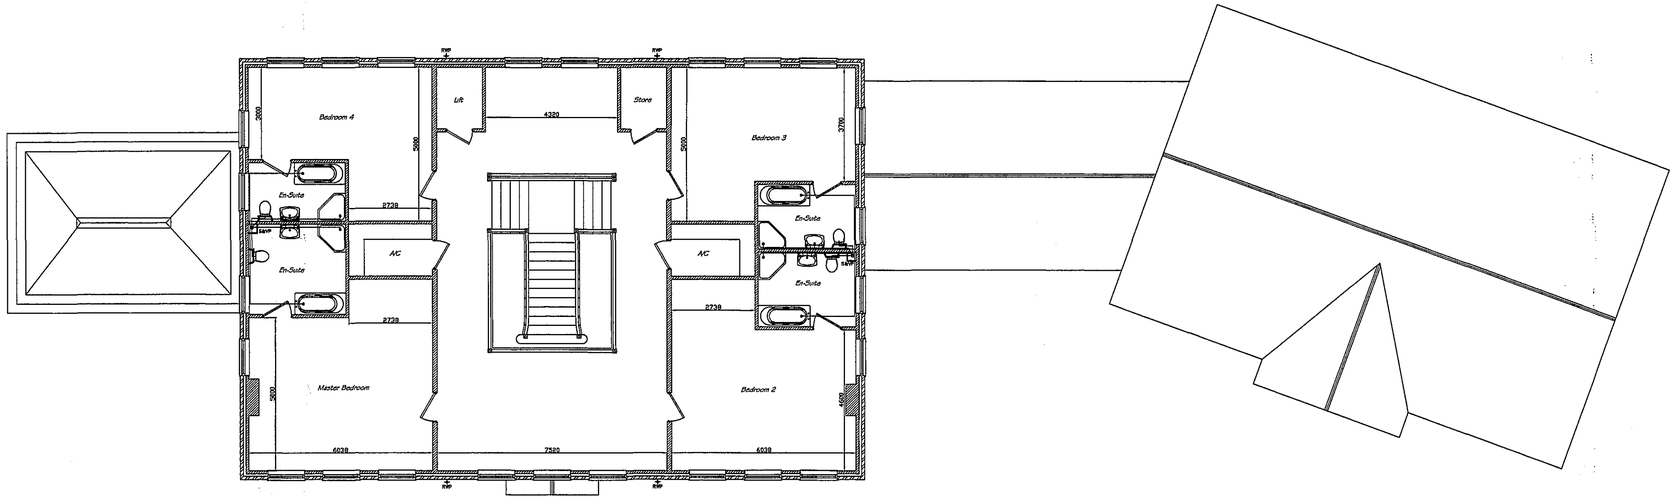

FIRST FLOOR PLAN

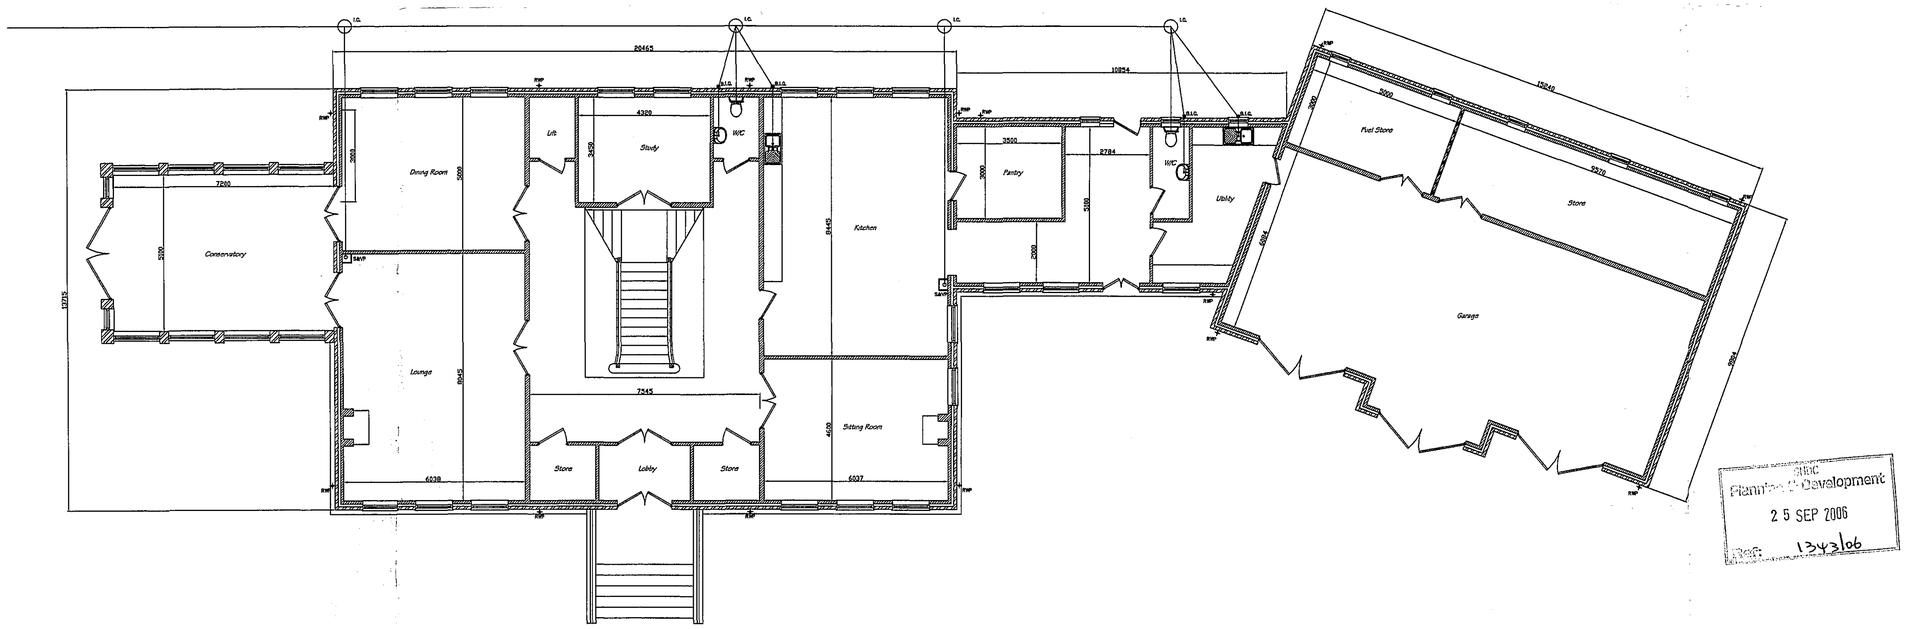

GROUND FLOOR PLAN 1:100

RHDC
Planning & Development
2 5 SEP 2006
Ref: 1343/06

ISSUE	DESCRIPTION	APPR'd	DATE

POD DESIGNS
THE WEST WING, THE LODGE, STOW LANE, HORBLING, SLEAFORD, LINCS. NG34 0EU
PHONE / FAX. (01529) 240407

Client.
Mr. & Mrs. P. Bowman.

Project.
Proposed Replacement Dwelling
Mill Drove, Weston Hills, Spalding

Drawing.
Floor Plans As Proposed

Drawn.	Scale.	Date.	Checked.	Approved.
JCP	1:100	Aug. 06		

DWG. No.	ISSUE.
4101-001	