
DWG. No.	ISSUE.
4101-003	

ALL DIMENSIONS IN mm DO NOT SCALE : IF IN DOUBT ASK

COPYRIGHT
THIS DRAWING IS PRIVATE AND CONFIDENTIAL AND IS SUPPLIED ON THE EXPRESS CONDITION THAT IT IS NOT TO BE USED FOR ANY PURPOSE OR COPIED OR COMMUNICATED TO ANY THIRD PARTY WITHOUT THE PERMISSION OF PODDINGTONS

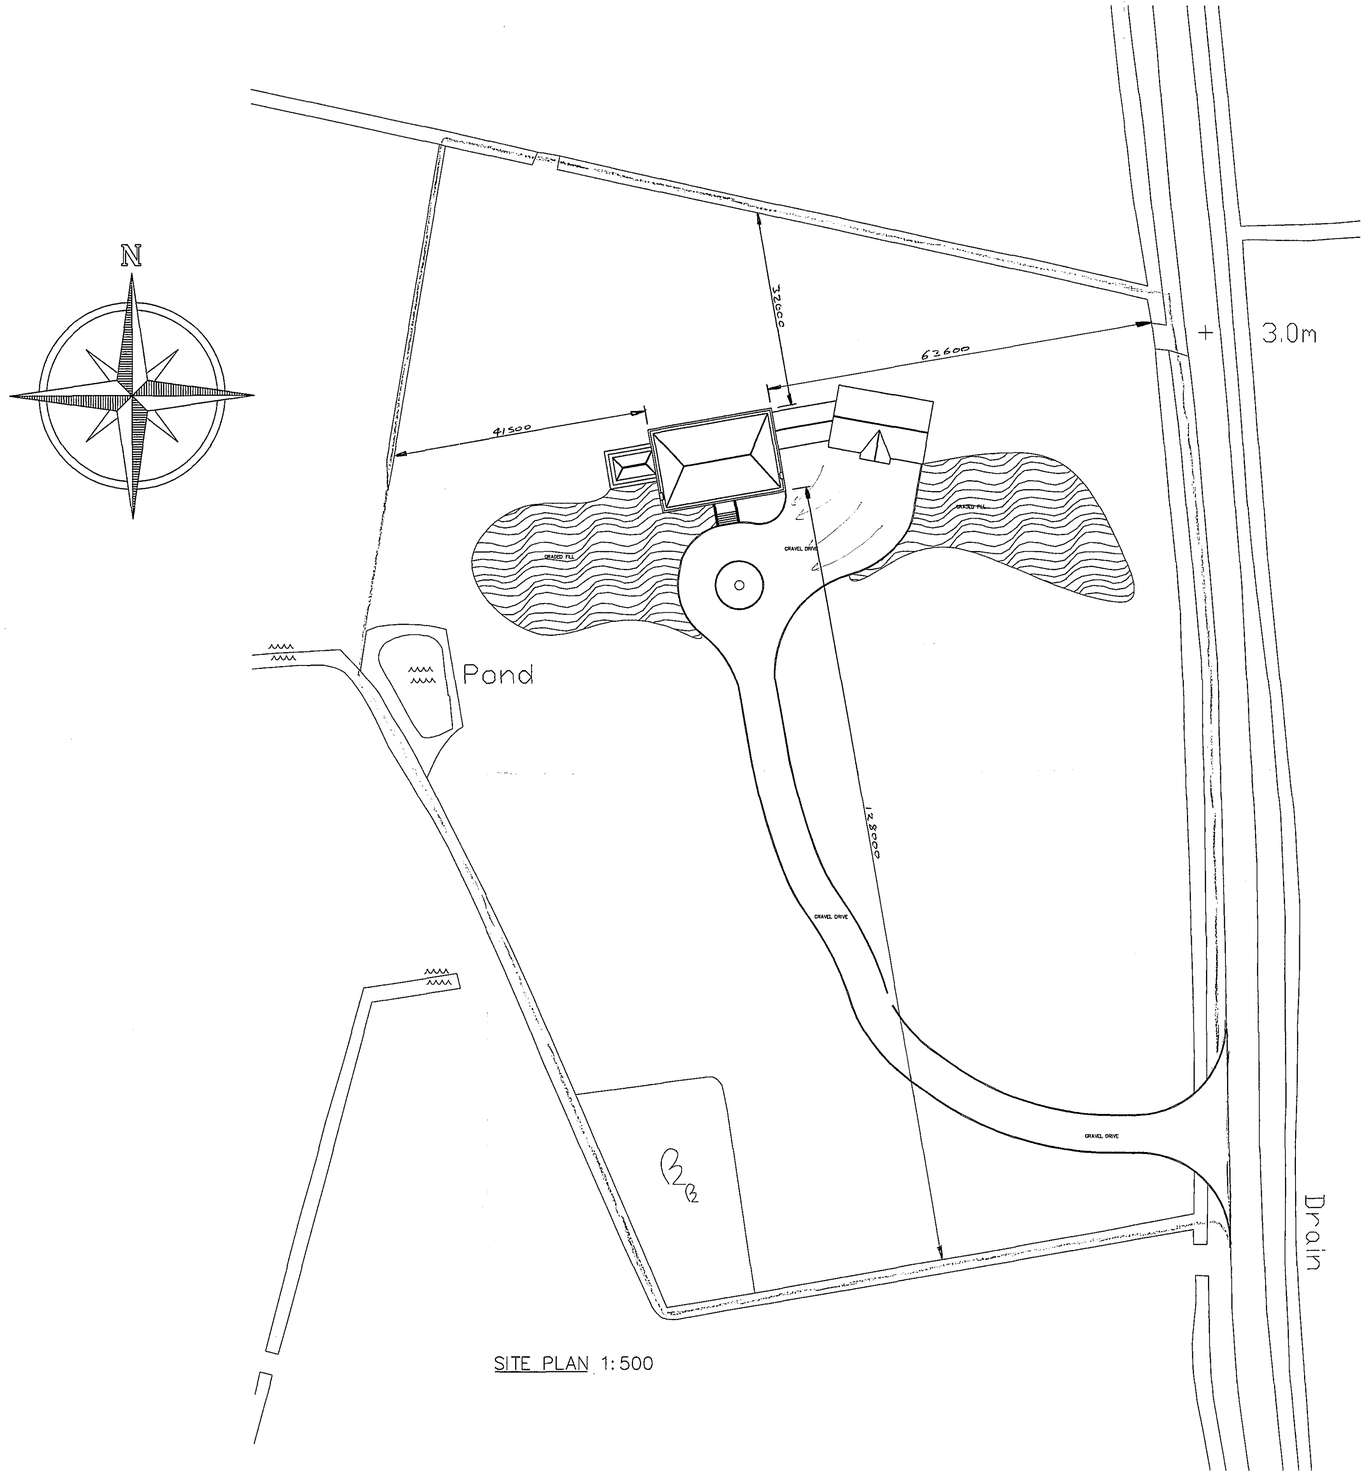

SITE PLAN 1:500

LOCATION PLAN 1:1250

SNDC
Planning & Development
25 SEP 2006
Ref: 1343/06

DETERMINED PLAN

ISSUE	DESCRIPTION	APPR'd	DATE

POD DESIGNS
THE WEST WING, THE LODGE, STEW LANE
HORBLING, BLEASFORD, LINCS. NG34 0EU
PHONE / FAX. (01529) 240407

Client.
Mr. & Mrs. P. Bowman.

Project.
Proposed Replacement Dwelling
Mill Drove, Weston Hills, Spalding

Drawing.
Site Plan
As Proposed

Drawn.	Scale.	Date.	Checked.	Approved.
JCP	[redacted]	Aug. 06		

DWG. No. 4101-003 ISSUE.