


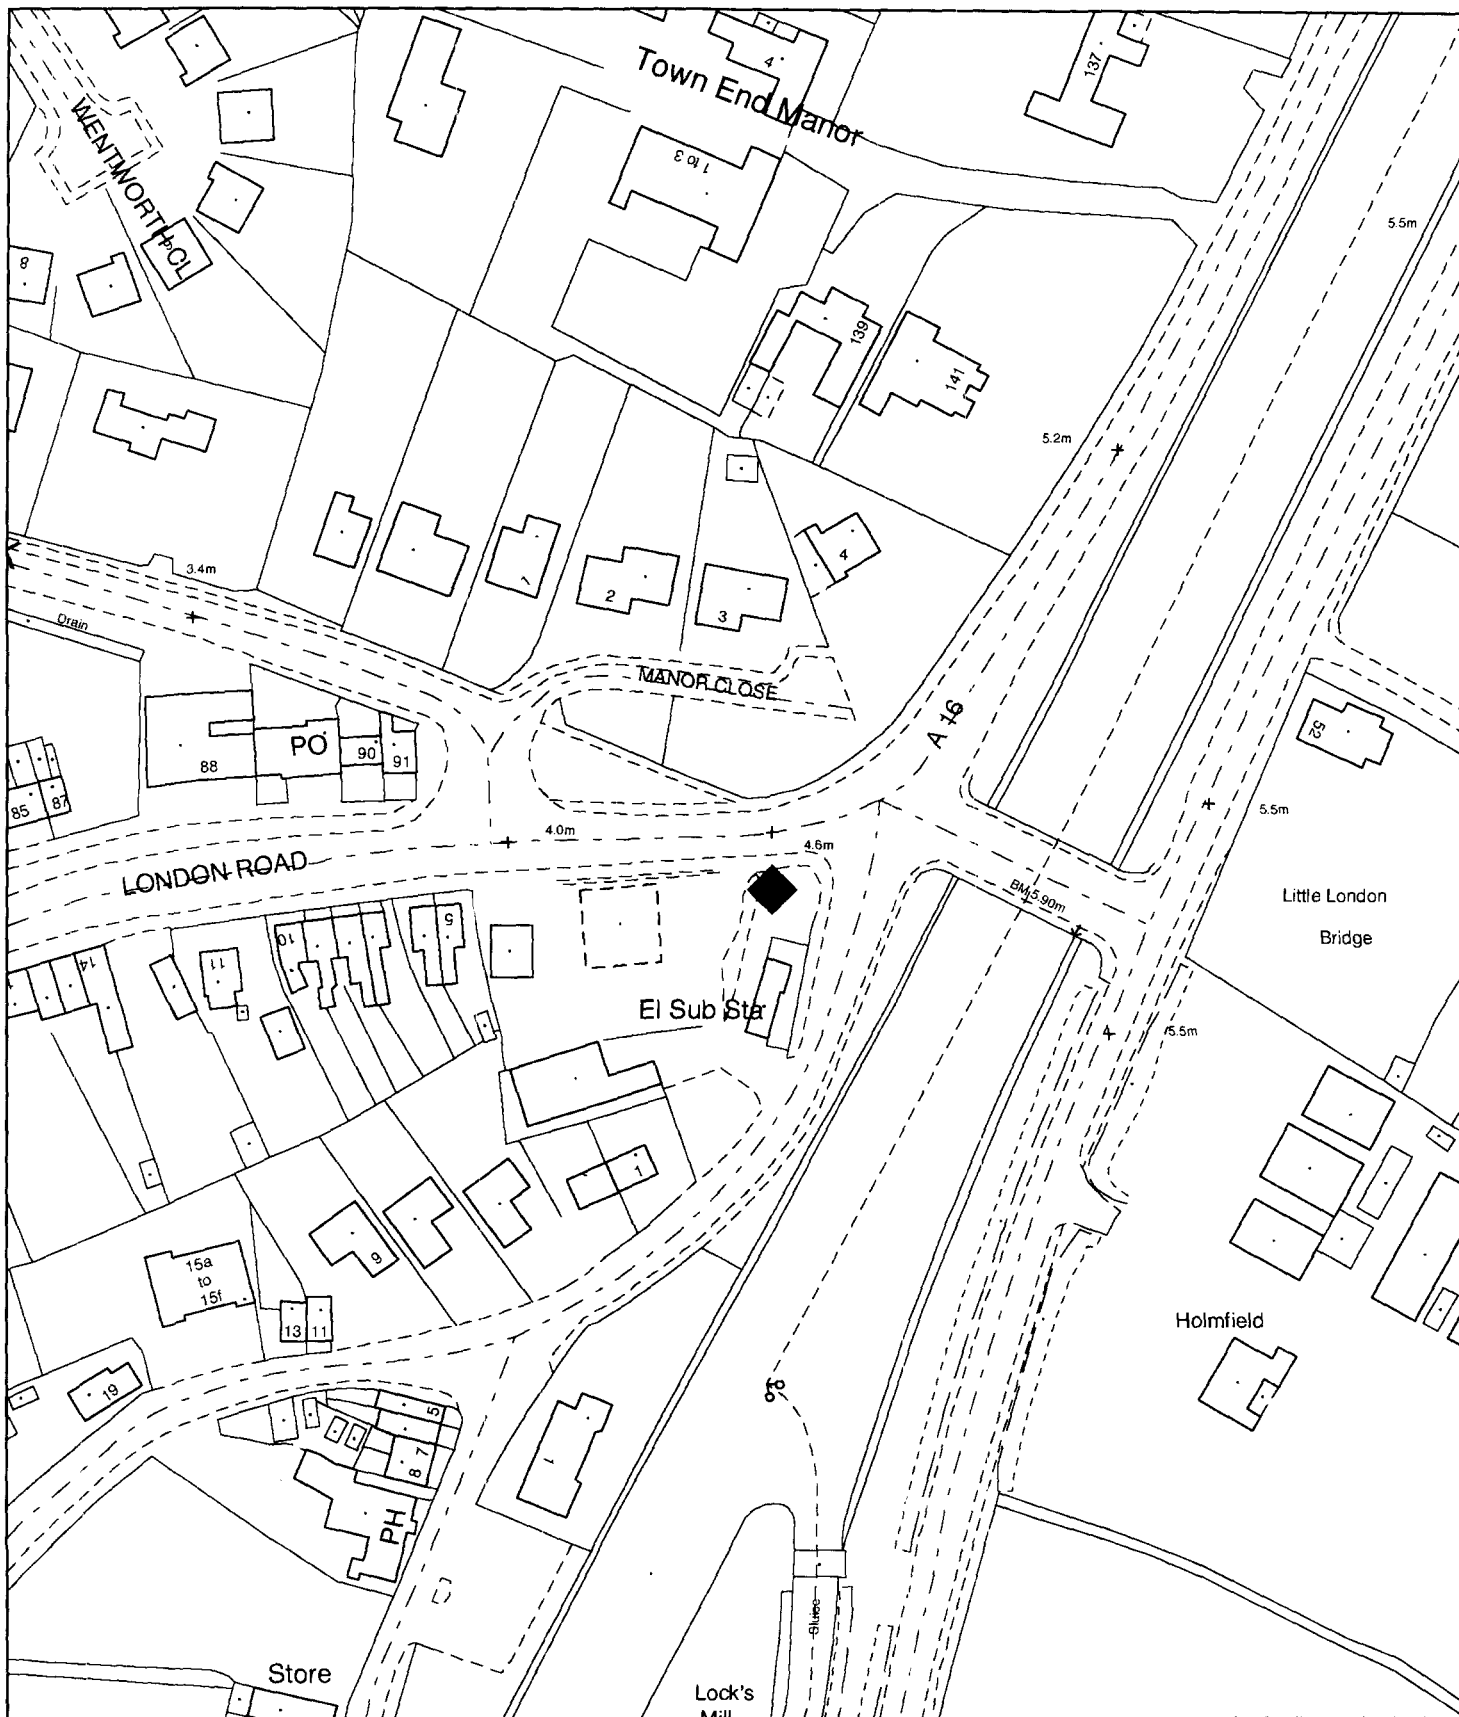

**Planning Application Location Plan
Ward Member Notification**

H16/1346/01

Scale: 1:1250

Planning and Development


Council Offices, Priory Road, Spalding, Lincolnshire
PE11 2XE

PLEASE DO NOT COPY THIS PLAN

This map is reproduced from Ordnance Survey material with permission of Ordnance Survey on behalf of Her Majesty's Stationery Office (c) Crown copyright. Unauthorised reproduction infringes Crown copyright and may lead to prosecution or civil proceedings. South Holland District Council LA079413 2001



(BP) Little London.

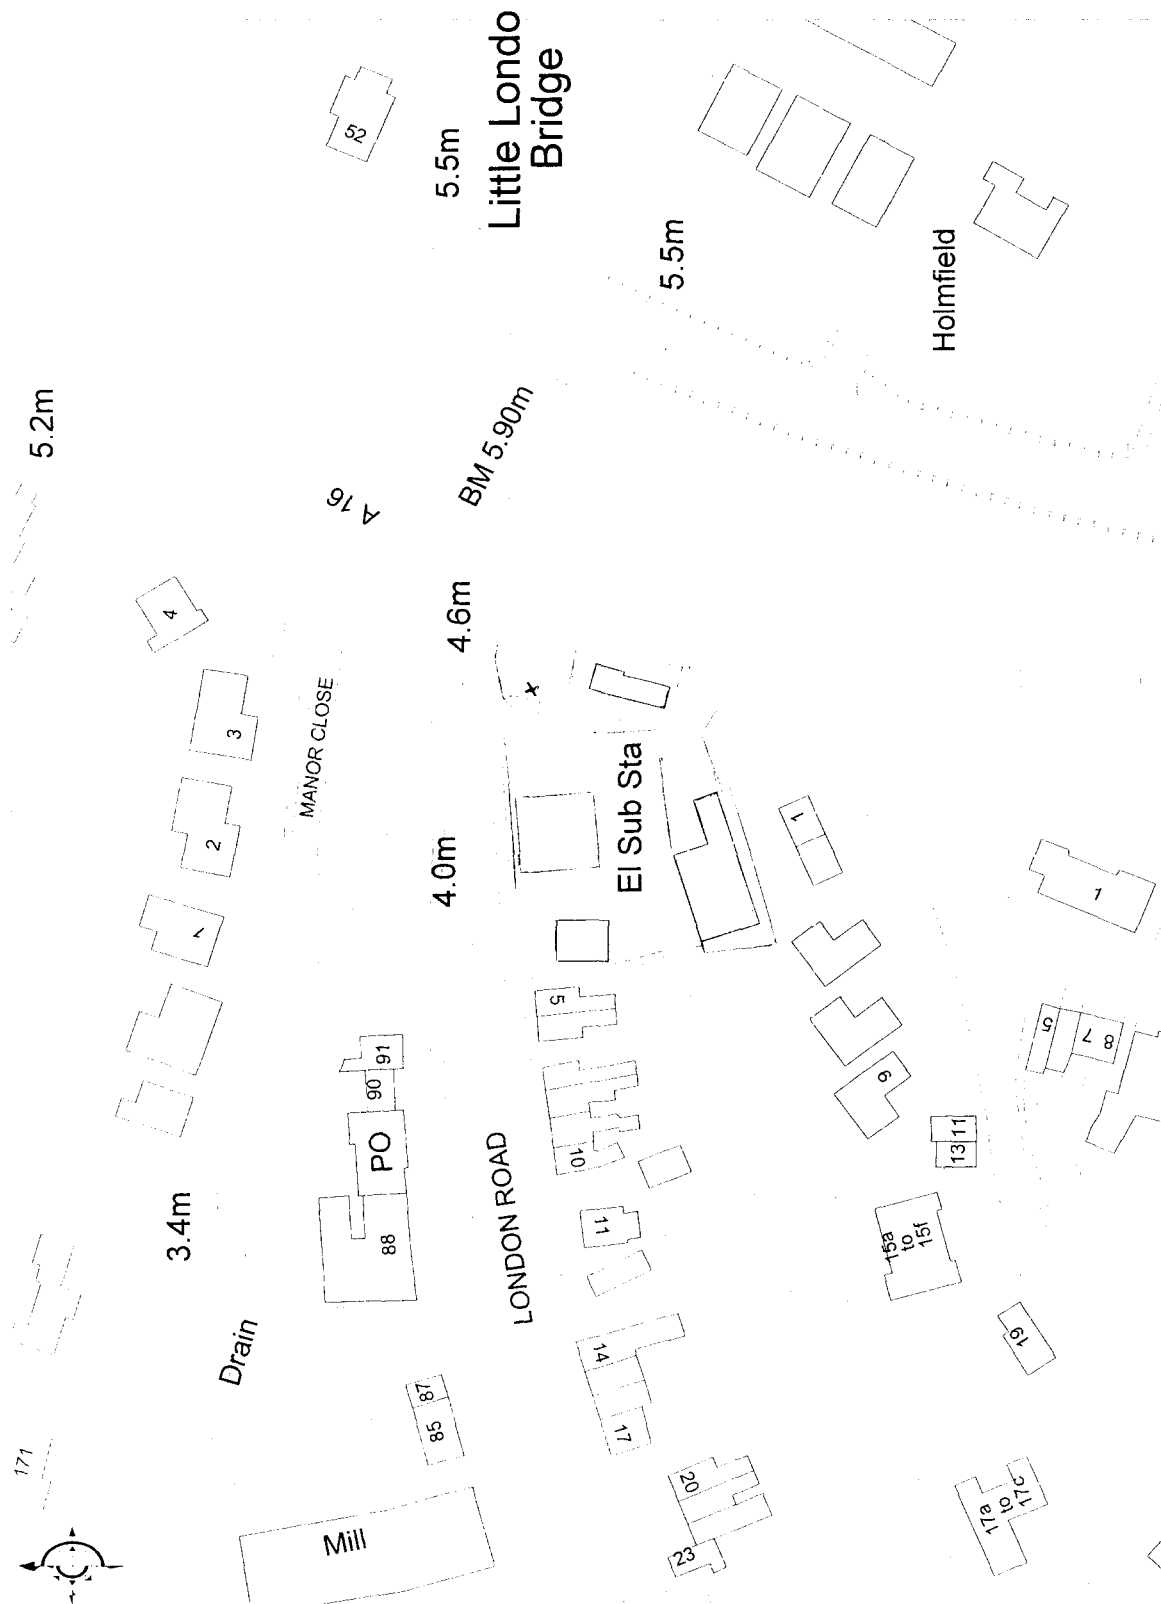

SOUTH LONDON
HOUSING
26 May 2001
Ref: 1346/01

© Crown copyright 2001. All rights reserved. Licence Number 100020449 Survey Scale - 1:2500 Plotted Scale - 1:1250

Ordnance
Survey

3593. MAP
Date: 21/11/01