



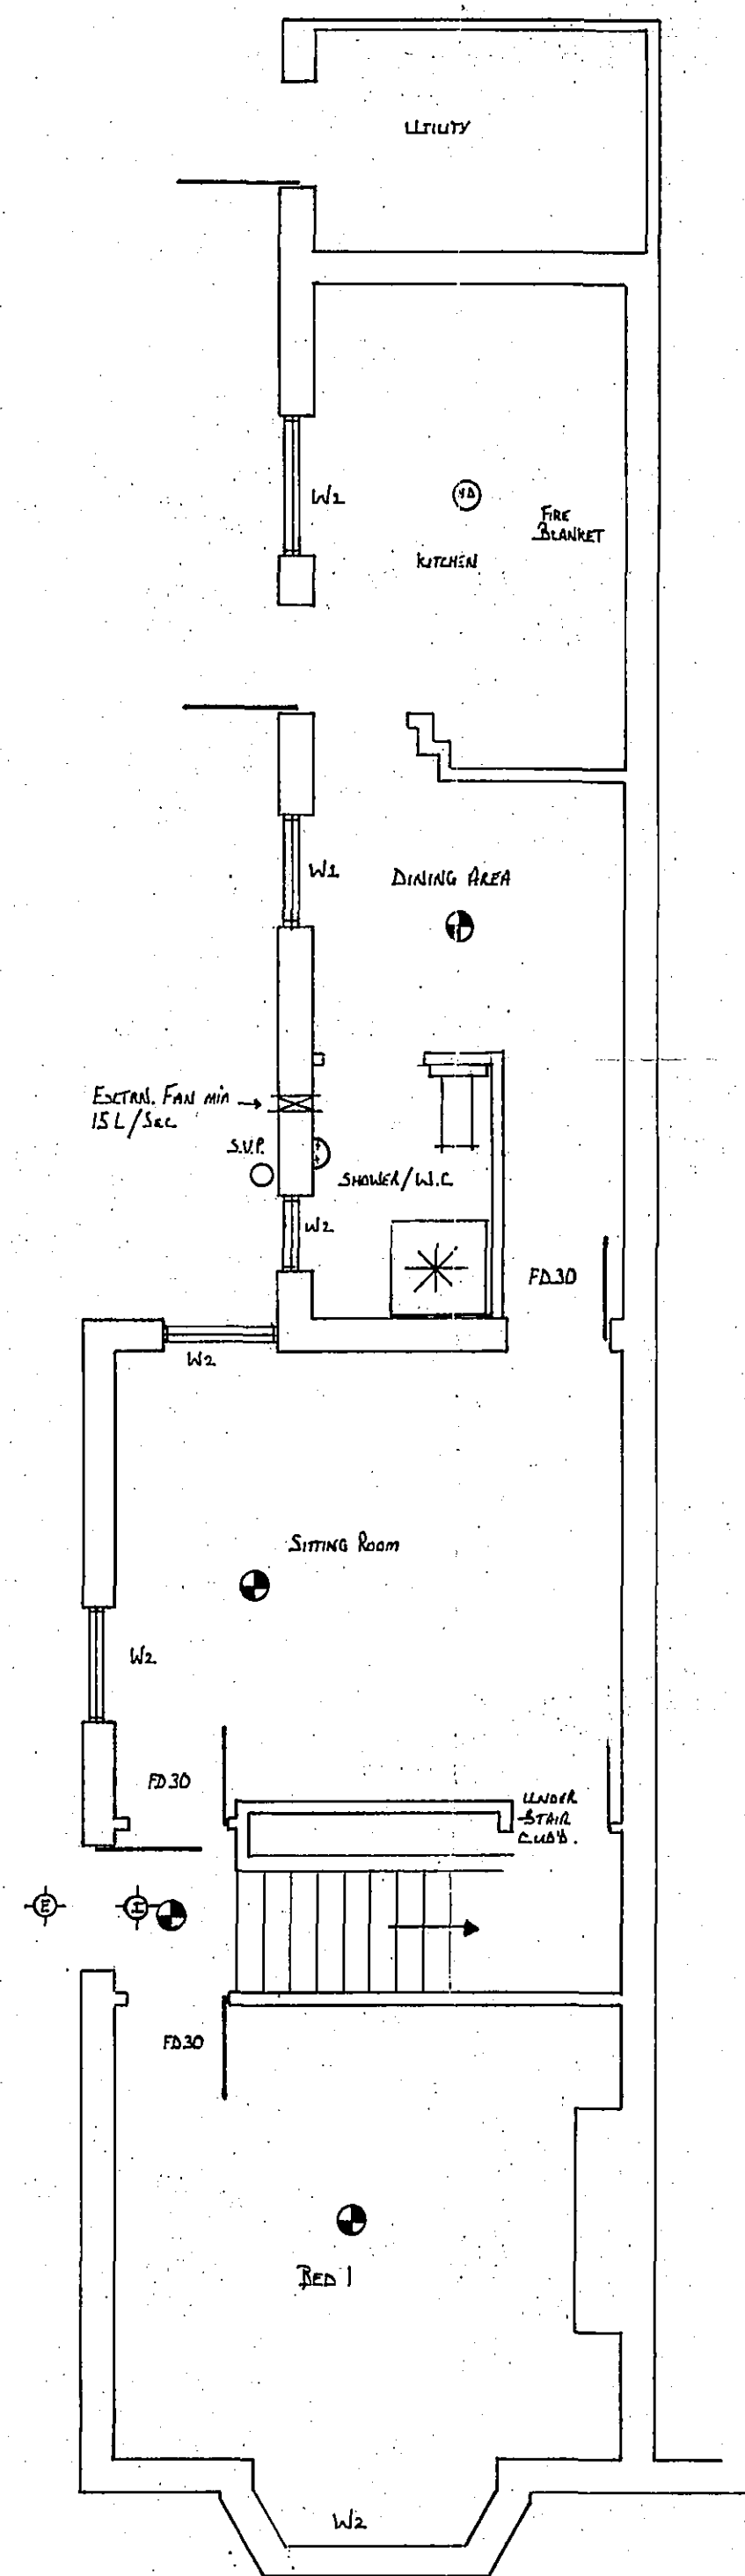


GROUND FLOOR LAYOUT

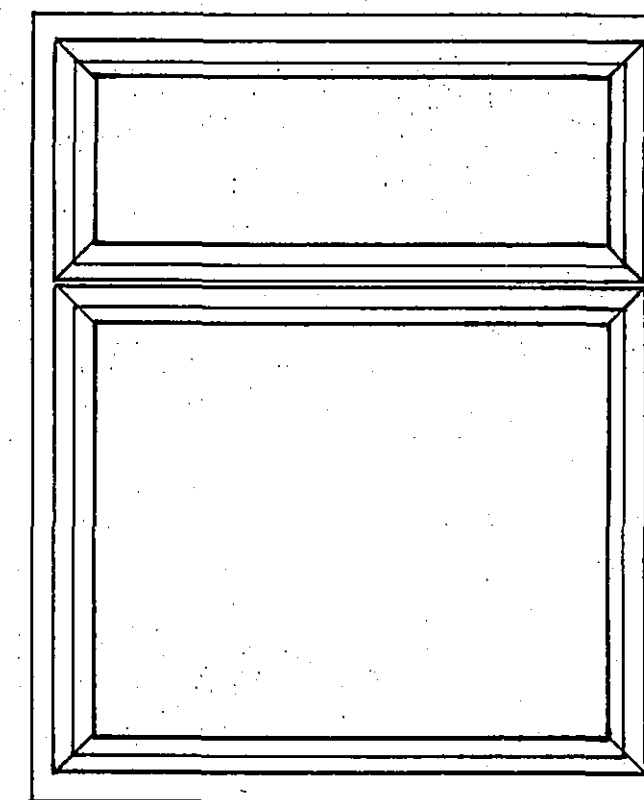


W1: TOP & BOTTOM OPENERS
LOWER HALF TO COMPLY WITH APPROVED DOC. R1
(FIRE ESCAPE)

WINDOW DETAIL 1:10

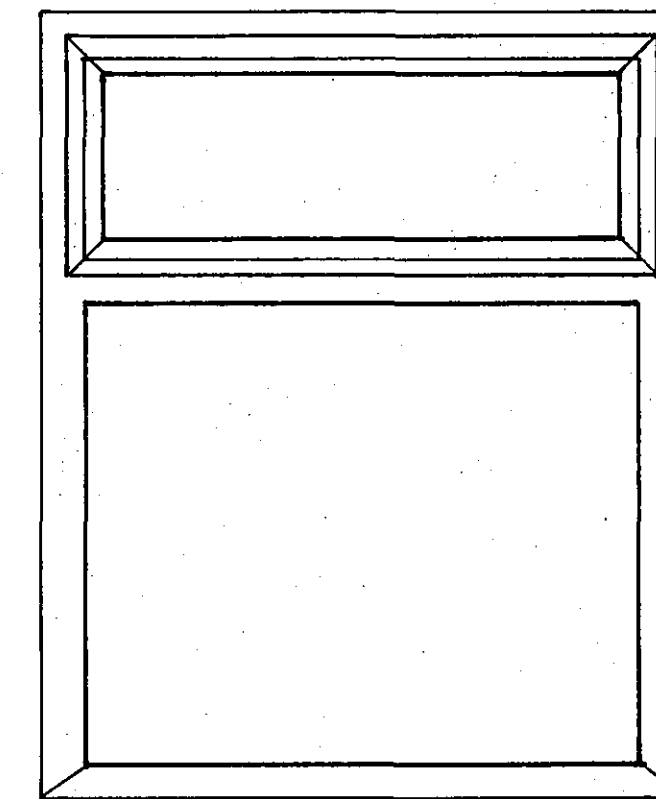

W1: TOP OPENER.

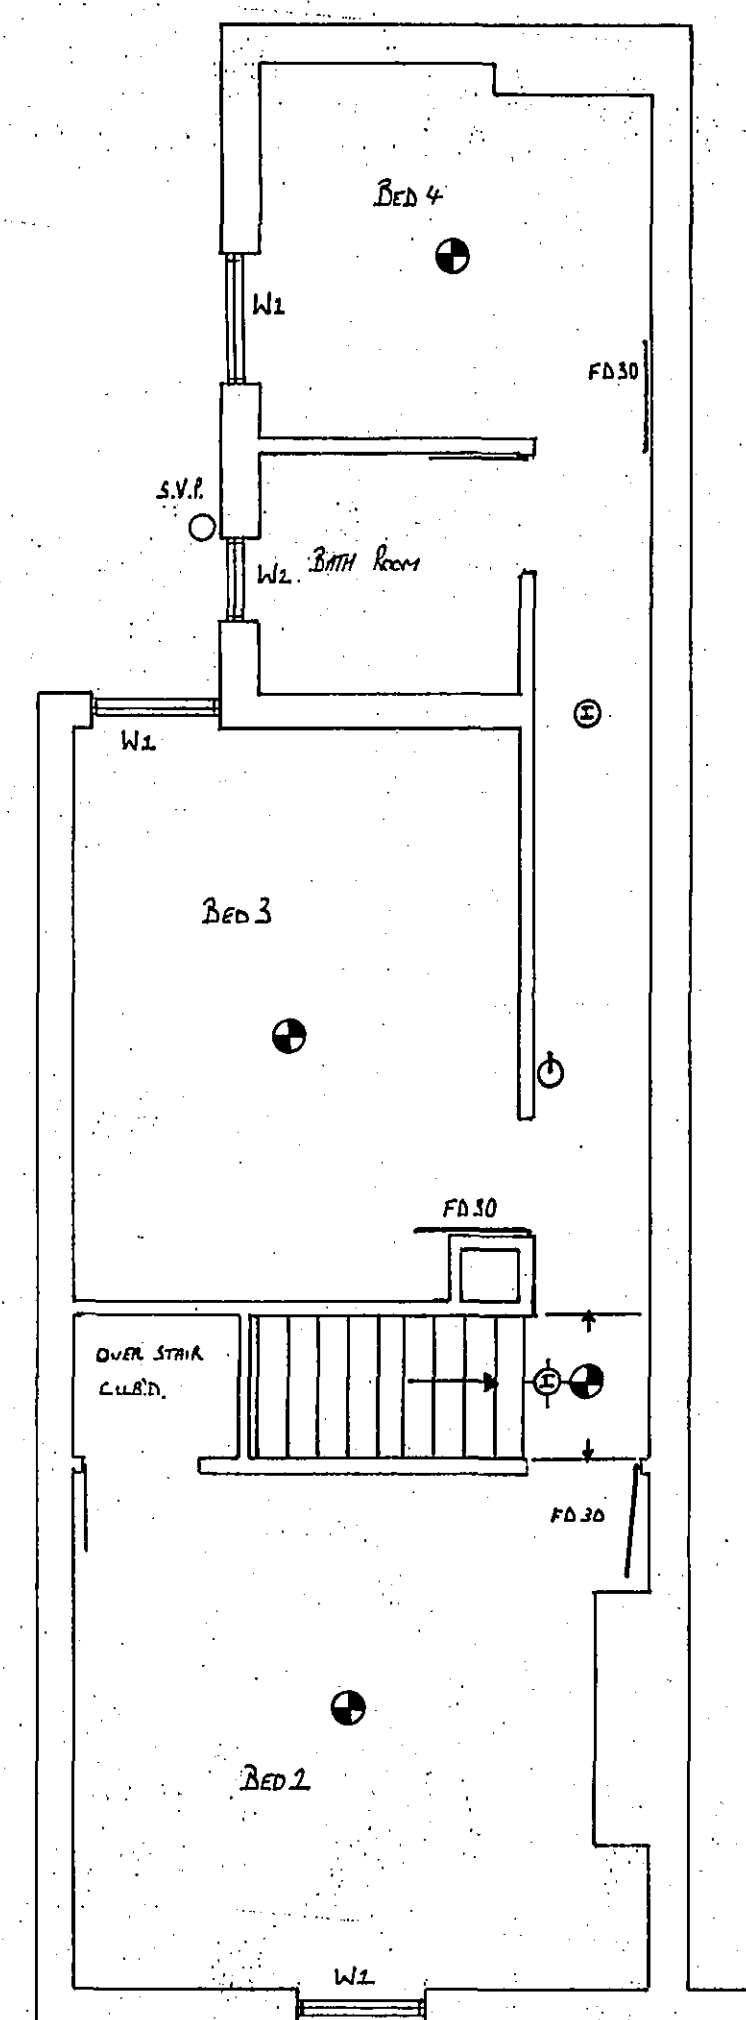

FIRST FLOOR LAYOUT

- ⊕ INTER LINKED SMOKE DETECTOR #
- ⊕ INTER LINKED HEAT DETECTOR #
- FD 30 30 MIN FIRE DOOR WITH SELF CLOSURE
- ⊕ EXTERNAL EMERGENCY LIGHT
- ⊕ INTERNAL EMERGENCY LIGHT
- ⊕ MULTI PURPOSE FIRE EXTINGUISHER

WENMAN BUILDING DESIGN
10 BROADGATE
WHAPLODE DROVE
SPALDING
Lincs. PE12 0TN.
TEL/FAX: 01775 724171
MOBILE N°: 0784 1718457

CLIENT:

MR J. CUSACK
17 CROSS STREET
SPALDING
Lincs.

CHANGE OF USE TO H.M.O. AT:
184 PENNYGATE
SPALDING
Lincs.

FLOOR PLANS 1:50
WINDOW DETAIL 1:10

NOTES:

RW SEPT 2005

SHDC
Planning & Development
- 3 OCT 2005
Ref: 1346/05