


THIS DRAWING IS FOR THE
PURPOSE OF OBTAINING
PLANNING PERMISSION ONLY

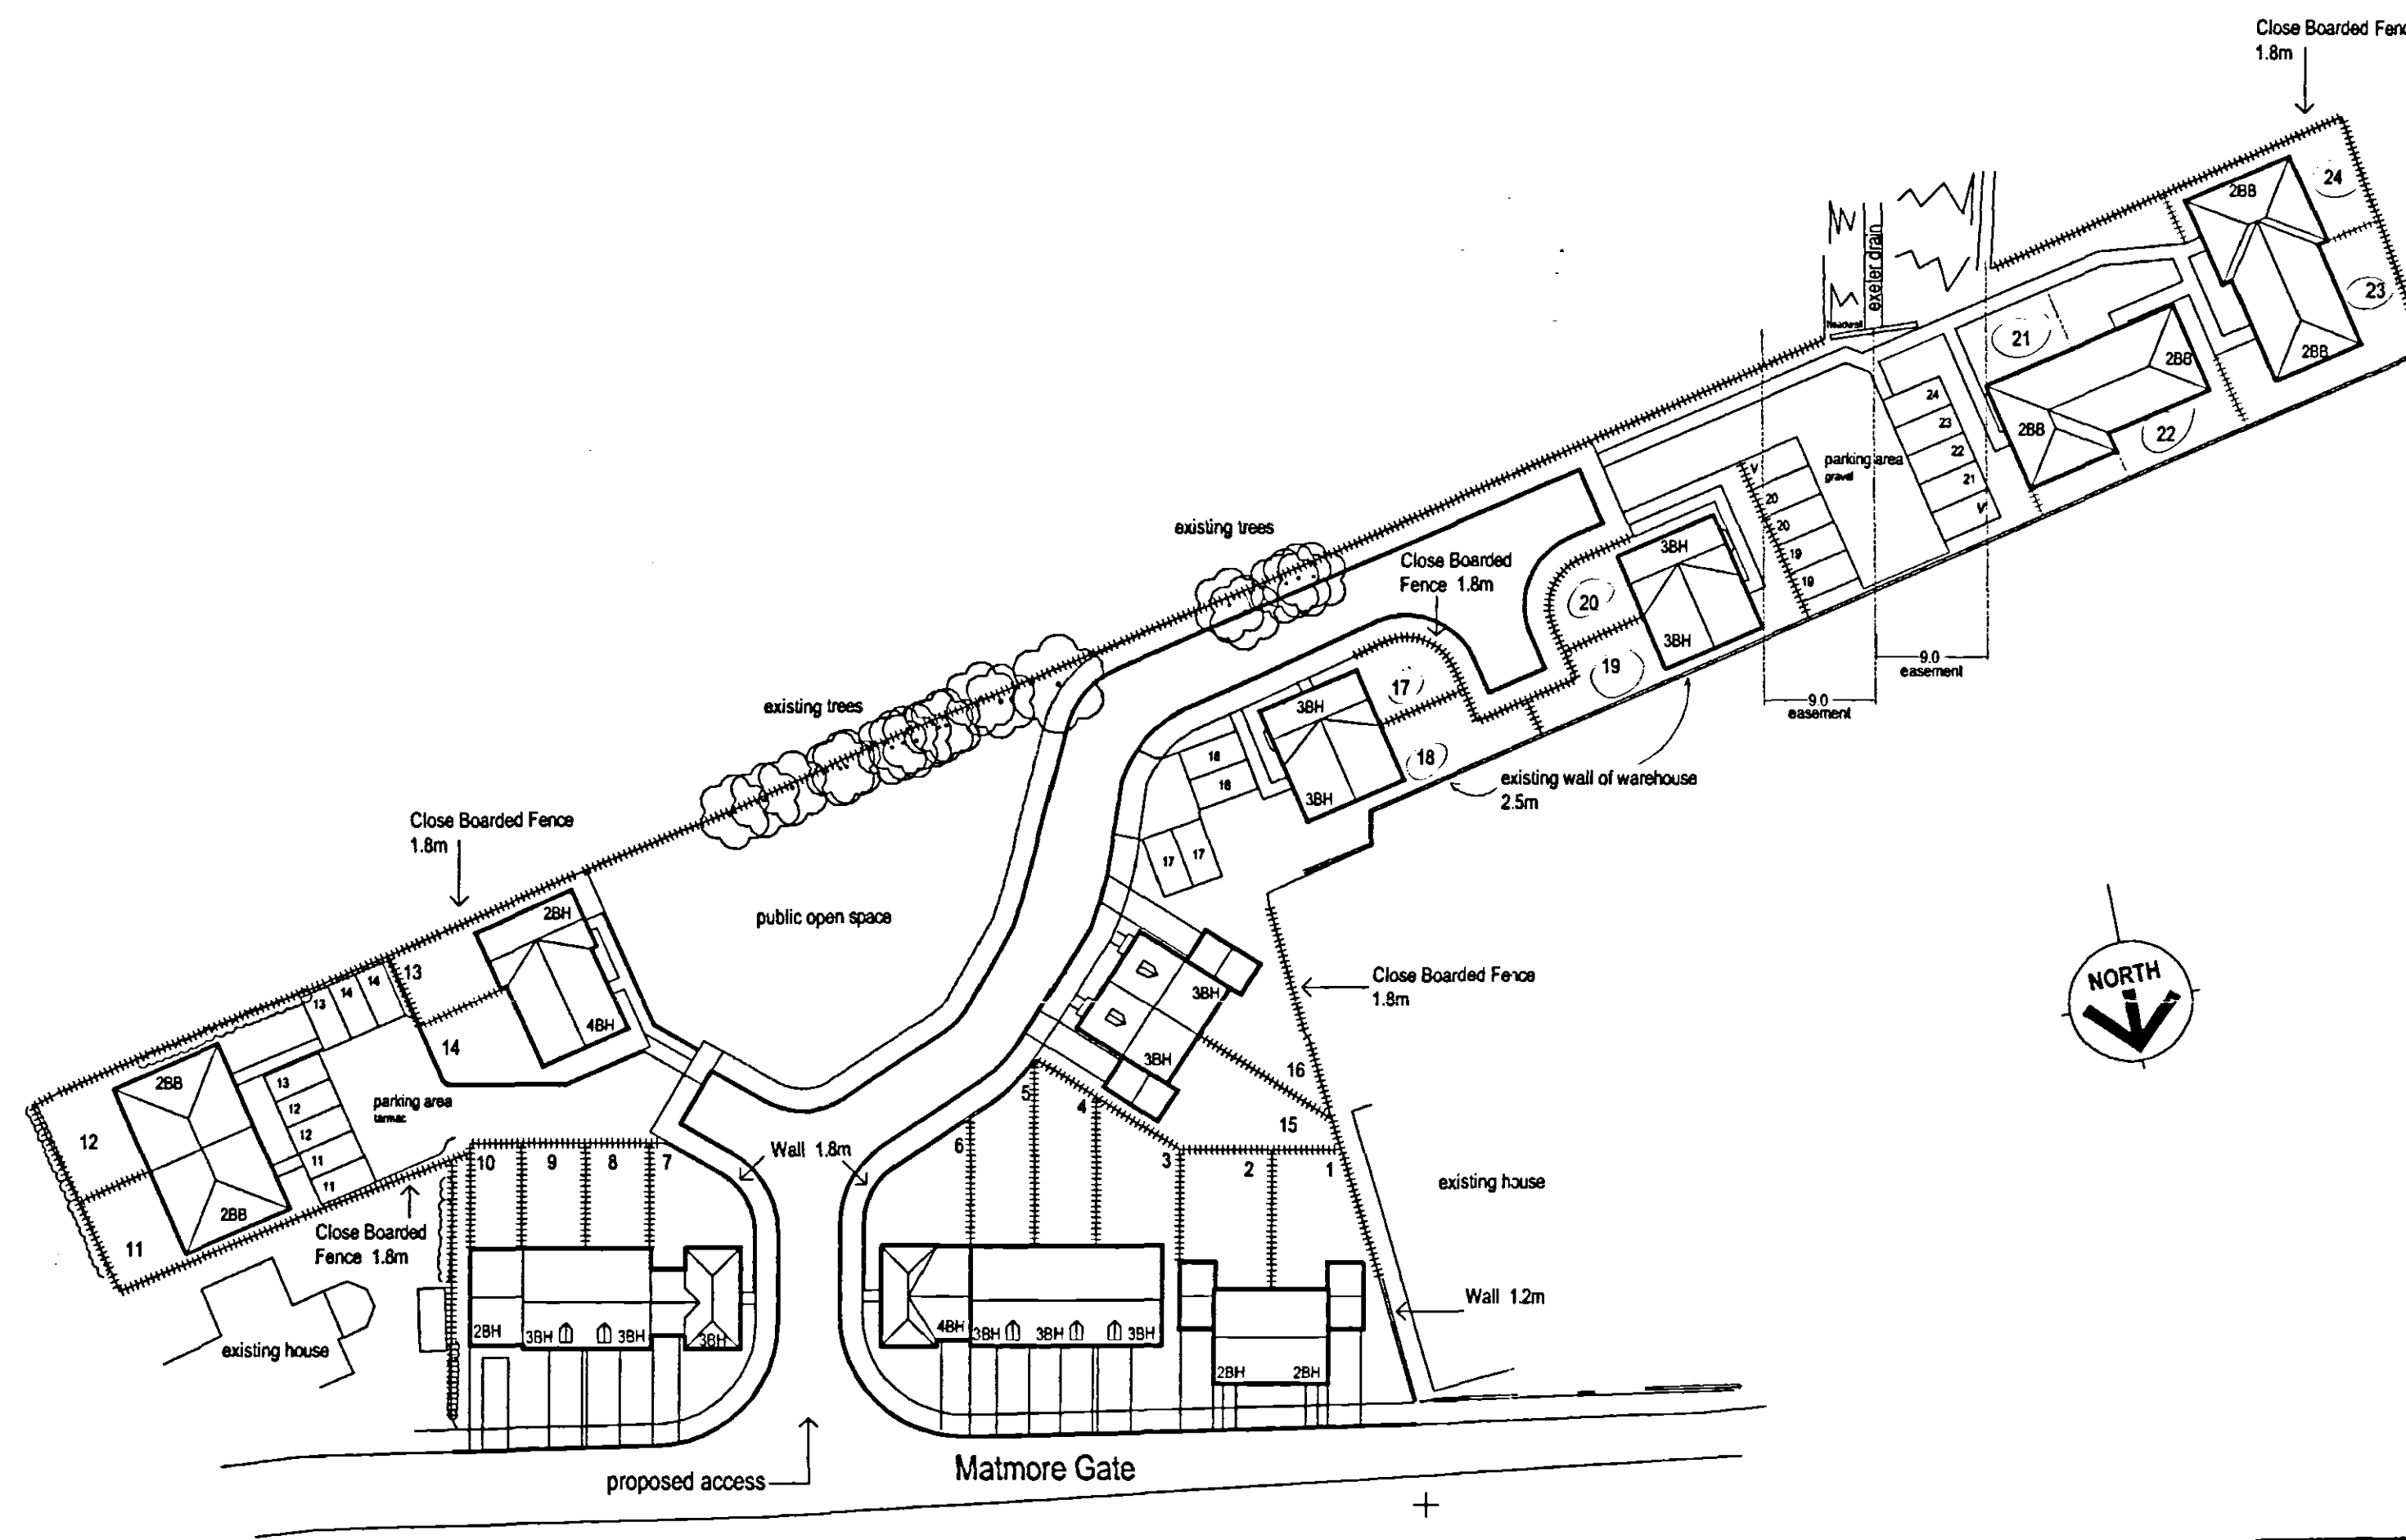

SHDC
PLANNING & DEVELOPMENT
- 5 OCT 2007
Ref. 1351/07

DRAWING
03 OCT 2007
ISSUED

ORIGINAL
IF
RED

Rev B Fences added 06-07-07
Rev A Plots 11&12 moved back in line with existg house 30-04-07

	SOVEREIGN Homes	Fulney Hall, 69 Holbeach Road Spalding, Lincolnshire, PE12 6ER Tel: 01775 716716 Fax: 01775 716715 Website: www.sovereignhomes.co.uk
	S-116-162 RESIDENTIAL DEVELOPMENT AT MATMORE GATE, SPALDING, Lincs	
DRAWING SITE LAYOUT		
DRAWN KTC	SCALE 1:500	DATE 29-01-07