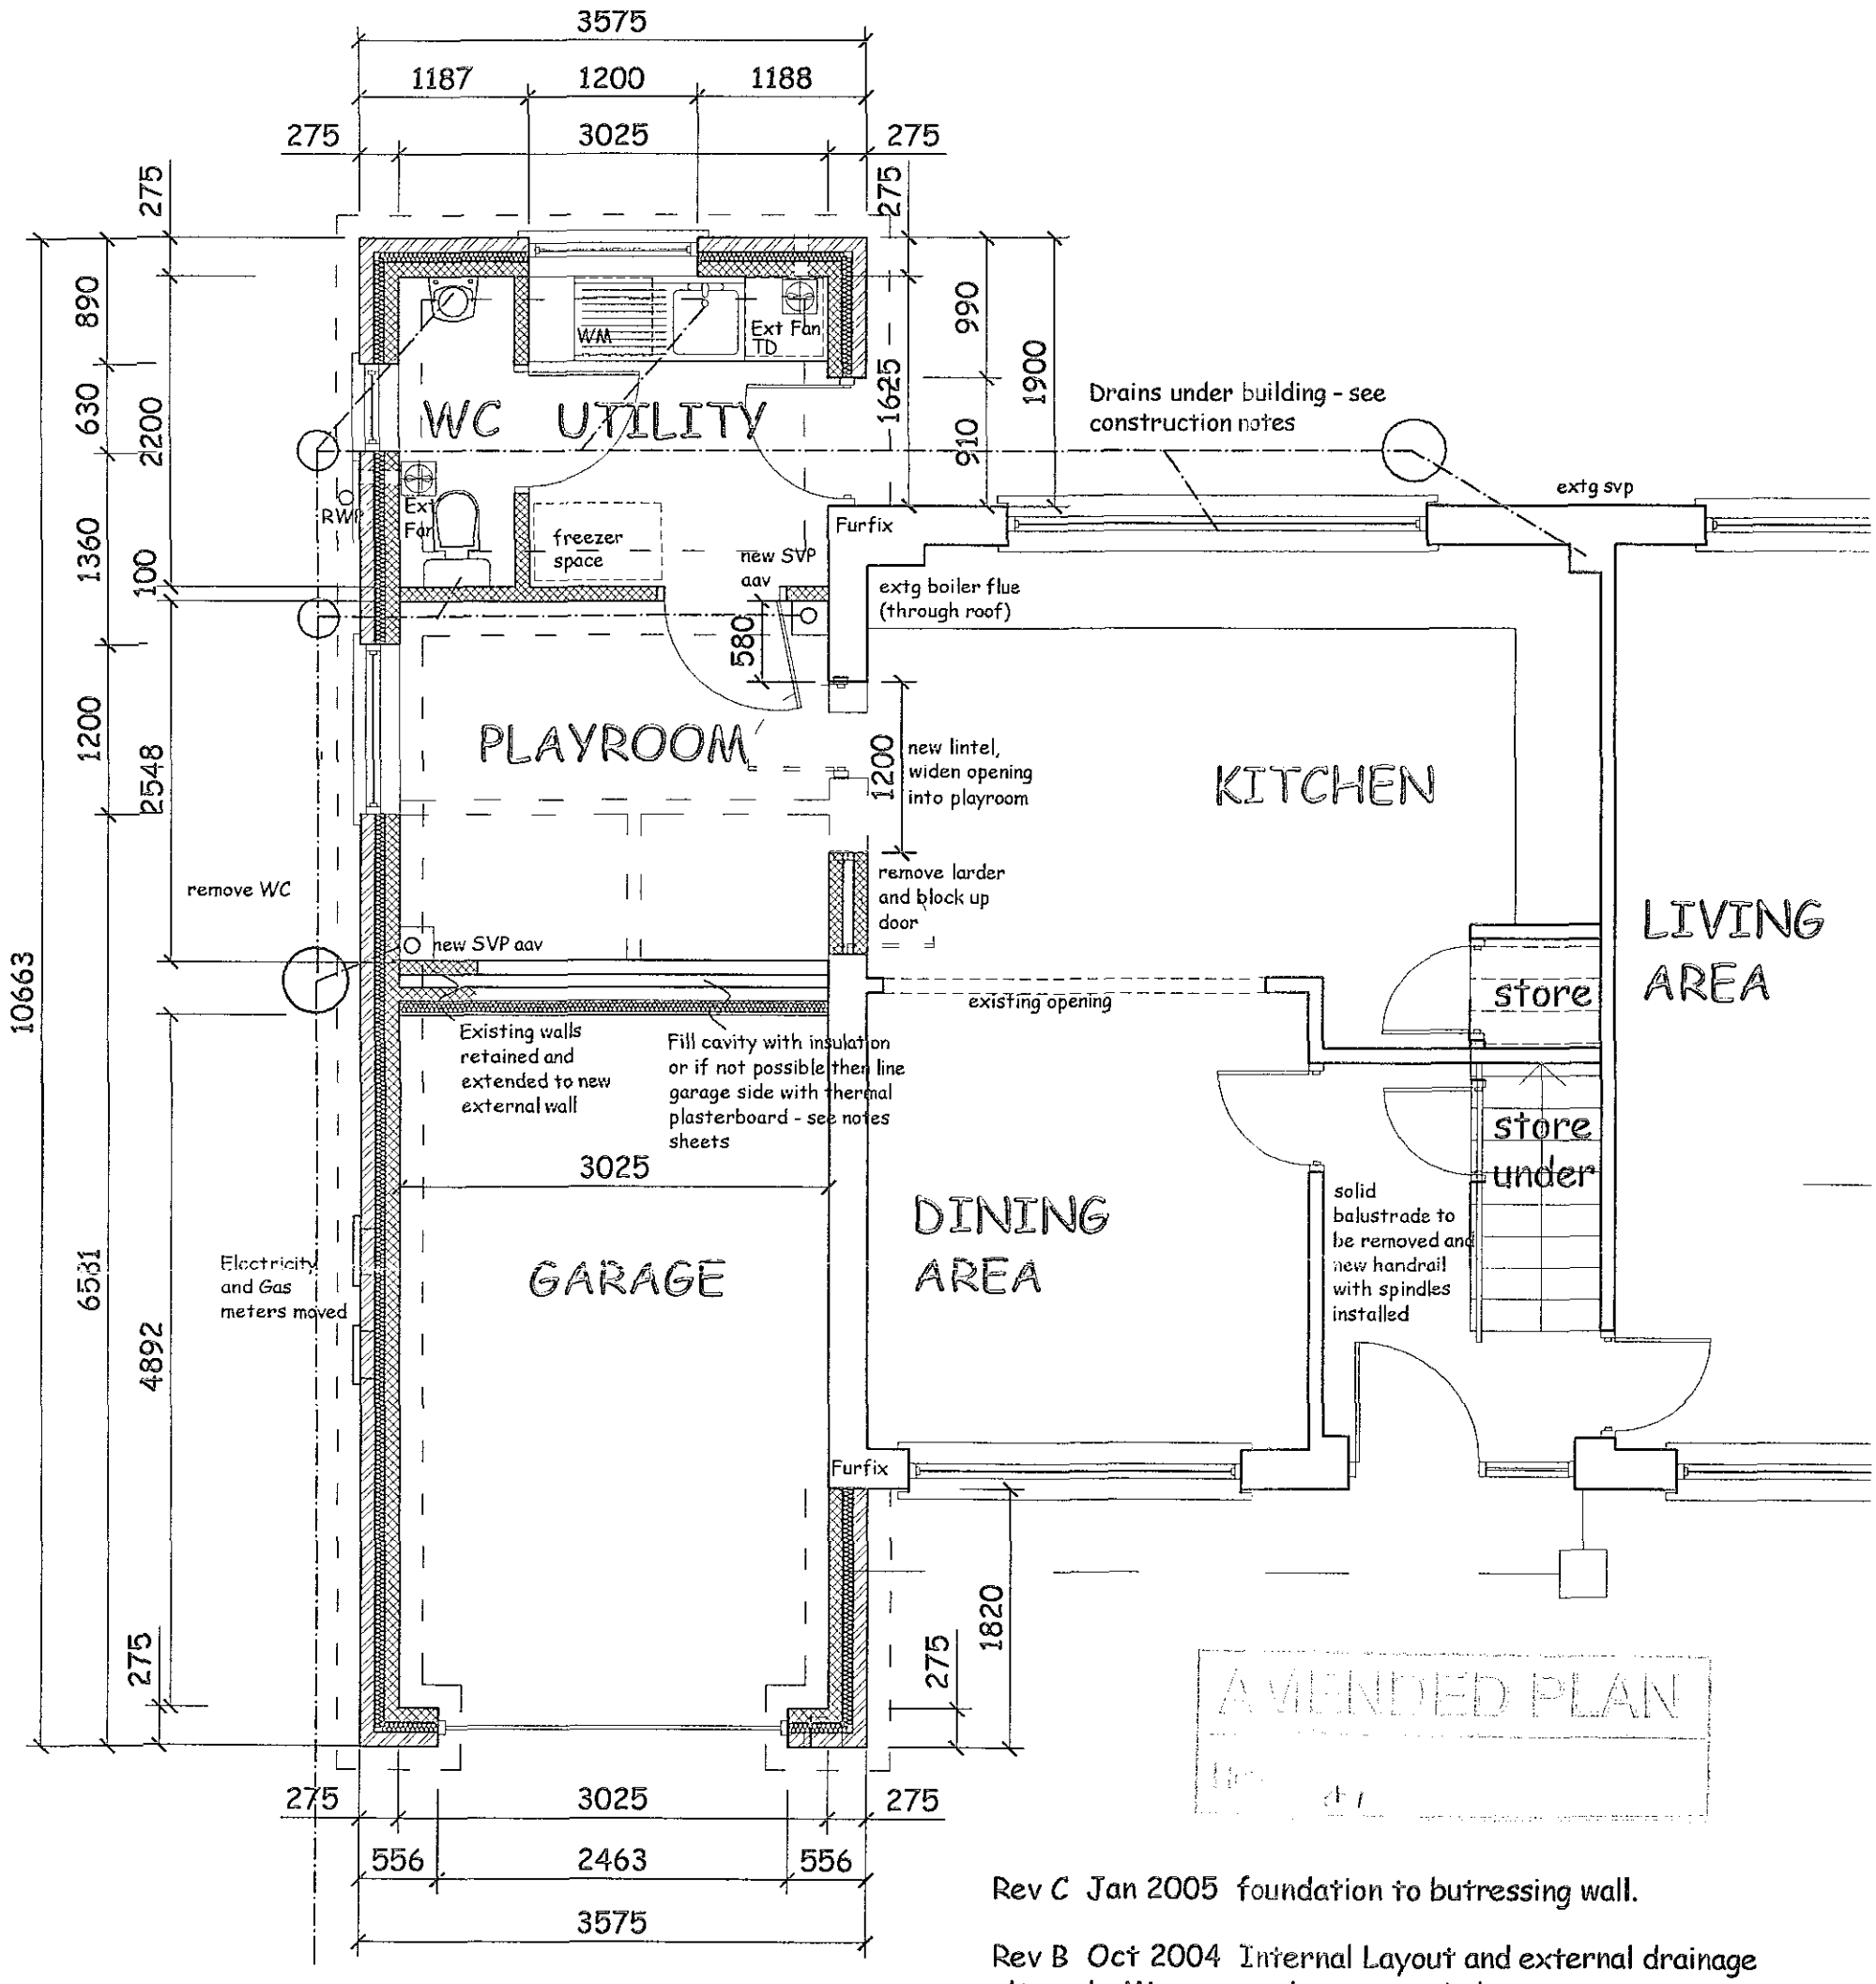


AMENDED PLAN

Rev C Jan 2005 foundation to butressing wall.

Rev B Oct 2004 Internal Layout and external drainage altered. Minor amendments to windows.

Rev A March 2004 Thermal plasterboard between larder /wc and garage

SHDC
Planning & Development
0 6 JAN 2005
Ref: 1356/03

READ IN CONJUNCTION WITH THE CONSTRUCTION NOTES

ROBERT LOWE CHARTERED ARCHITECT
1-2 North End, Swineshead
Boston, Lincs., PE20 3LR
Phone 01205-821117
Fax 01205-821139
info @ rlca.freeserve.co.uk

Project:
Over Garage Extension
10 Malvern Close
Spalding

Client:
Mr Collyer & Mr Galeotalanza

Drawing Title:
BREGS PROPOSED GROUND FLOOR PLAN

Date: Feb'2004
Scale: 1: 50
Project No: 0372
Drawn: ARH JM
Drawing No: 08 C
Rev:

Contractors are to check all dimensions on site and to report any discrepancy to the Architect.
Do not scale from the drawing.
© 2004