
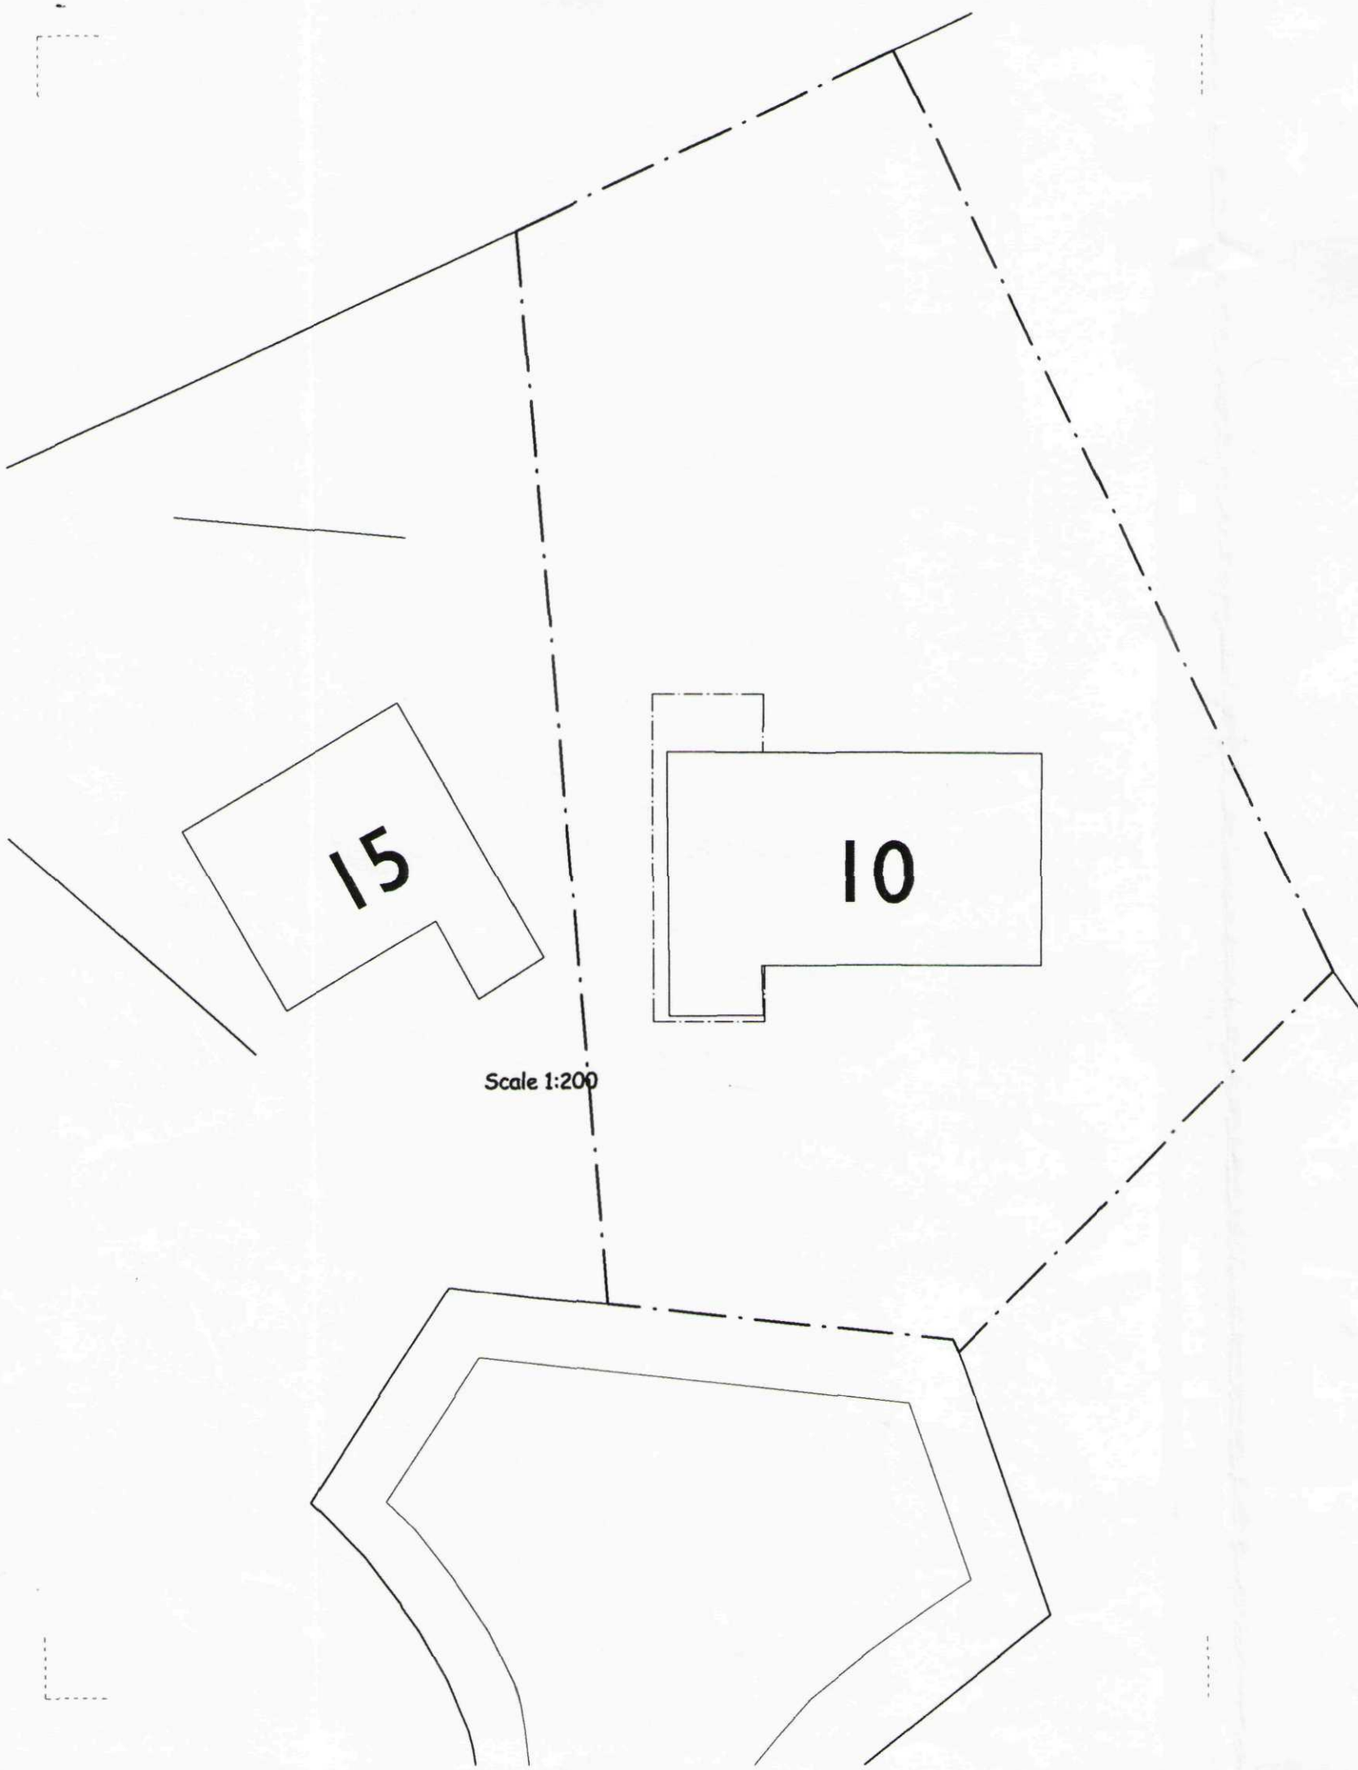


Scale 1:200

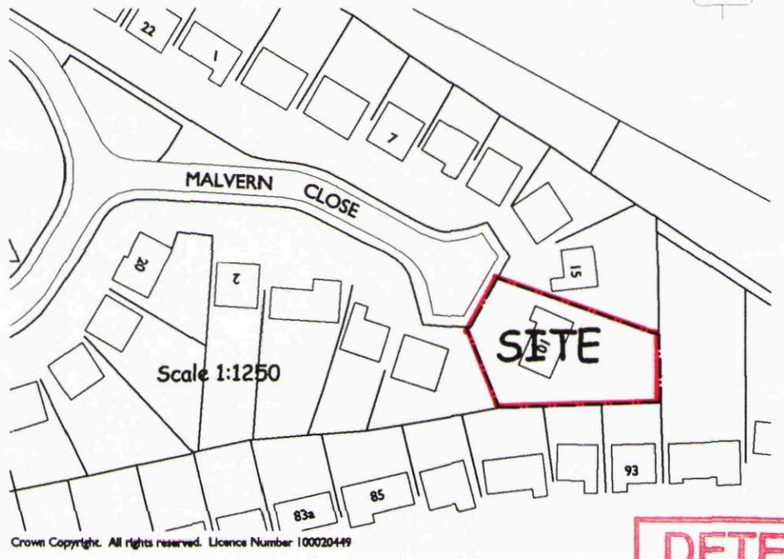

Scale 1:1250

Crown Copyright. All rights reserved. Licence Number 100020449

DETERMINED PLAN

SHDC
PLANNING & DEVELOPMENT
10 NOV 2003
Ref. 1352/03

© Ordnance Survey
Copied under licence
No. 100029197

ROBERT LOWE
CHARTERED ARCHITECT
1-2 North End, Swineshead
Boston, Lincs., PE20 3LR
Phone 01205-821117
Fax 01205-821190
info @ rlca.freeserve.co.uk

Project:
Over Roof Extension
10 Malvern Close, Spalding

Client:
Mr Collyer & Mr Galeotalanza

Drawing Title:
SITE PLAN

Date:
Oct'2003

Scale:
1: 200
1: 1250

Project No:
0372

Drawn:
AH

Drawing No:
01

Rev:

Contractors are to check all dimensions on site and to report any discrepancy to the Architect.
Do not scale from the drawing.
© 2003