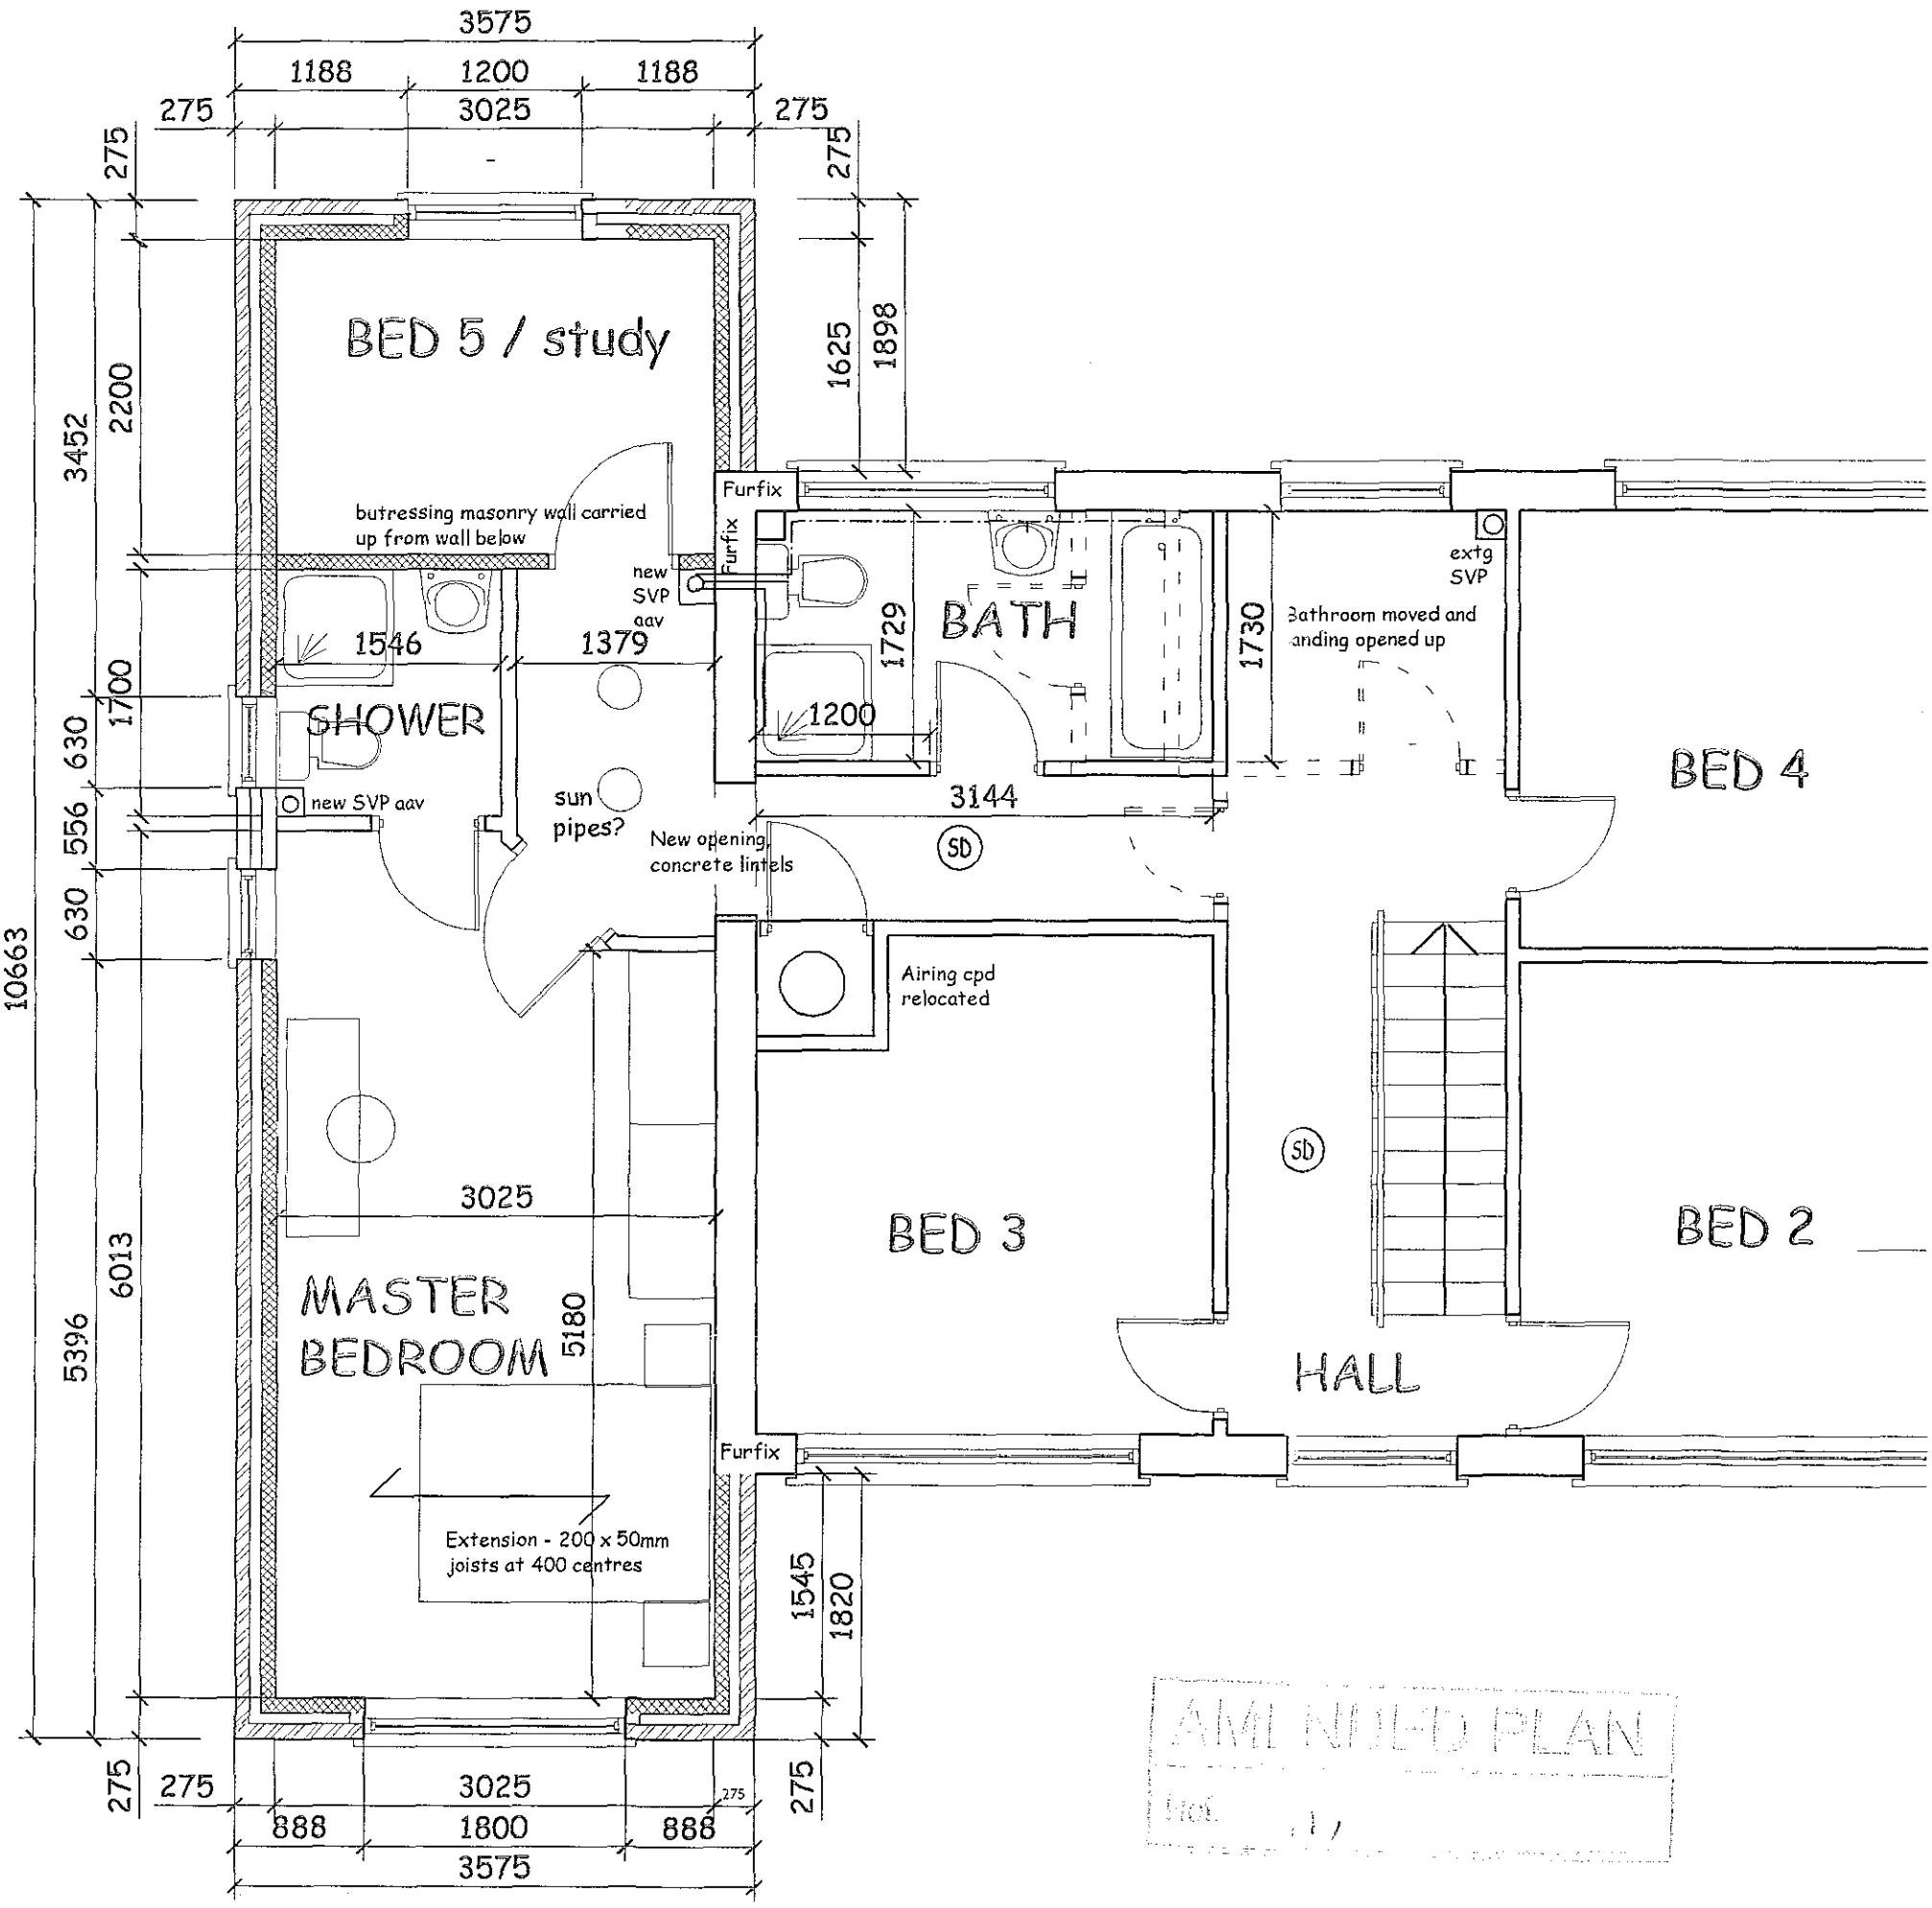


AMENDED PLAN

SHDC
Planning & Development
0 6 JAN 2005
Ref: 1352/03

READ IN CONJUNCTION WITH THE CONSTRUCTION NOTES

Rev B Oct 2004 Internal layout and drainage revised, minor amendments to windows.

Rev A March 2004 Joist sizes revised. Hatching removed - first floor partitions to be studwork

ROBERT LOWE
CHARTERED ARCHITECT
1-2 North End, Swineshead
Boston, Lincs., PE20 3LR
Phone 01205-821117
Fax 01205-821139
info @ rlca.freeserve.co.uk

Project:
Over Garage Extension
10 Malvern Close
Spalding

Date:
Feb'2004

Scale:
1: 50

Client:
Mr Collyer & Mr Galeotalanza

Drawing Title:
BREGS PROPOSED FIRST FLOOR PLAN

Project No:
0372

Drawn:
ARH

Drawing No:
09

Rev:
B

Contractors are to check all dimensions on site and to report any discrepancy to the Architect. Do not scale from the drawing.
© 2004