

AMENDED PLAN

Ref. A /

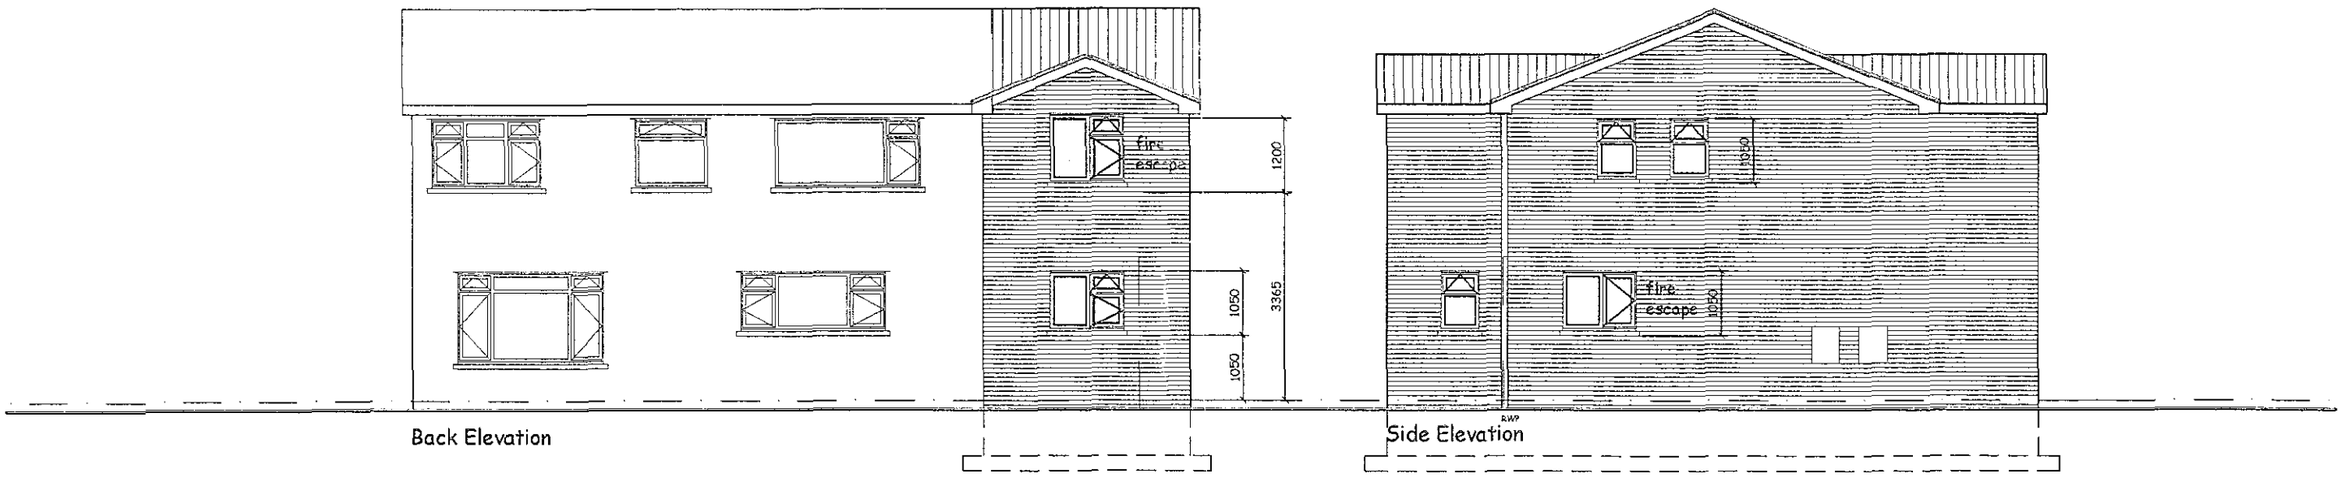

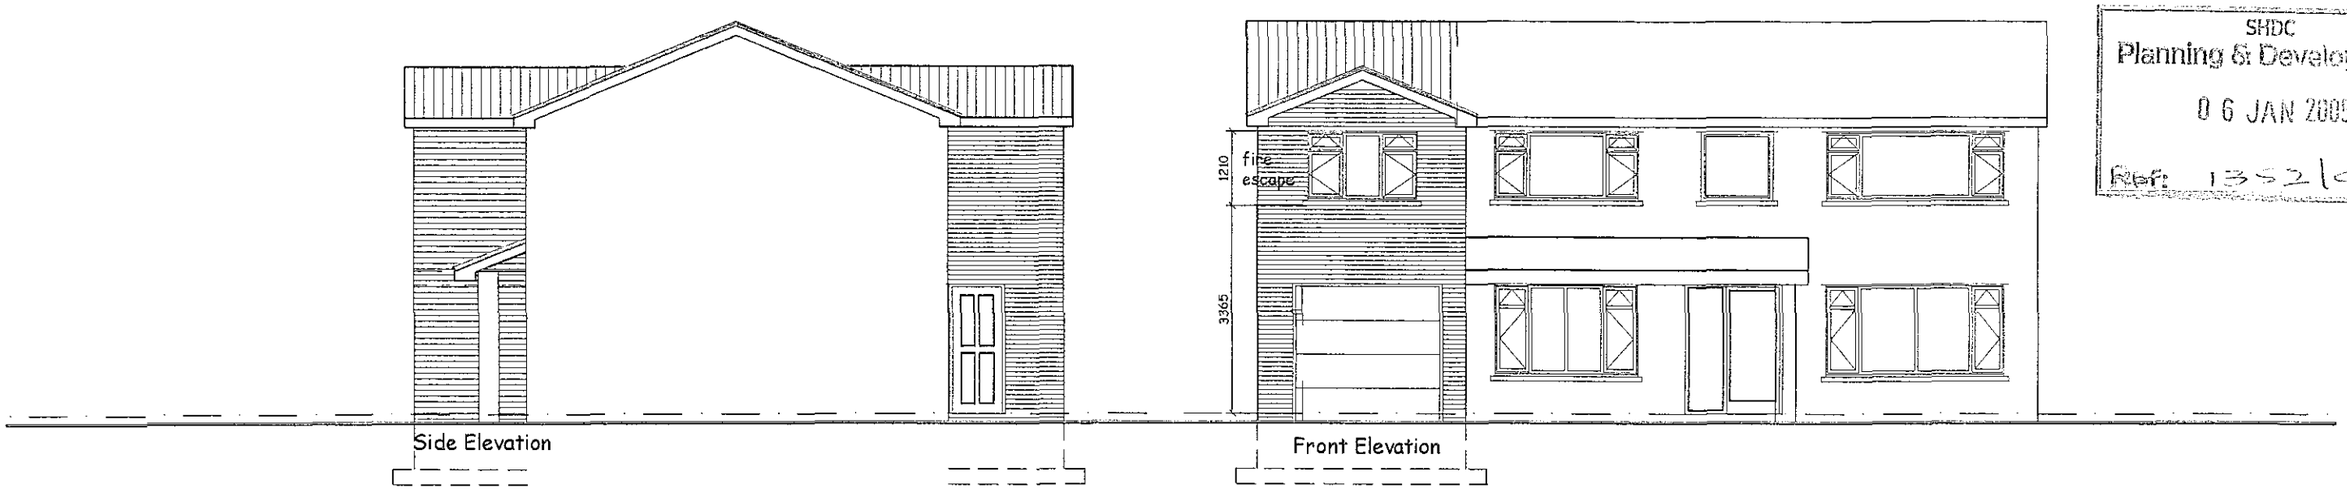

SHDC
Planning & Development
0 6 JAN 2005
Ref: 1352/04

ROBERT LOWE CHARTERED ARCHITECT
1-2 North End, Swineshead
Boston, Lincs., PE20 3LR
Phone 01205-821117
Fax 01205-821139
info @ rlca.freeserve.co.uk

Project:
Over Garage Extension
10 Malvern Close
Spalding

Client:
Mr Colleyer & Mr Galeotalanza

Drawing Title:
BREGS PROPOSED ELEVATIONS

Date:
March 2004

Scale:
1: 100

Project No:
0372

Drawn:
ARH JM

Drawing No:
12 A

Rev:

Contractors are to check all dimensions on site and to report any discrepancy to the Architect.
Do not scale from the drawing.
© 2004