


Back Elevation

Side Elevation

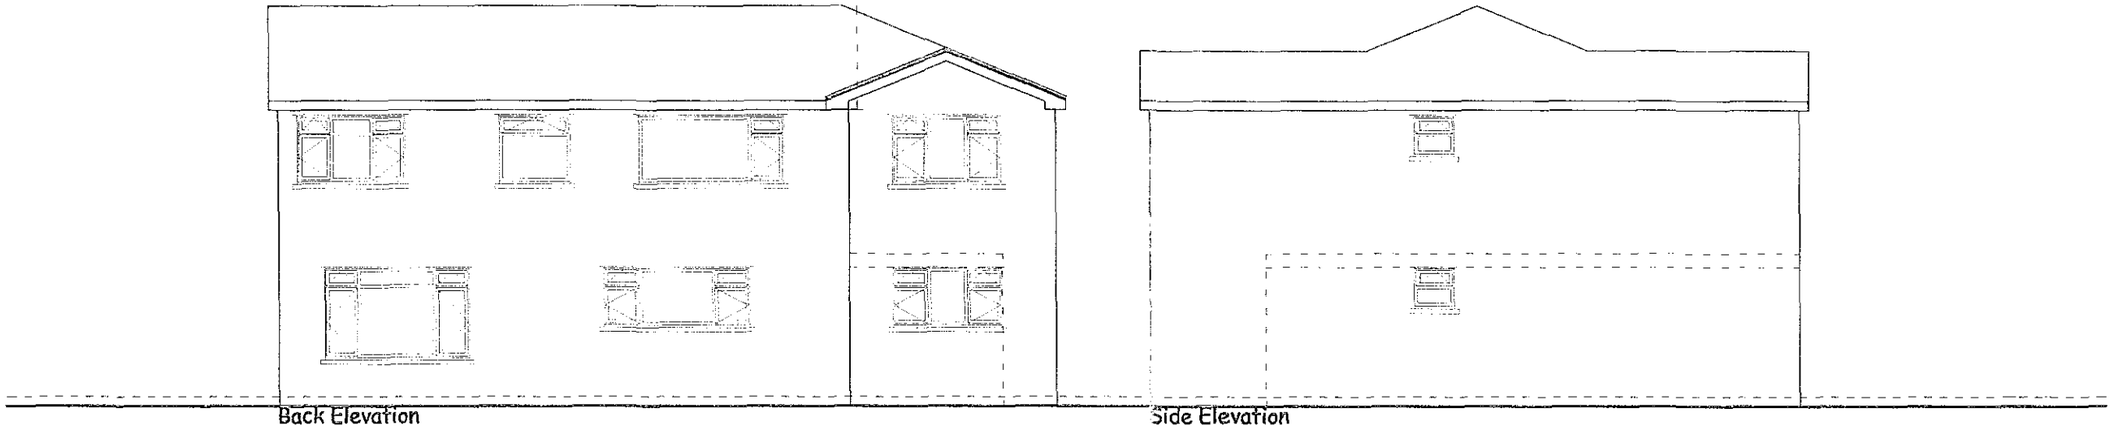

Front Elevation

Side Elevation

SHDC
PLANNING & DEVELOPMENT
10 NOV 2003
Ref.
DETERMINED
PLAN

ROBERT LOWE
CHARTERED ARCHITECT
1-2 North End, Swineshead
Boston, Lincs., PE20 3LR
Phone 01205-821117
Fax 01205-821190
info @ rlca.freeserve.co.uk

Project:
Over Roof Extension
10 Malvern Close, Spalding

Date:
Oct'2003

Scale:
1: 100

Client:
Mr Collyer & Mr Galeotalanza

Drawing Title:
PROPOSED ELEVATIONS
(REVISED)
ROOF PLAN 2

Project No: 0372

Drawn: AH

Drawing No: 07

Rev:

Contractors are to check all dimensions on site and to report any discrepancy to the Architect.
Do not scale from the drawing.
© 2003