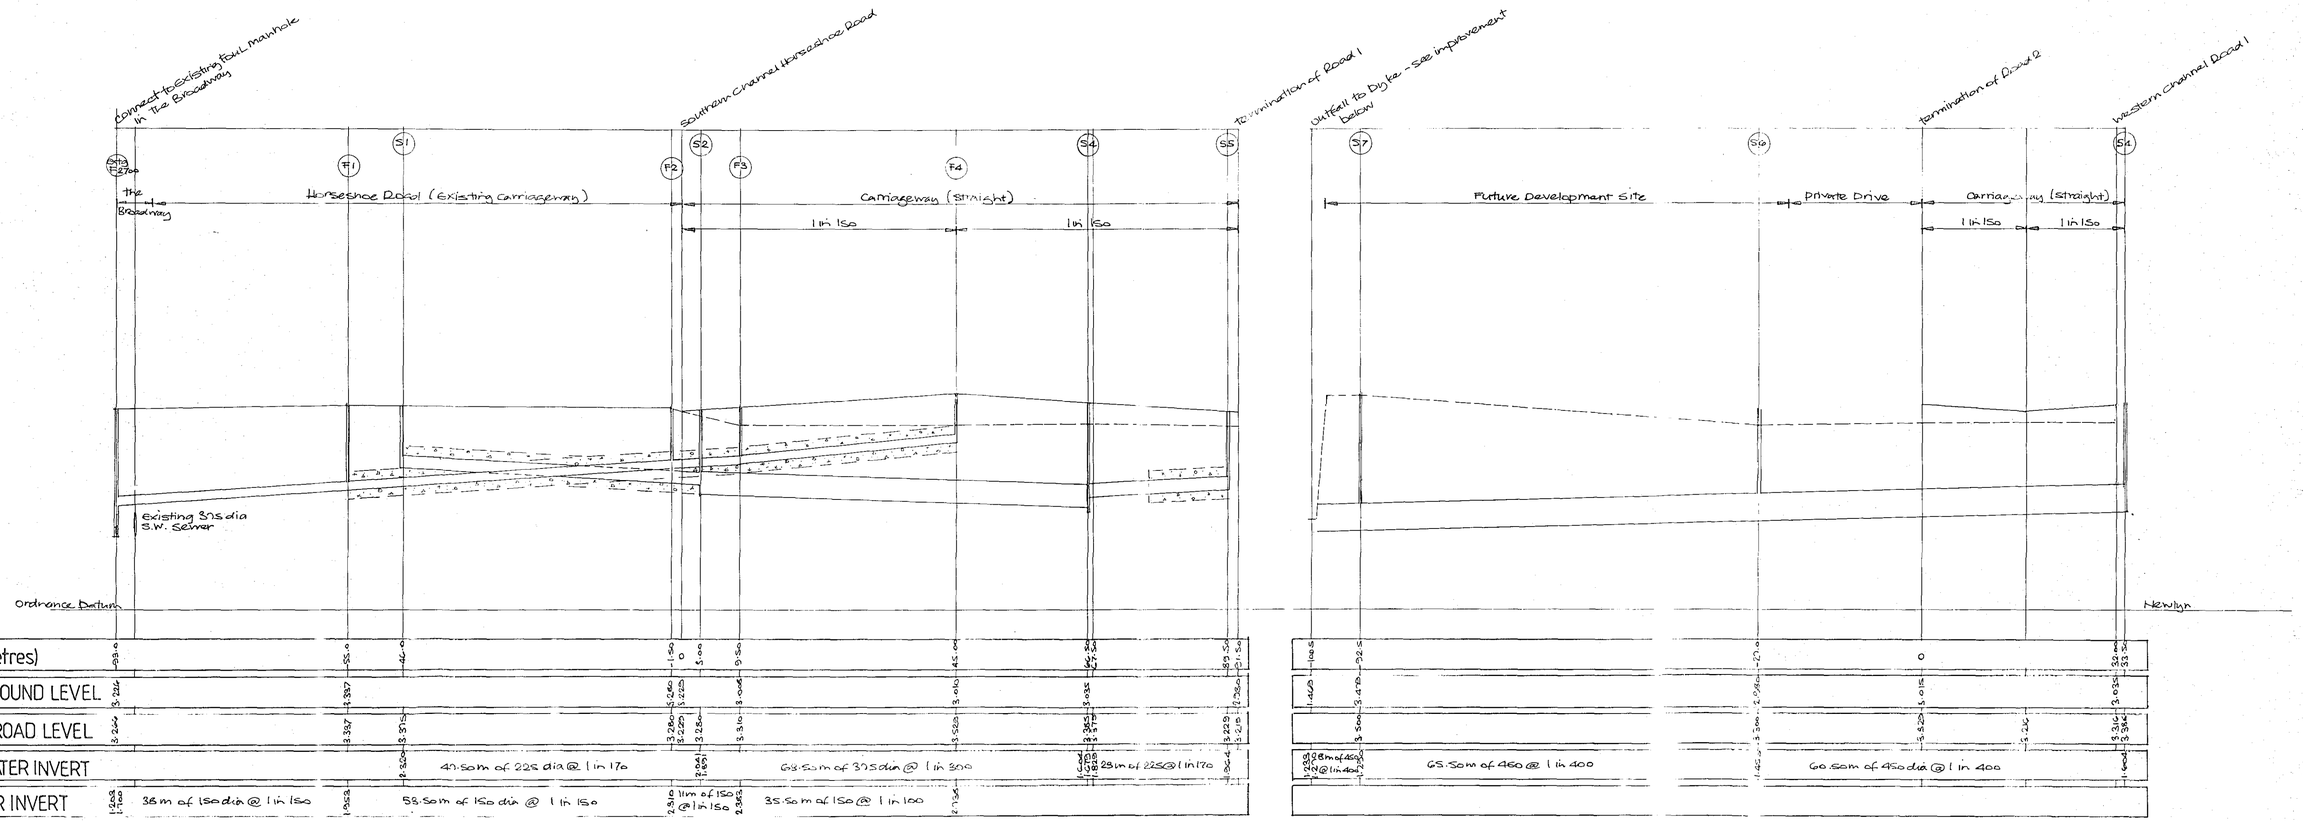

Off-site Foul Sewer and Road 1 HORIZ 1:500 VERT 1:50

Off-site Surface Water Sewer and Road 2

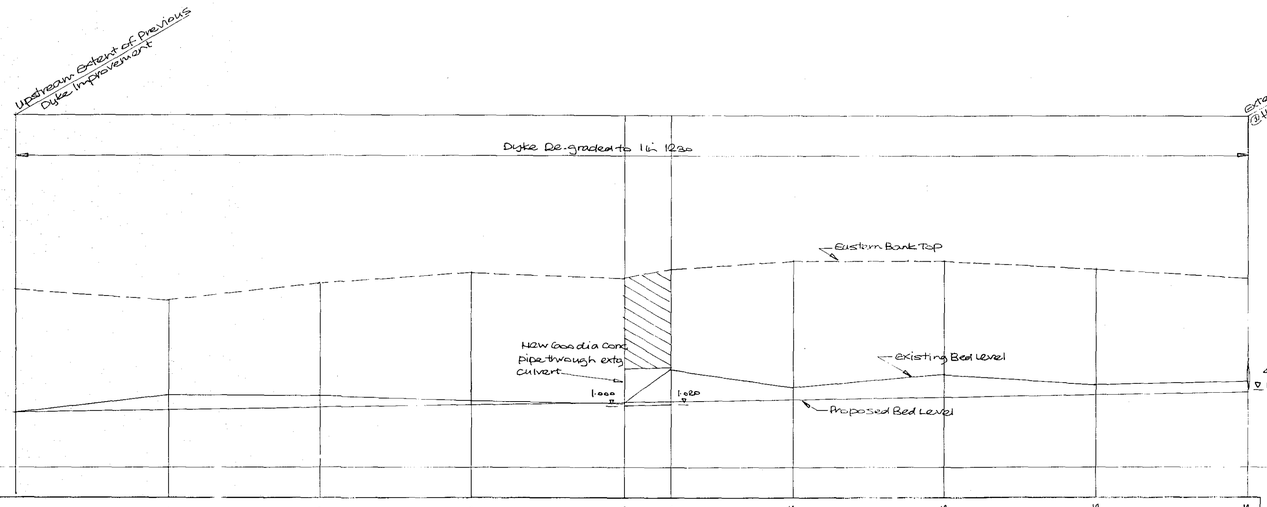

Long-section of off-site dyke improvement HORIZ 1:1000 VERT 1:50

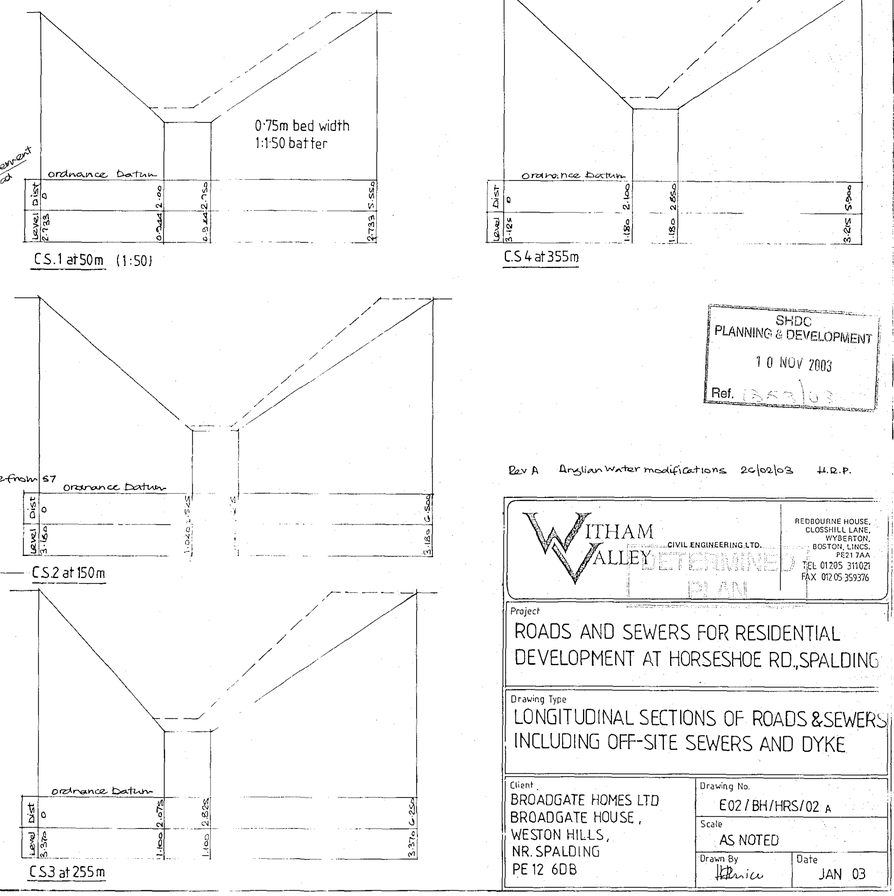

SHDC PLANNING & DEVELOPMENT 10 NOV 2003 Ref. 03/2103

Rev A Anglian Water modifications 26/02/03 H.R.P.

WITHAM VALLEY CIVIL ENGINEERING LTD. REDBOURNE HOUSE, CLOSSHILL LANE, WYBERTON, BOSTON, LINCS. PE21 7AA TEL 01205 311021 FAX 01205 359376

DETERMINED PLAN

Project
ROADS AND SEWERS FOR RESIDENTIAL DEVELOPMENT AT HORSESHOE RD., SPALDING

Drawing Type
LONGITUDINAL SECTIONS OF ROADS & SEWERS INCLUDING OFF-SITE SEWERS AND DYKE

Client
BROADGATE HOMES LTD
BROADGATE HOUSE,
WESTON HILLS,
NR. SPALDING
PE12 6DB

Drawing No. E02/BH/HRS/02 A
Scale AS NOTED
Drawn By HRP
Date JAN 03