
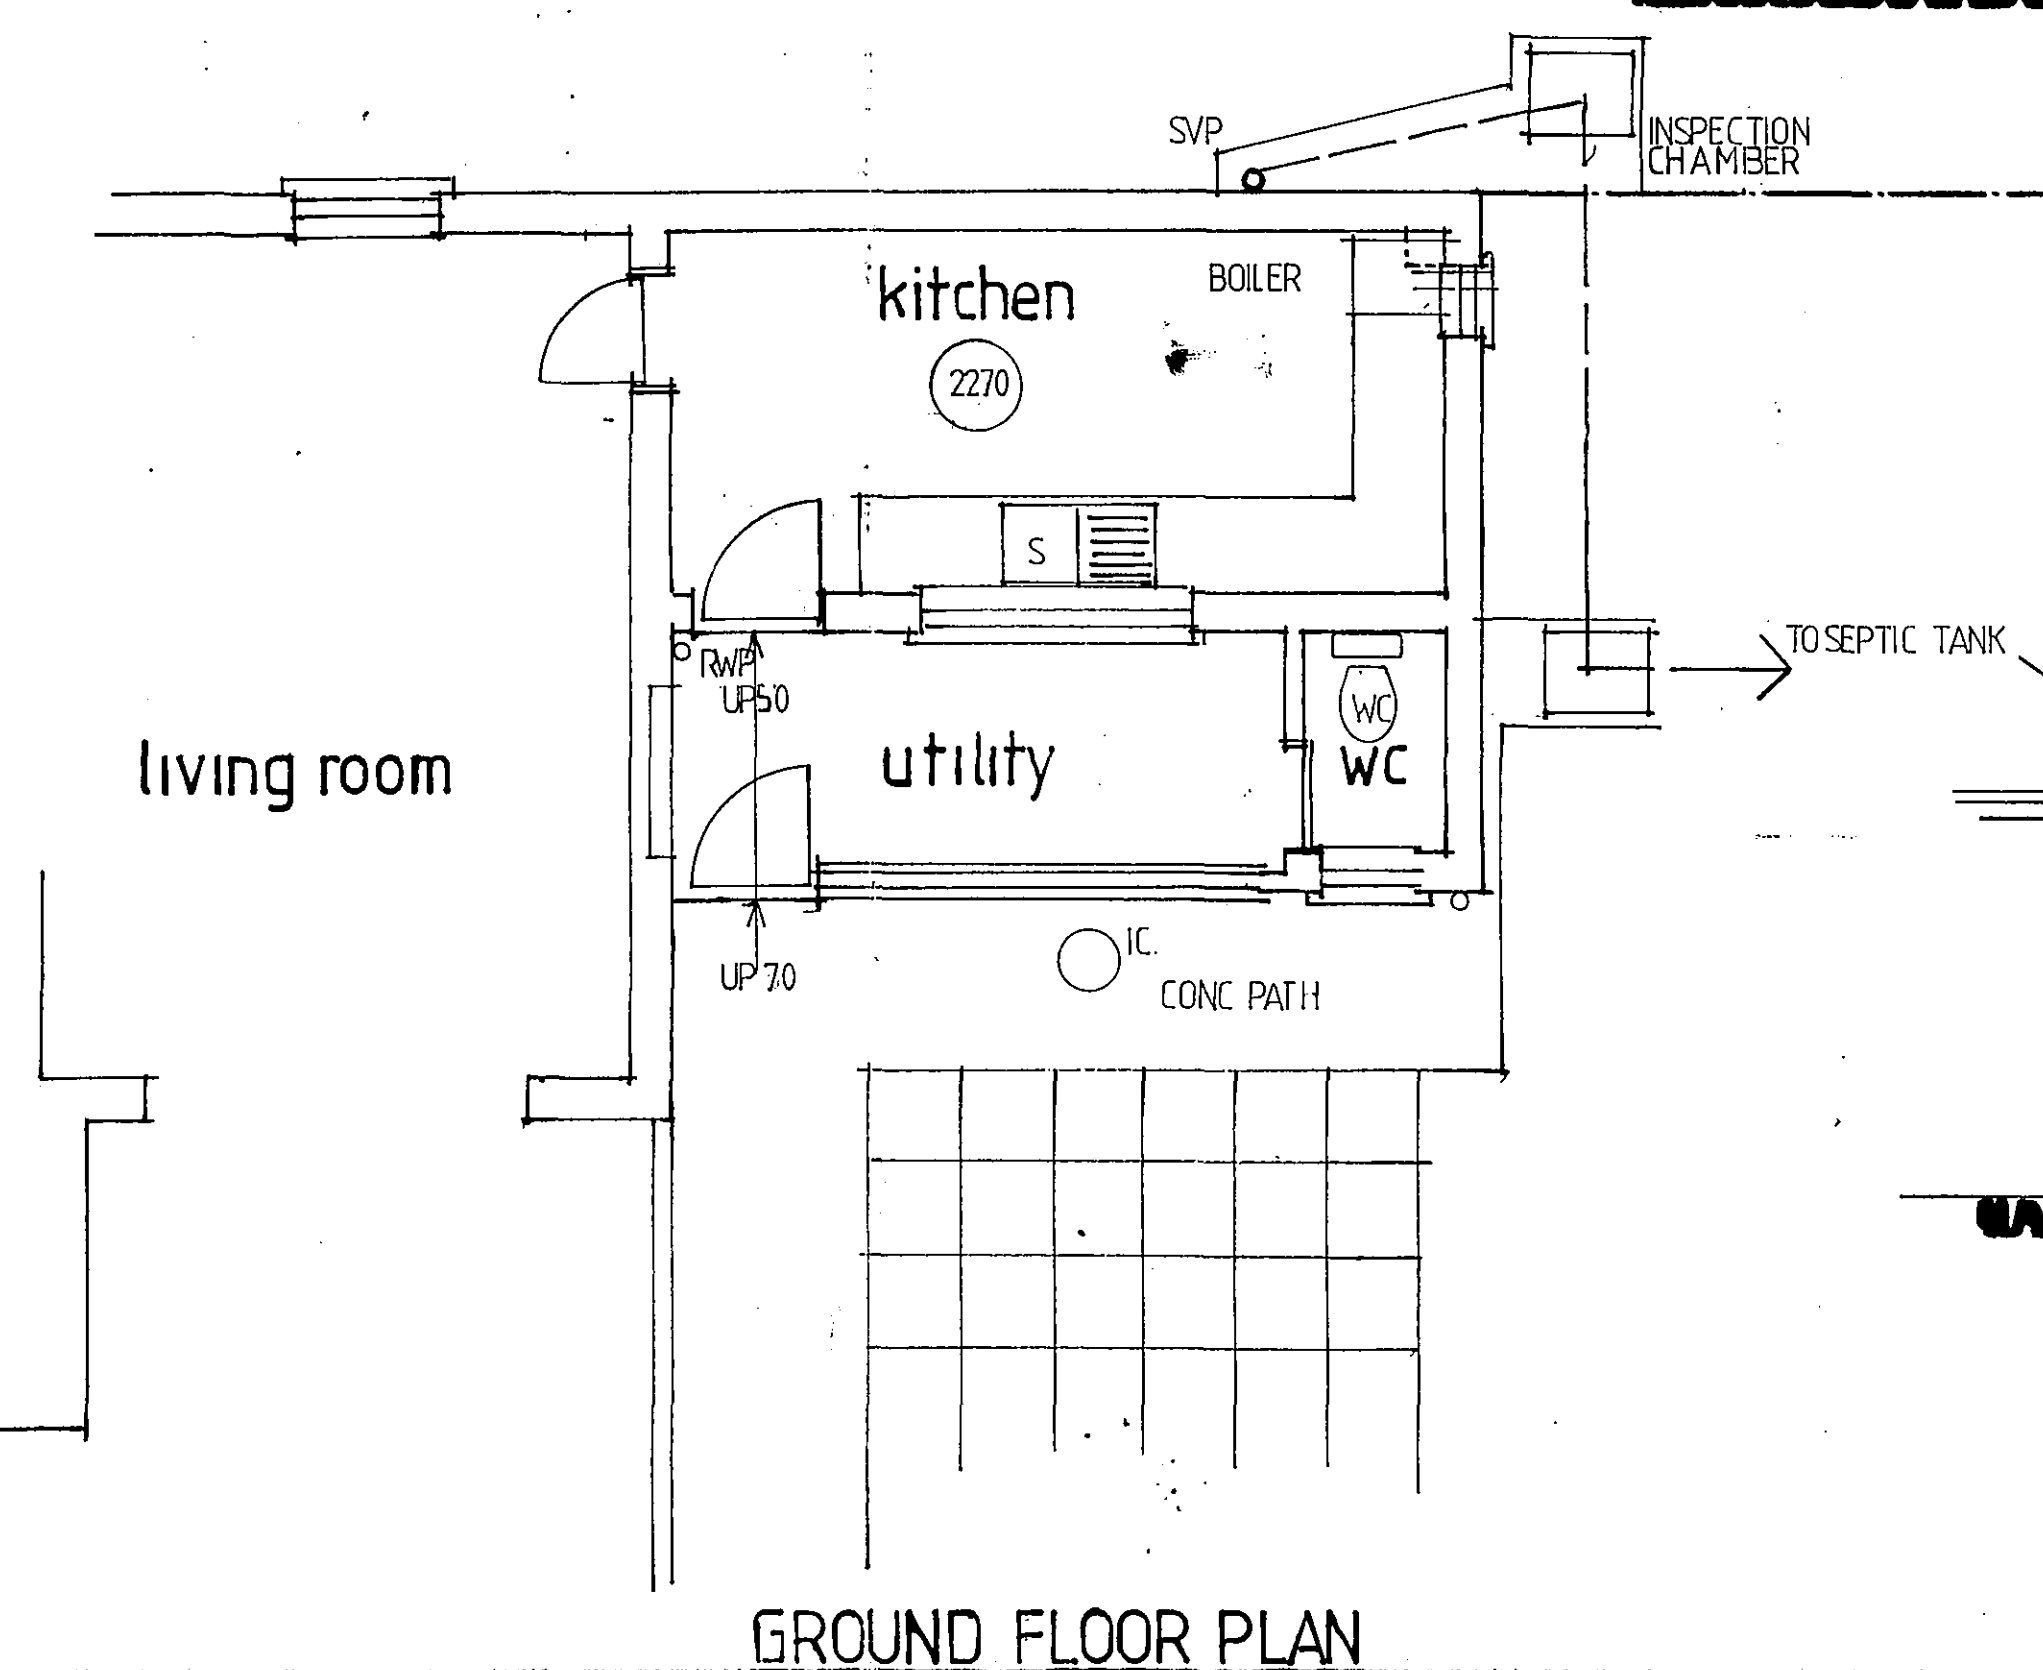
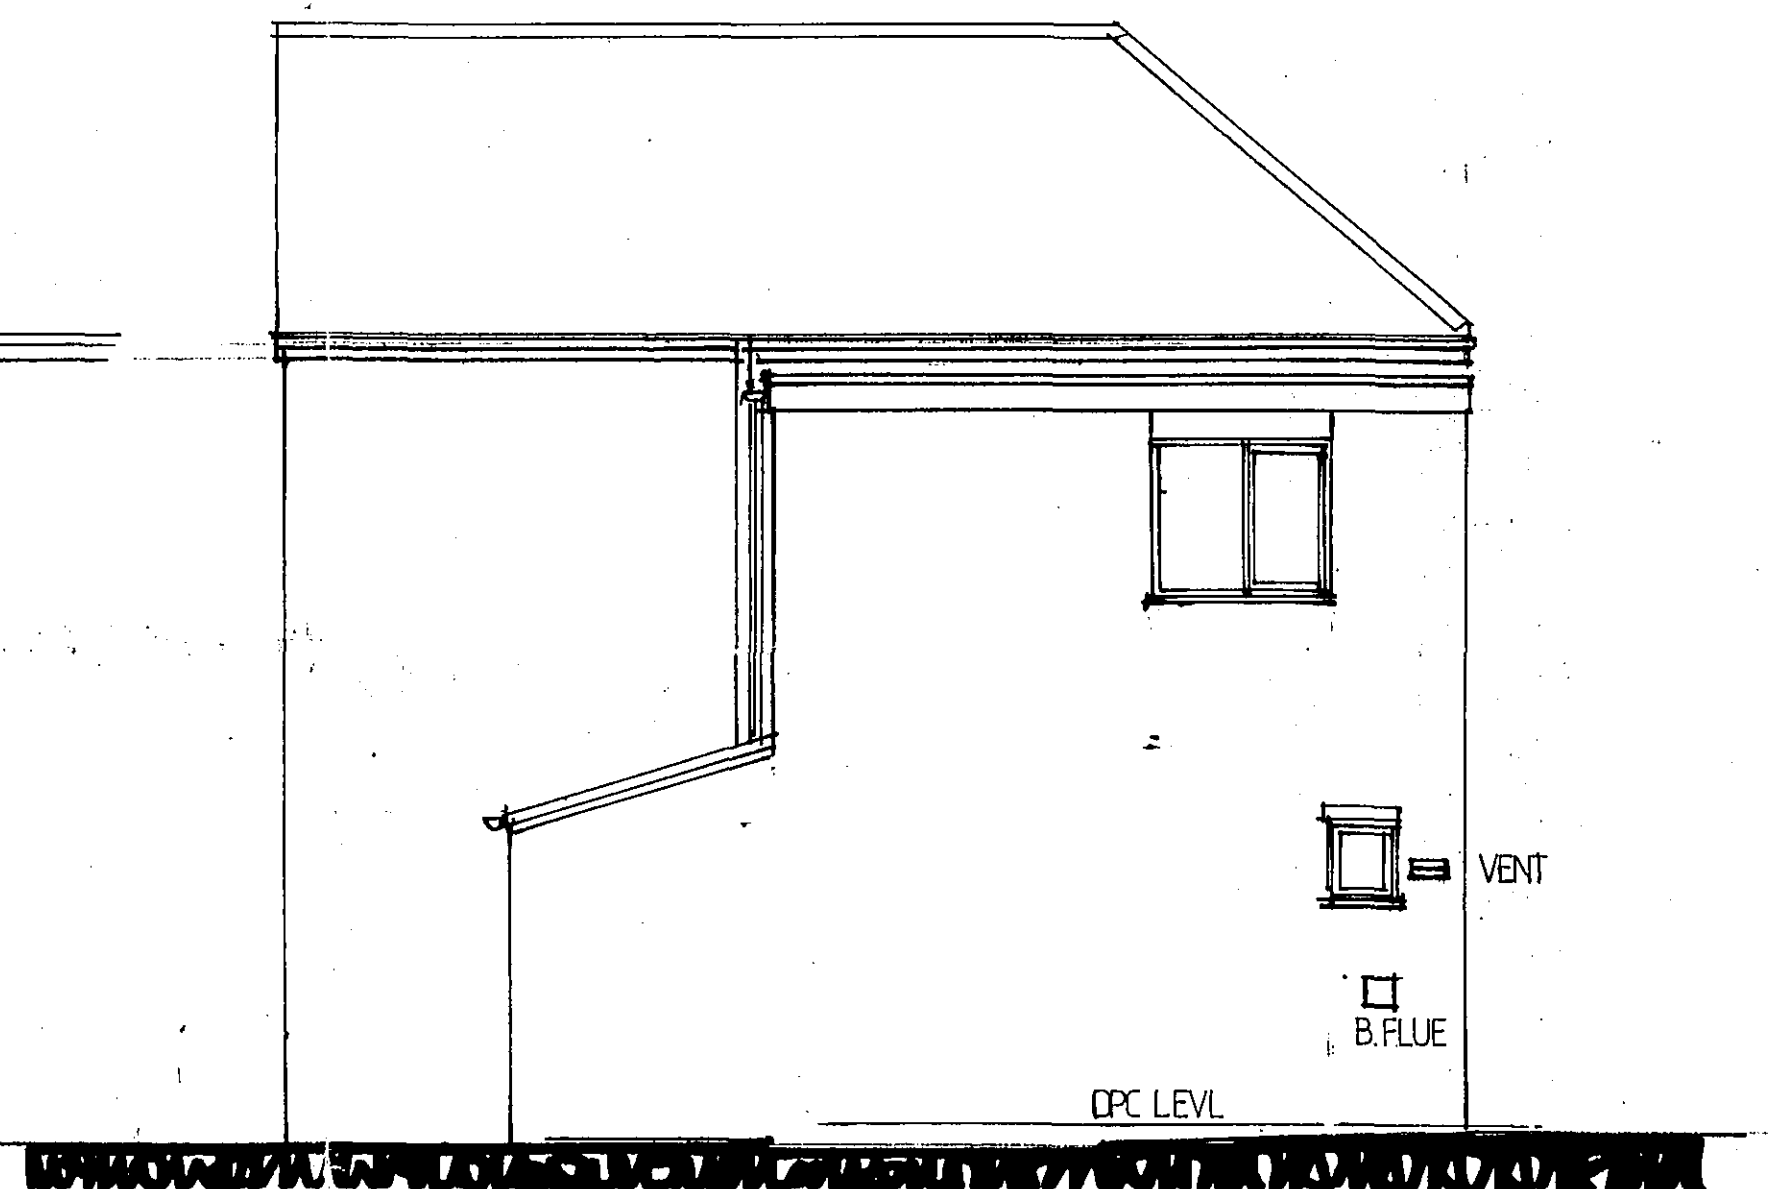
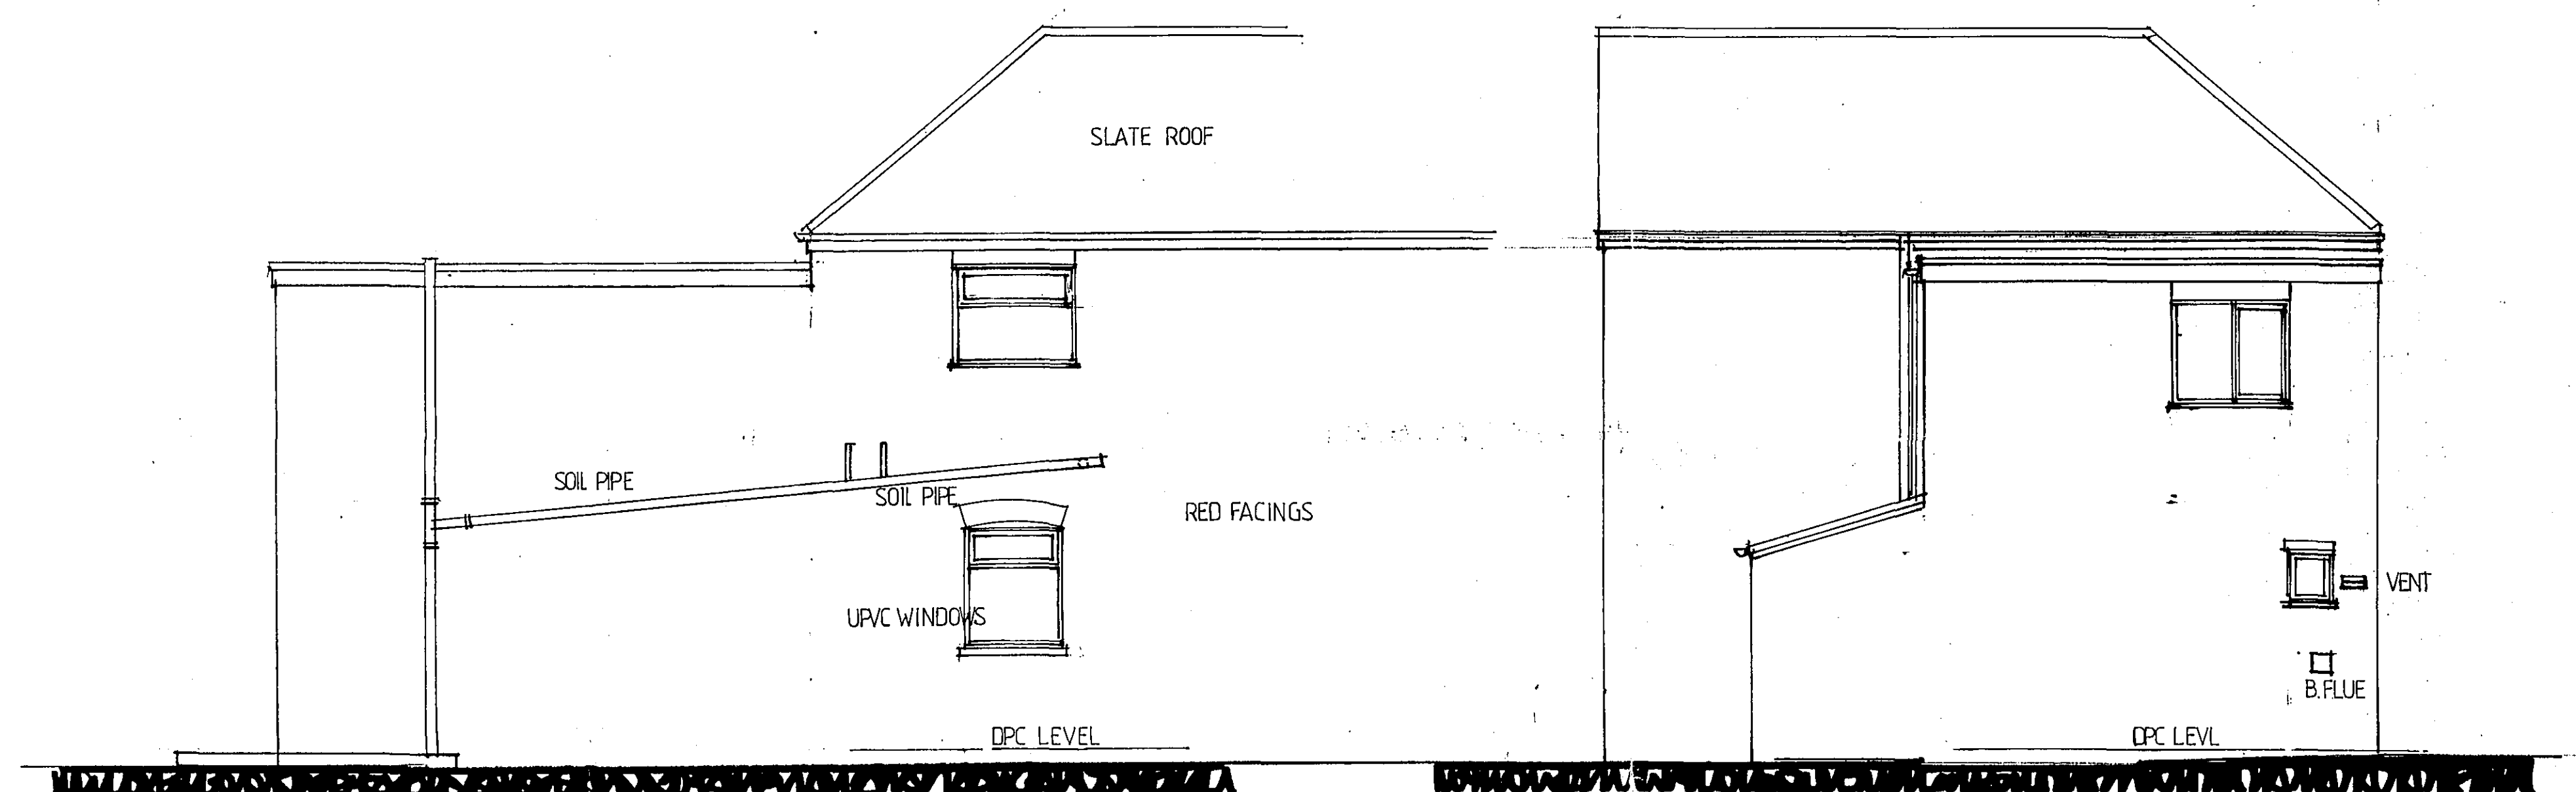
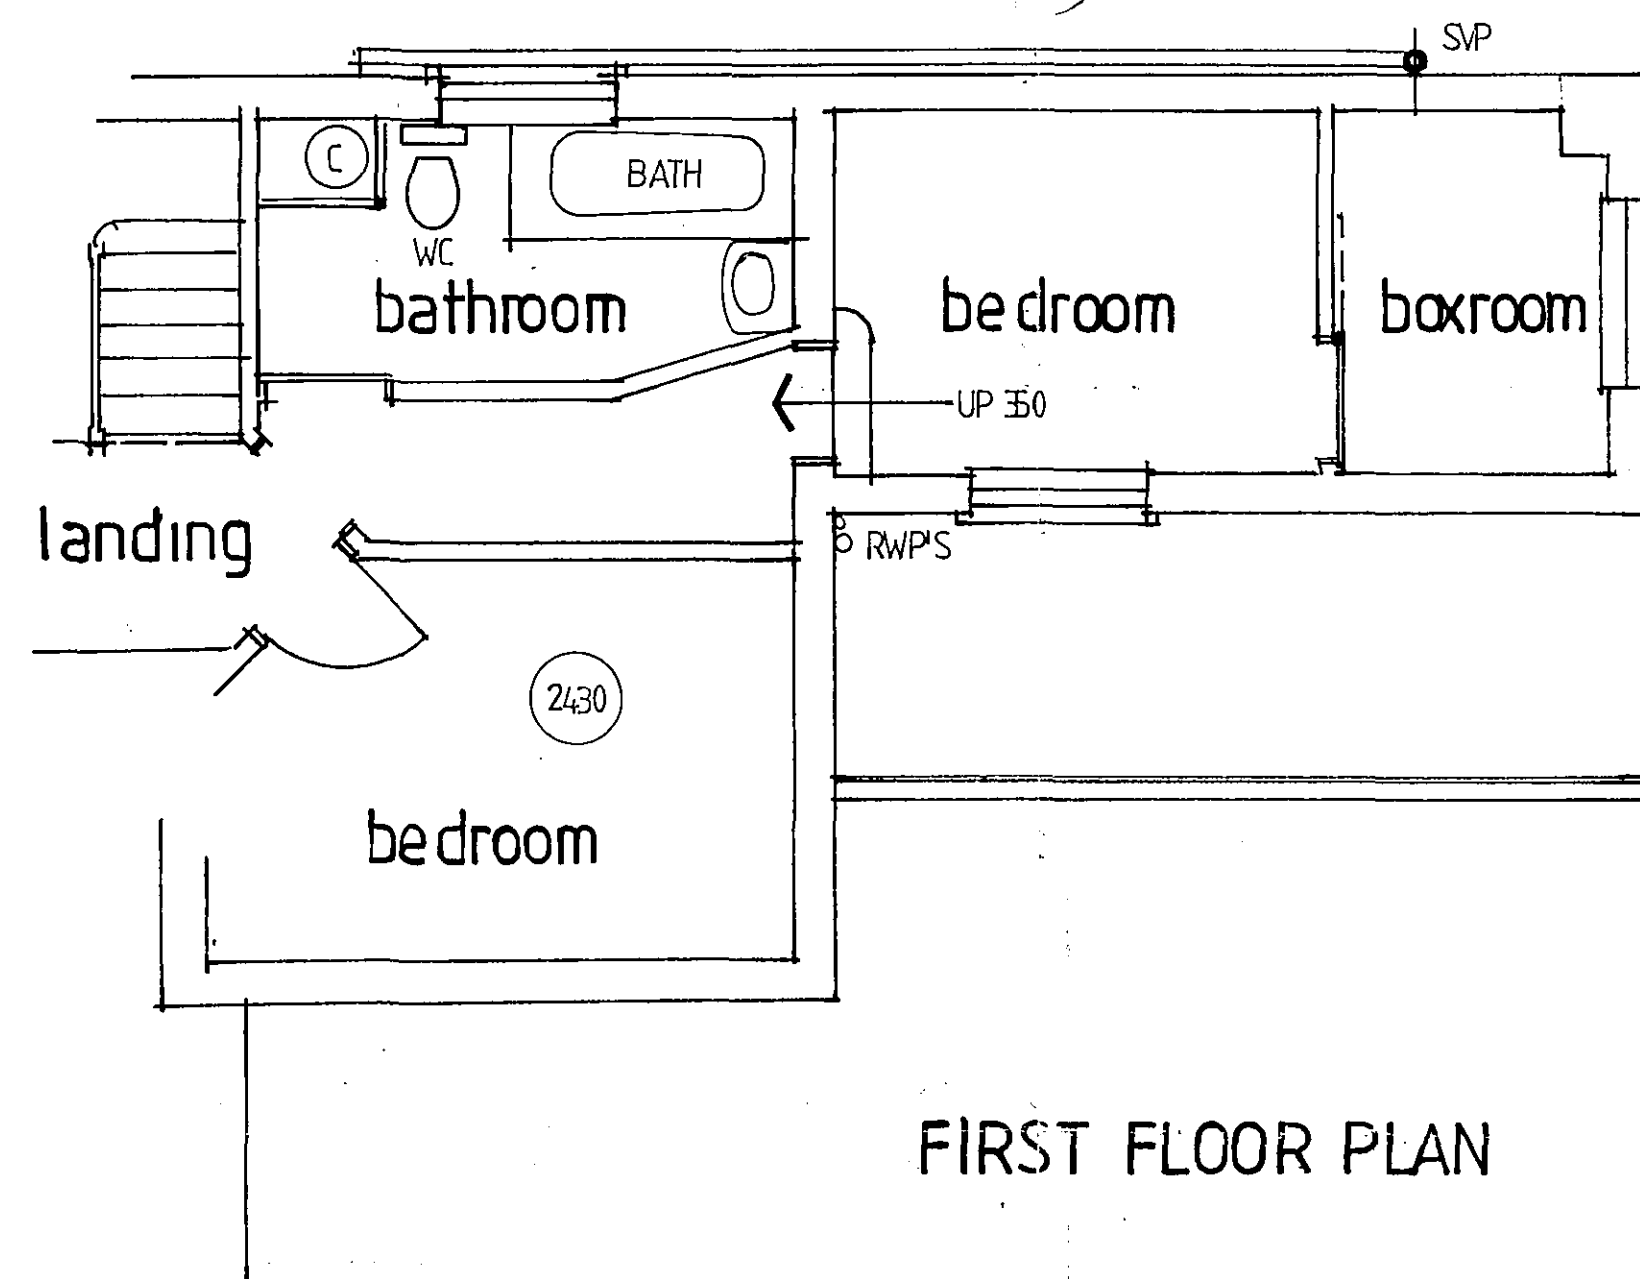


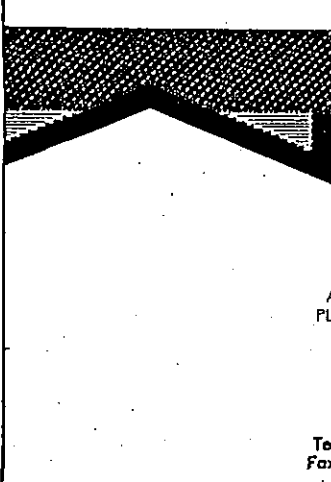

SHDC
Planning & Development
04 OCT 2005
Ref: 1356/05

Revision	Date	Comments
Revisions		
CLIENT: MR A. PORTER MRS A NEWITT		
ADDRESS 234, PENNYGATE SPALDING		
PROPOSED EXTENSION		
		
 CB DESIGN GROUP ARCHITECTURAL & PLANNING SERVICE NFU Buildings Camelford Spalding Lincolnshire PE12 8ET Tel: 01775 75222 Fax: 01775 75999		
SCALE: 1:50	Date: OCT 05	Drawn by:
1064051	Revision No:	