
©THIS DRAWING AND THE BUILDING WORKS DEPICTED ARE THE COPYRIGHT OF KRT ASSOCIATES AND MAY NOT BE REPRODUCED OR AMENDED EXCEPT BY WRITTEN PERMISSION. NO LIABILITY WILL BE ACCEPTED FOR AMENDMENTS MADE BY OTHER PERSONS.

ENGINEERING NOTES

ADOPTABLE WORKS
Roads footpaths and parking bays forming part of the Highway to be adopted under Section 38 of the Highways Act 1980 and should comply with the relevant County Highways Specification. Hand laying of bituminous material is not permitted on carriageway.

STREET LIGHTING
On completion as a requirements of BS 5485 and the IIE Wiring Regulations 16th Edition Completion certificate in the form set out in Appendix 6 of the British Standards shall be provided to the council. Alternatively a Certificate may be adapted from the BS 7671 for the use in street lighting installation given in the ILE code practice for Electrical Safety in public Lighting Operations.

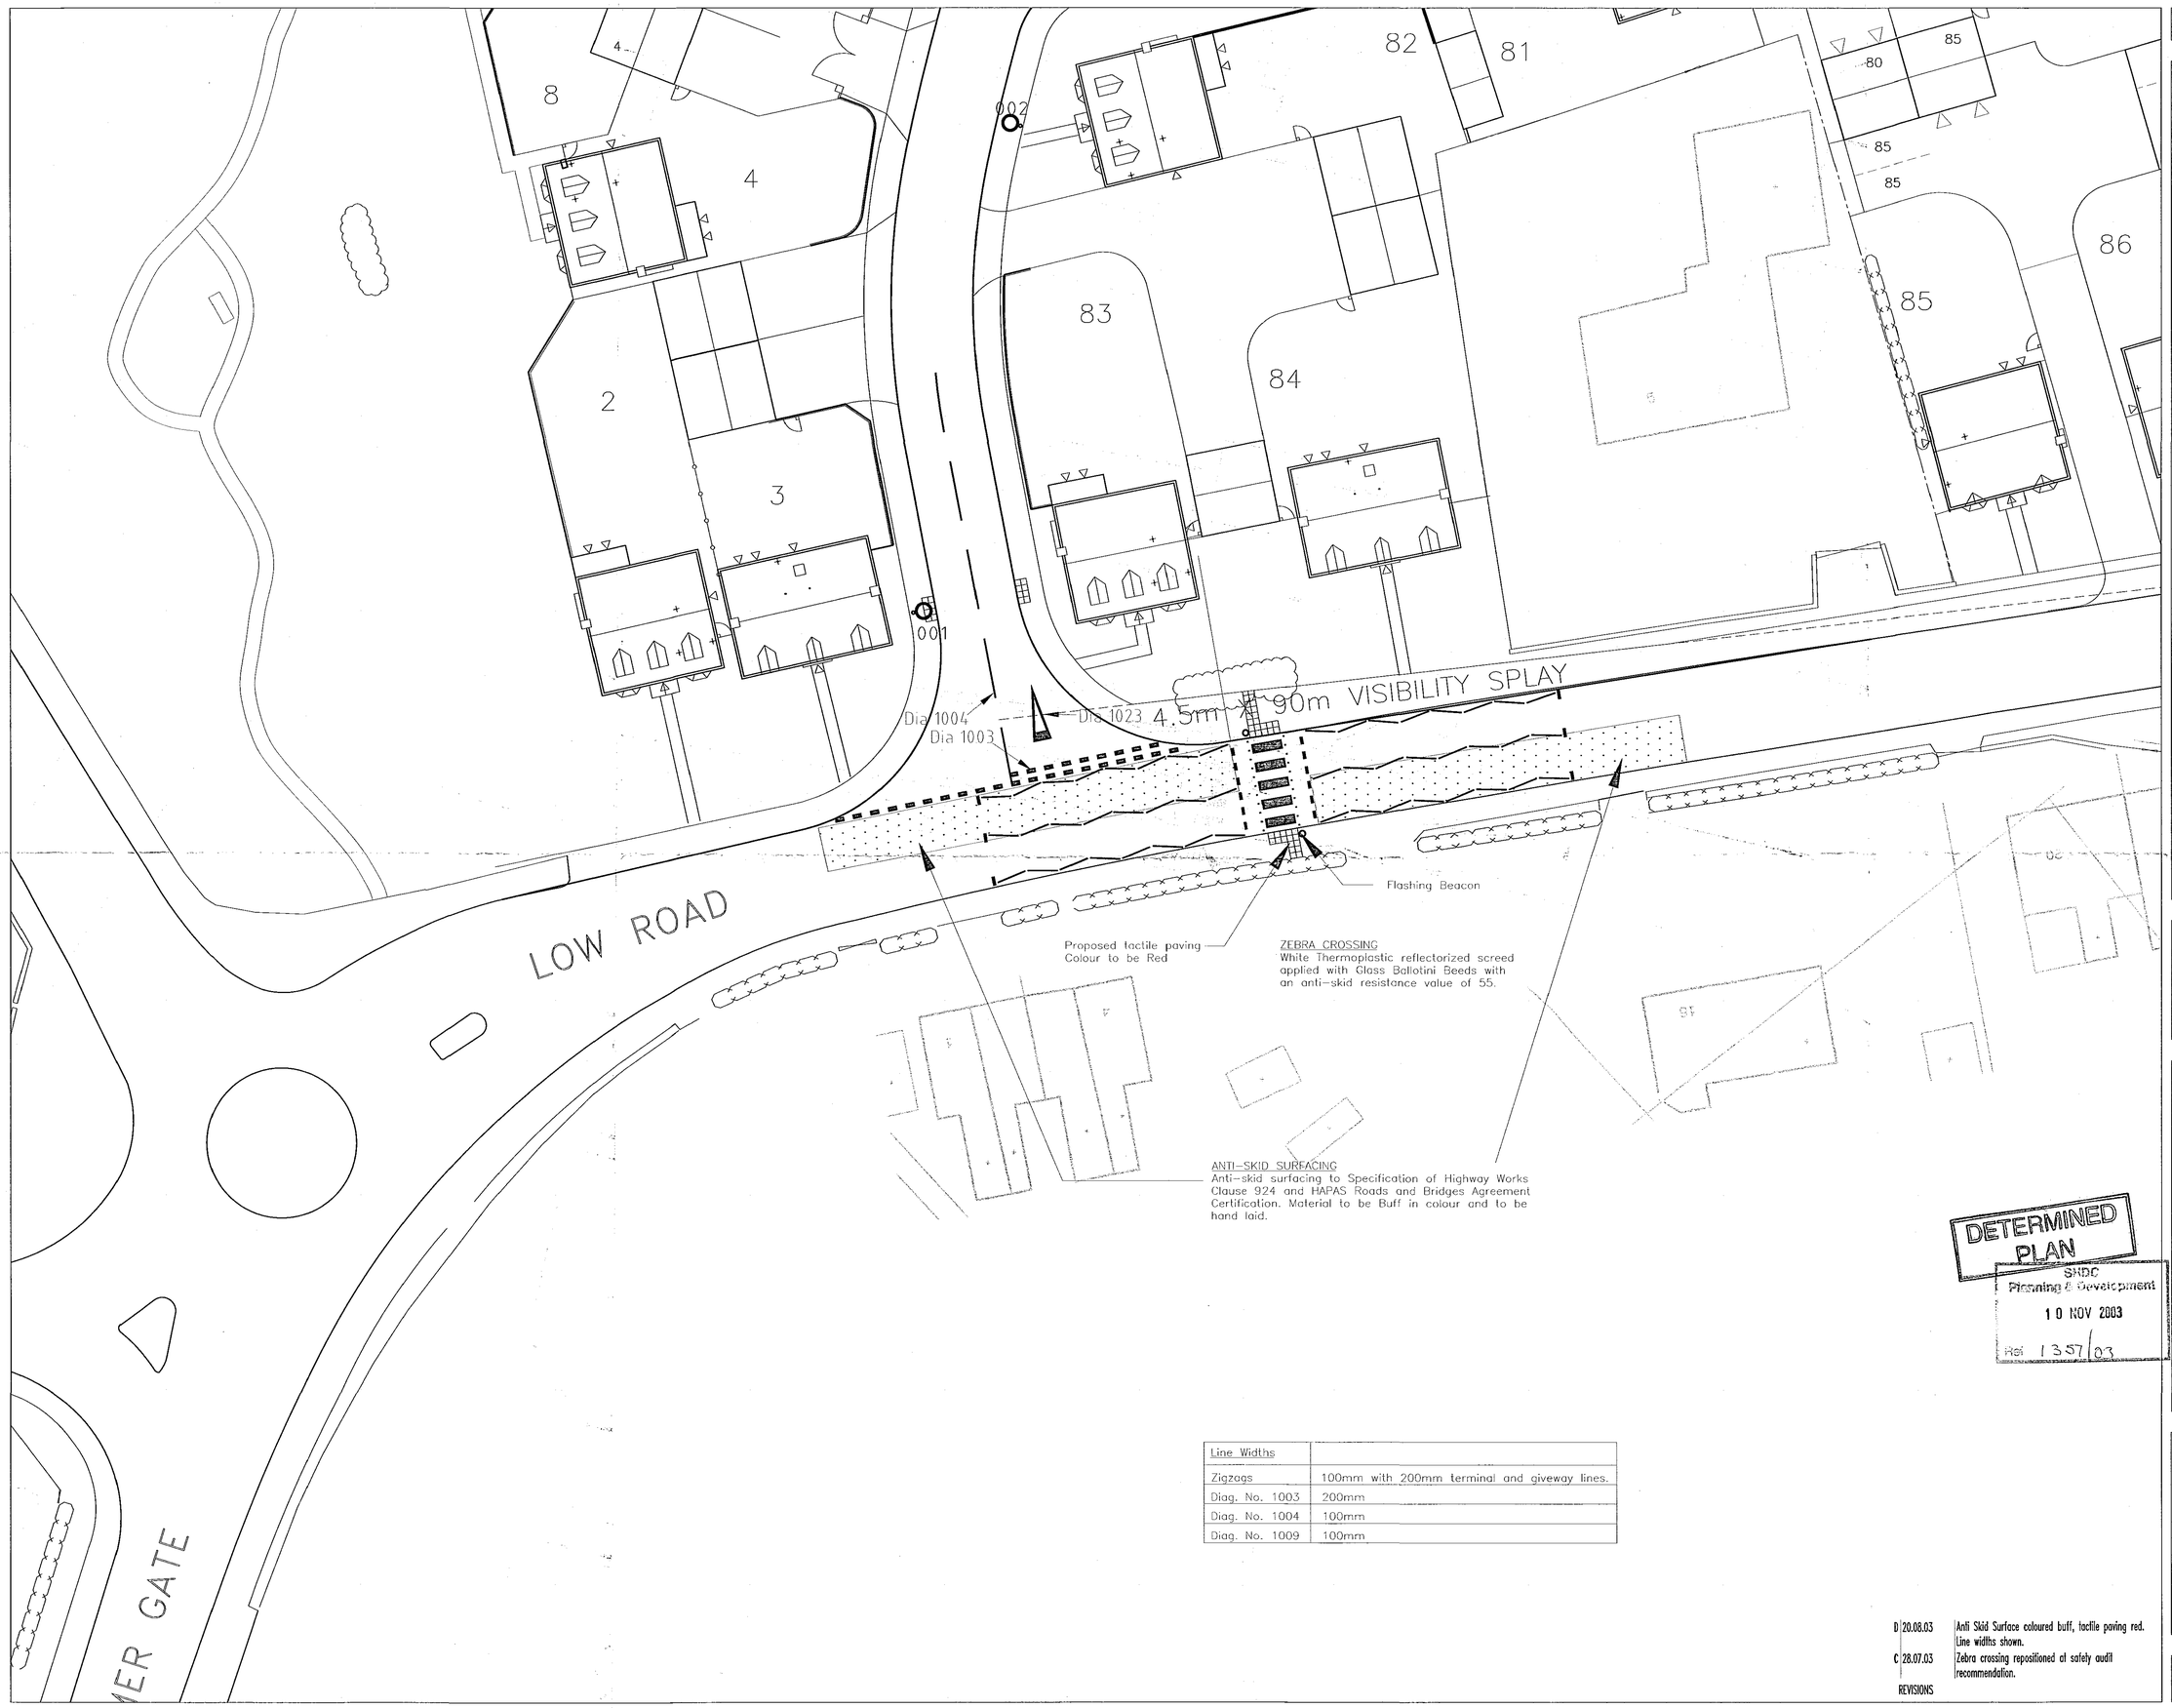

Line Widths	
Zigzags	100mm with 200mm terminal and giveway lines.
Diag. No. 1003	200mm
Diag. No. 1004	100mm
Diag. No. 1009	100mm

D 20.08.03 Anti Skid Surface coloured buff, tactile paving red. Line widths shown.
C 28.07.03 Zebra crossing repositioned at safety audit recommendation.
REVISIONS

DETERMINED PLAN
SHDC
Planning & Development
10 NOV 2003
Ref 1357/03

PERSIMMON
PERSIMMON HOMES (EAST MIDLANDS) LTD
Persimmon House, Napier Place,
Orton Wilslow, Peterborough. PE2 6XN
Tel: (01733) 397200 Fax: (01733) 235198
© THIS DRAWING IS COPYRIGHT

B 24.04.03 Zig Zag markings amended in accordance with Highway Authority requirements. Tactile Paving squared up to Zebra crossing.
A 27.03.03 Specification for zebra markings added.
REVISIONS

PROJECT
PROPOSED DEVELOPMENT AT LOW ROAD, SPALDING.

DRAWING
ZEBRA CROSSING GENERAL ARRANGEMENT

SUBJECT TO S38 & S278 AGREEMENT CLEARANCE CONDITIONS

SCALE: 1:200 DRAWN: RSH
DATE: APRIL 2002 APPROVED:
FILE REF:

KRT Associates
ARCHITECTURE • PLANNING • ENGINEERING
SURVEYING • COMMUNICATION
THE BOND., 180-182 Fazeley Street. Digbeth. BIRMINGHAM. B5 5SE
Tel: (0121) 685 0550 Fax: (0121) 685 0540
E-mail: reception@krtassociates.co.uk
OFFICES ALSO AT:
• RUSHALL HOUSE., School Road. Brewood. STAFFORD. ST19 9DS

PROJECT No/DRAWING No: B-528/32-D