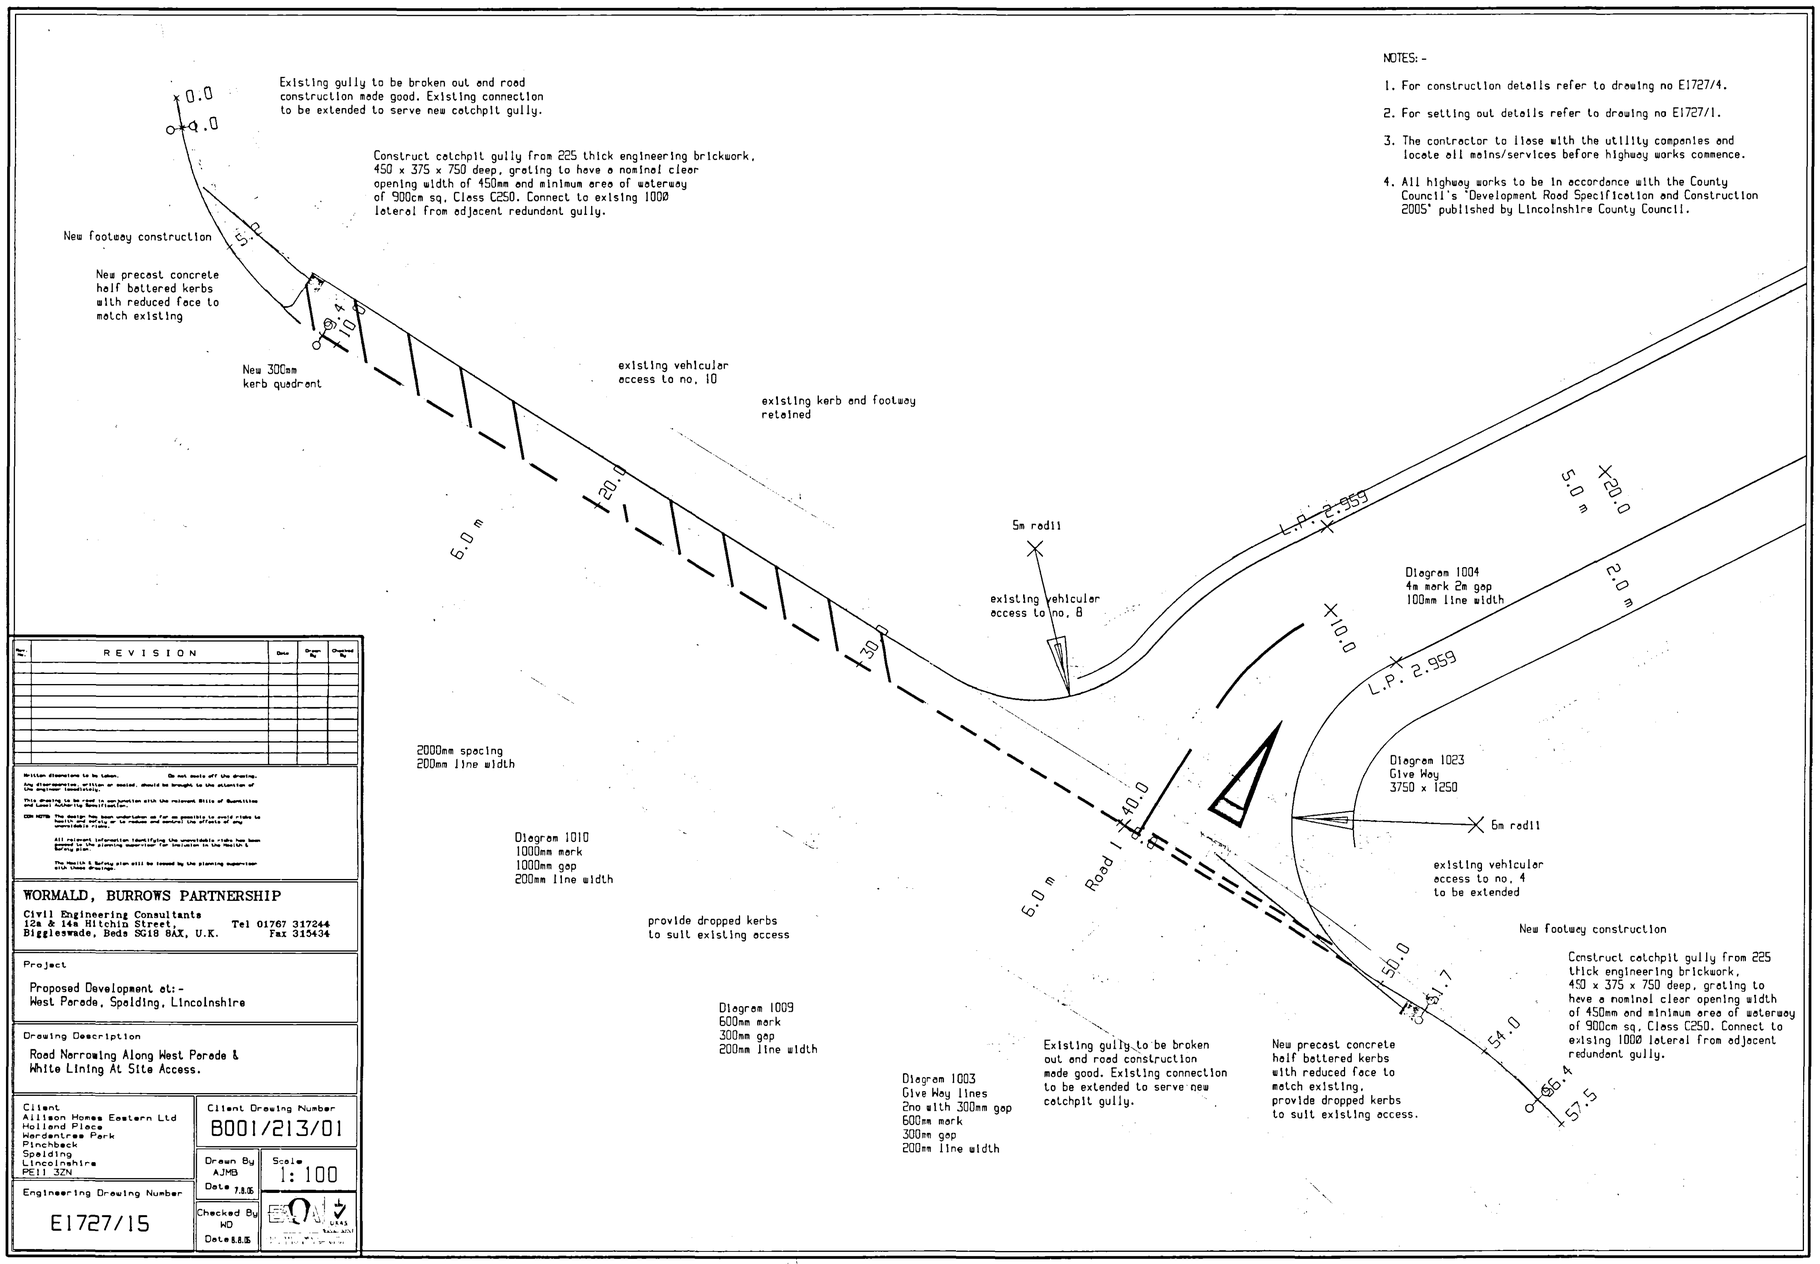


NOTES: -

1. For construction details refer to drawing no E1727/4.
2. For setting out details refer to drawing no E1727/1.
3. The contractor to liase with the utility companies and locate all mains/services before highway works commence.
4. All highway works to be in accordance with the County Council's 'Development Road Specification and Construction 2005' published by Lincolnshire County Council.

Rev.	REVISION	Date	Drawn By	Checked By

British standards to be taken. Do not scale off the drawing. Any discrepancies, written or implied, should be brought to the attention of the Engineer immediately.

This drawing to be read in conjunction with the relevant Bills of Quantities and Local Authority Specification.

CDM NOTES: The design has been undertaken so far as possible to avoid risks to health and safety or to reduce and control the effects of any unavoidable risks.

All relevant information identifying the unavoidable risks has been passed to the planning supervisor for inclusion in the Health & Safety plan.

The Health & Safety plan will be issued by the planning supervisor with these drawings.

WORMALD, BURROWS PARTNERSHIP
Civil Engineering Consultants
12a & 14a Hitchin Street, Tel 01767 317244
Biggleswade, Beds SG18 8AX, U.K. Fax 315434

Project

Proposed Development at:-
West Parade, Spalding, Lincolnshire

Drawing Description

Road Narrowing Along West Parade & White Lining At Site Access.

Client
Ailison Homes Eastern Ltd
Holland Place
Wardentree Park
Pinchbeck
Spalding
Lincolnshire
PE11 3ZN

Client Drawing Number
B001/213/01

Drawn By AJMB
Date 7.8.05

Scale
1: 100

Checked By WD
Date 8.8.05

Engineering Drawing Number
E1727/15

SHDC
PLANNING & DEVELOPMENT
28 SEP 2005
Ref. 1361/06

DRAWINGS
28 SEP 2005
ISSUED