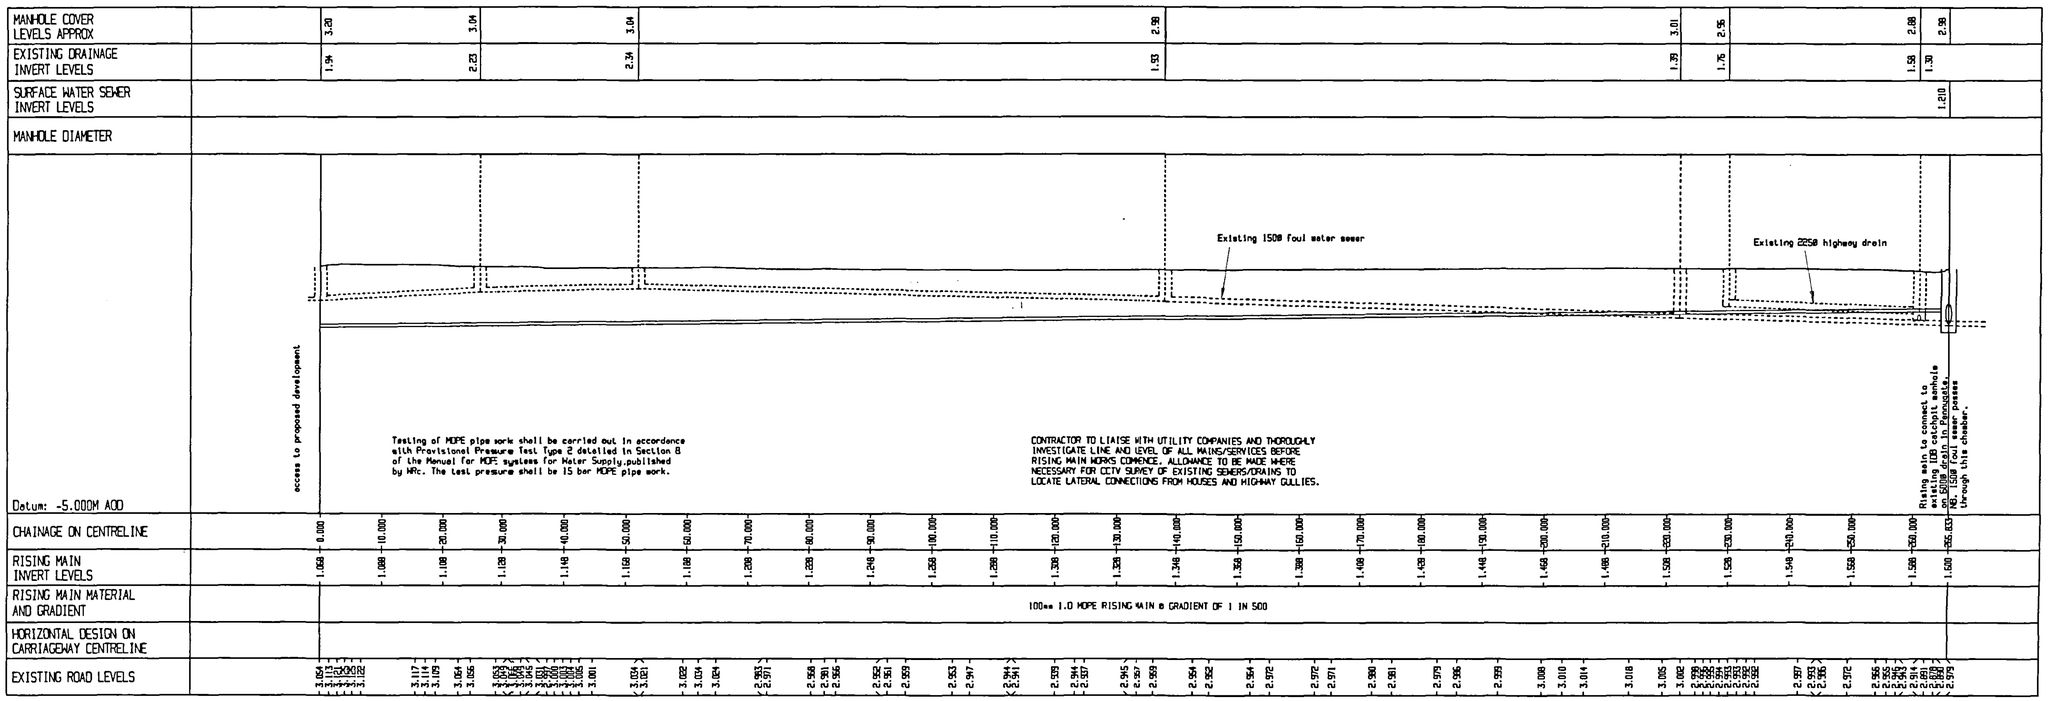


Longitudinal Section of Surface Water Rising Main along West Parade

Refer to drawing number E1727/2 for route of Surface Water rising main

SHDC PLANNING & DEVELOPMENT 28 SEP 2006 Ref. 13606

Rev. No.	REVISION	Date	Drawn By	Check By

Written dimensions to be taken. Do not scale off the drawing.
Any discrepancies, written or scaled, should be brought to the attention of the engineer immediately.
This drawing to be read in conjunction with the relevant Bills of Quantities and Local Authority Specification.
CDM NOTE: The design has been undertaken as far as possible to avoid risks to health and safety or to reduce and control the effects of any unavoidable risks.
All relevant information identifying the unavoidable risks has been passed to the planning supervisor for inclusion in the Health & Safety plan.
The Health & Safety plan will be issued by the planning supervisor with these drawings.

WORMALD, BURROWS PARTNERSHIP
Civil Engineering Consultants
12a & 14a Hitchin Street, Tel 01767 317244
Biggleswade, Beds SG18 8AX, U.K. Fax 315434

ENGINEERING 26 SEP 2006 ISSUED

Project
Proposed Development at West Parade, Spalding, Lincolnshire

Drawing Description
Surface Water Rising Main Outfall Section along West Parade

Client
Allison Homes Eastern Ltd
Holland Place
Wardentree Park
Pinchbeck
Spalding
Lincs. PE11 3ZN

Client Drawing Number
B001/299/04

Drawn By AJMB Date 2.8.06

Scale H 1/500 V 1/100

Checked By WD Date 2.8.06

Engineering Drawing Number
E1727/13

DETERMINED PLAN