




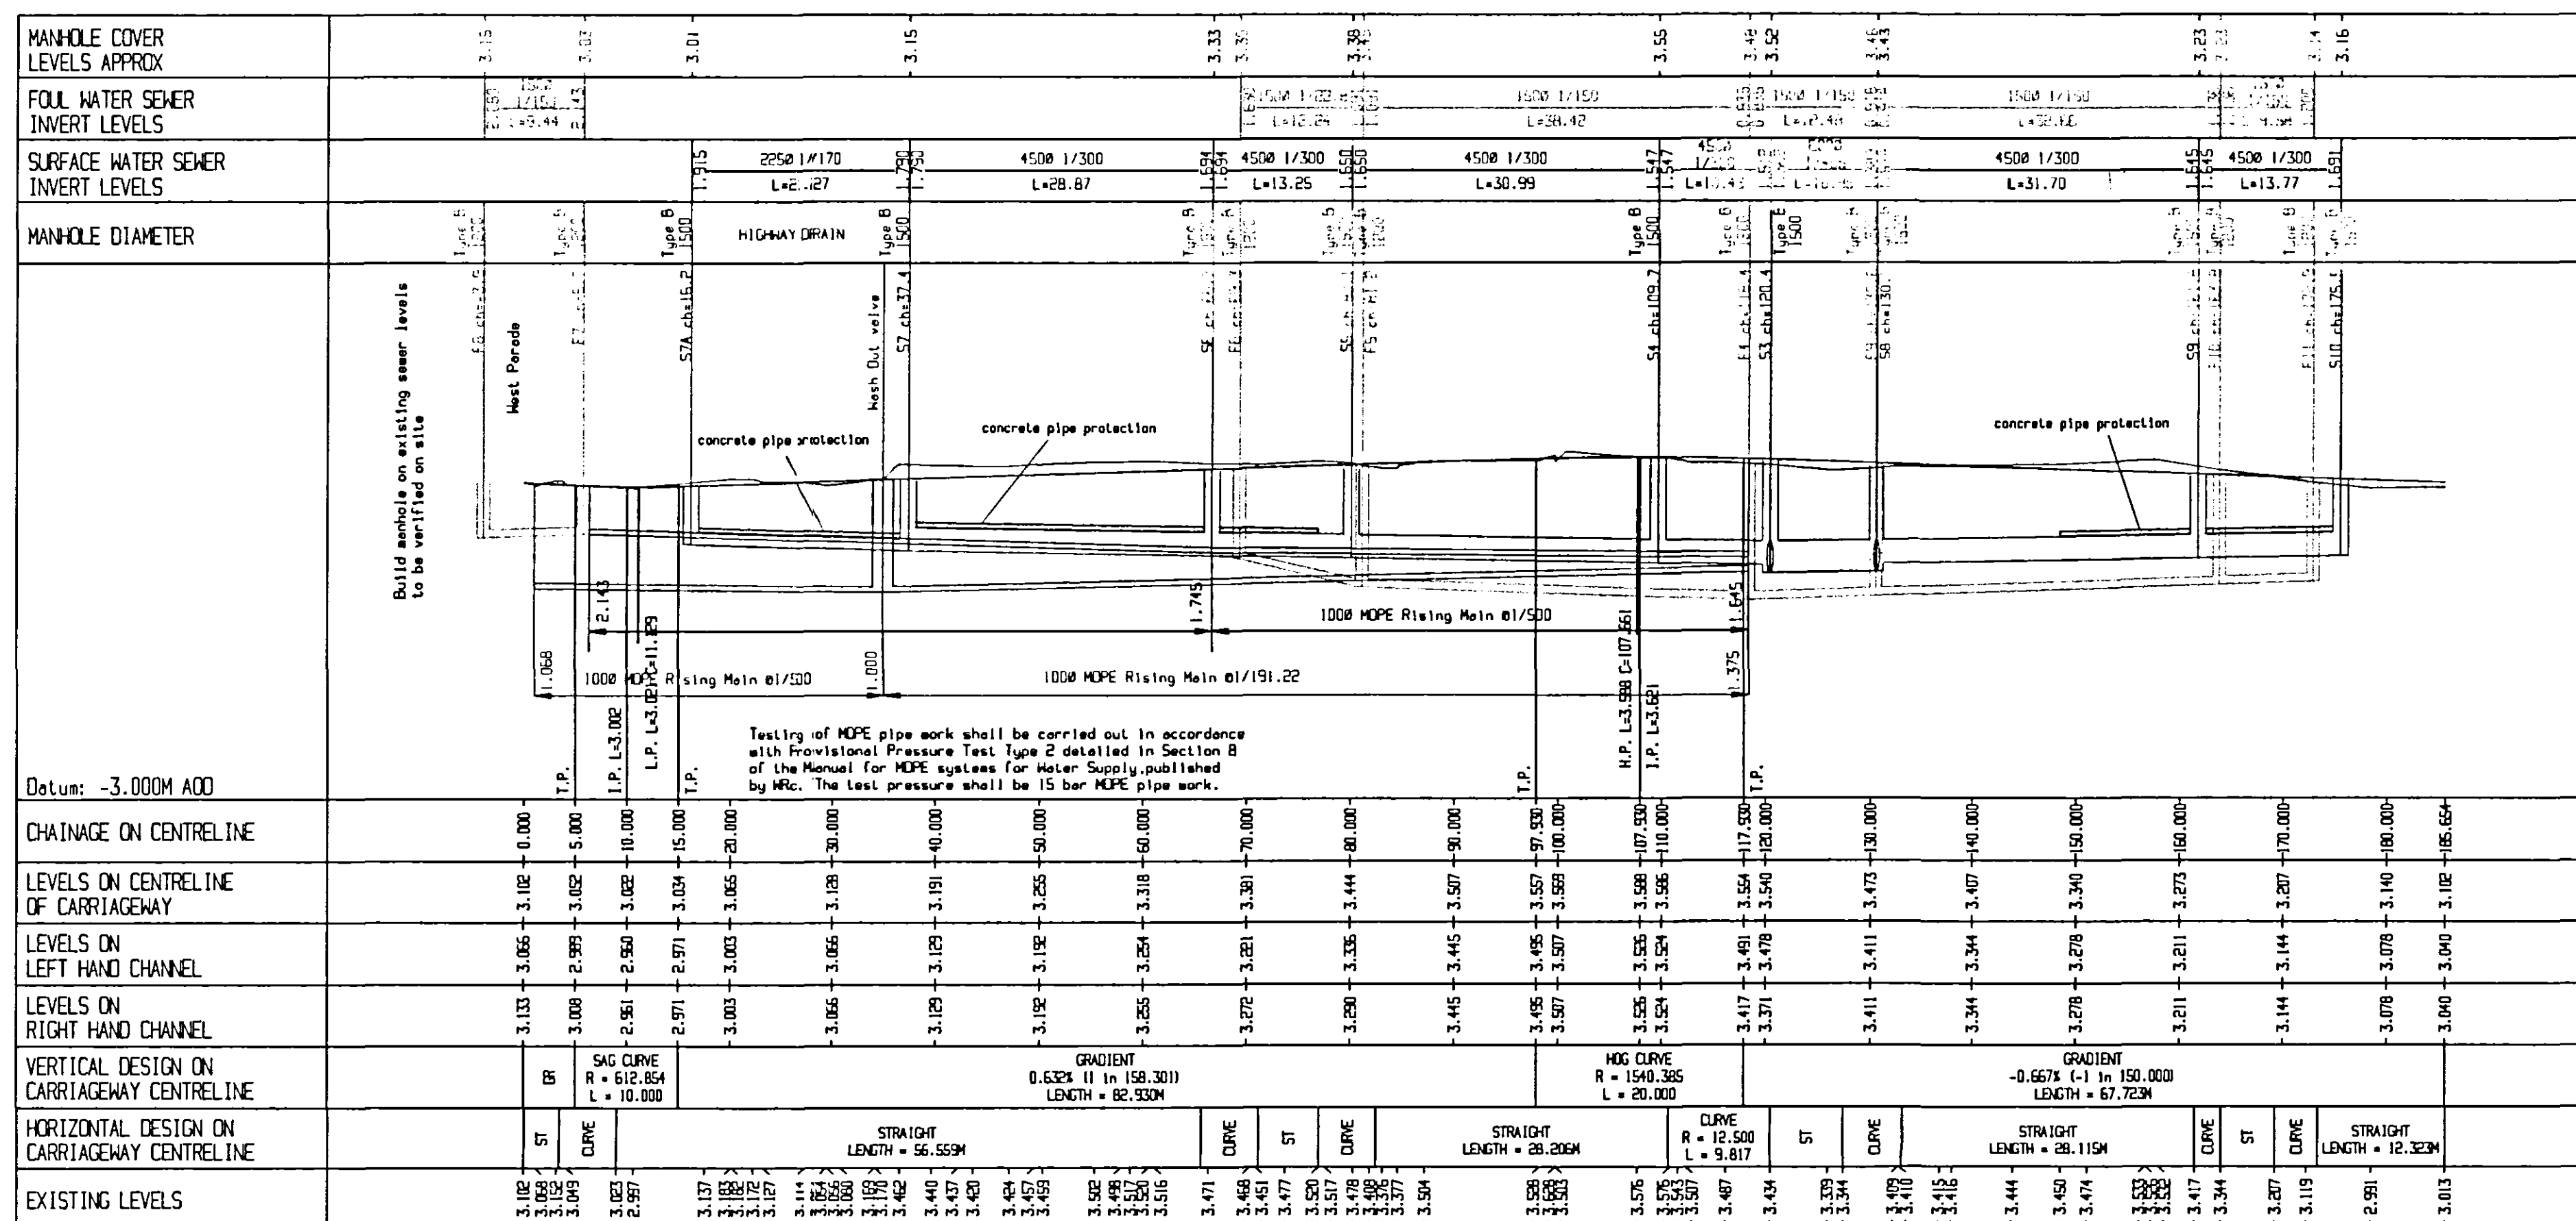

ROAD 1

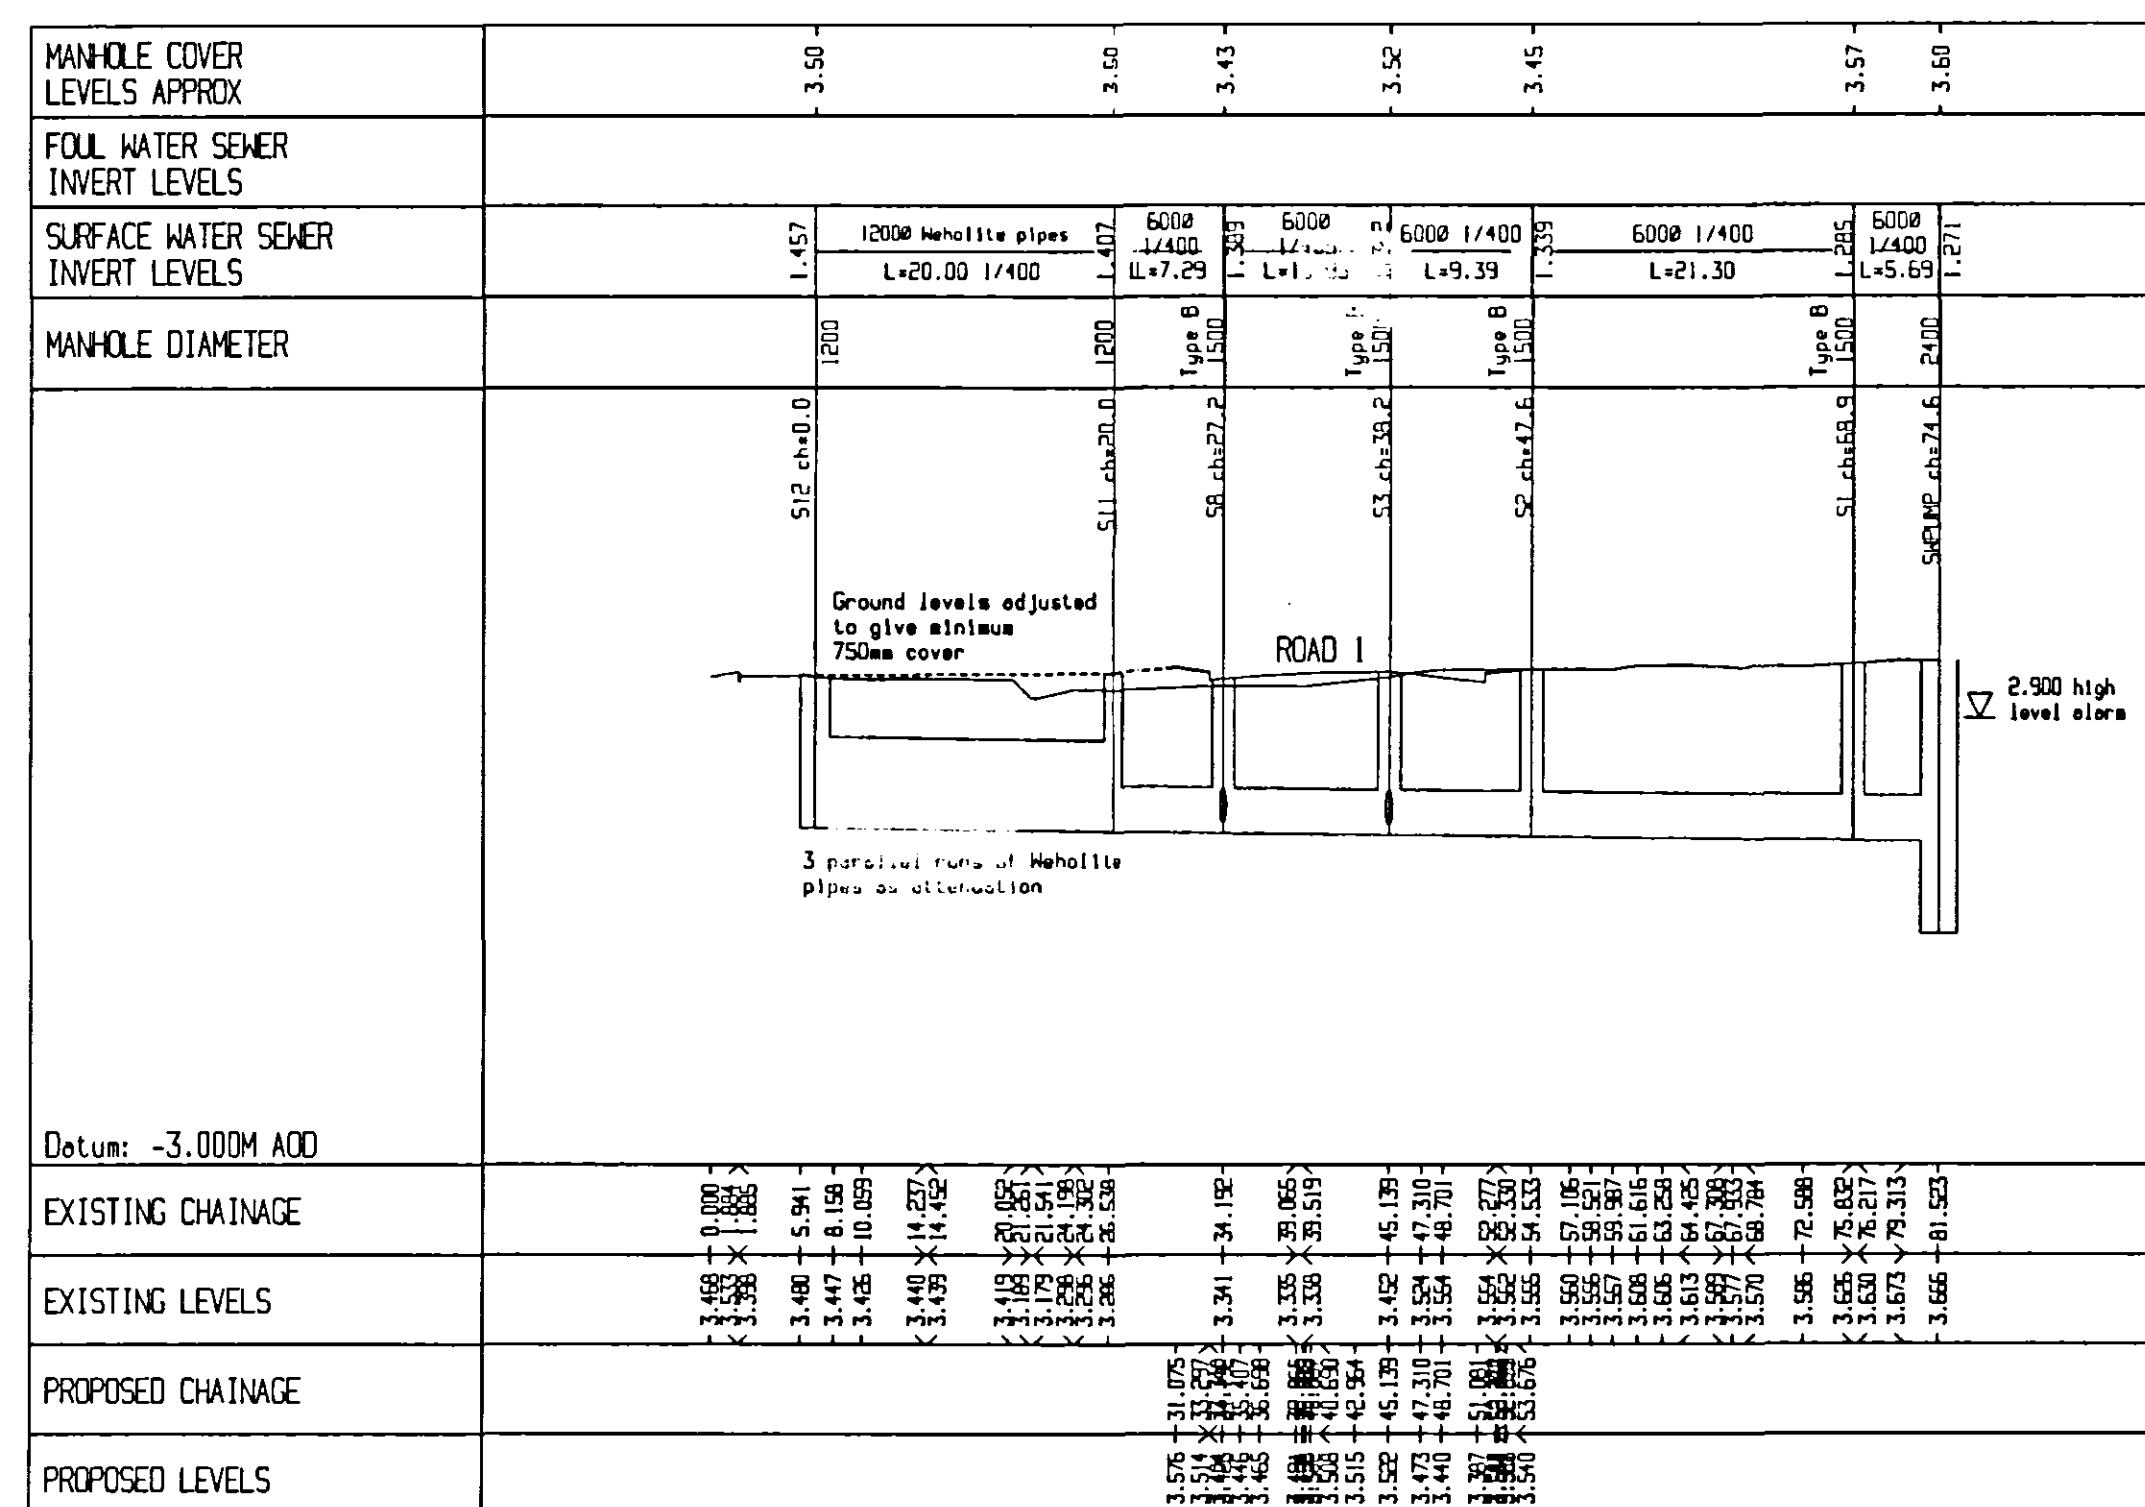

SECTION S12 TO SURFACE WATER PUMP

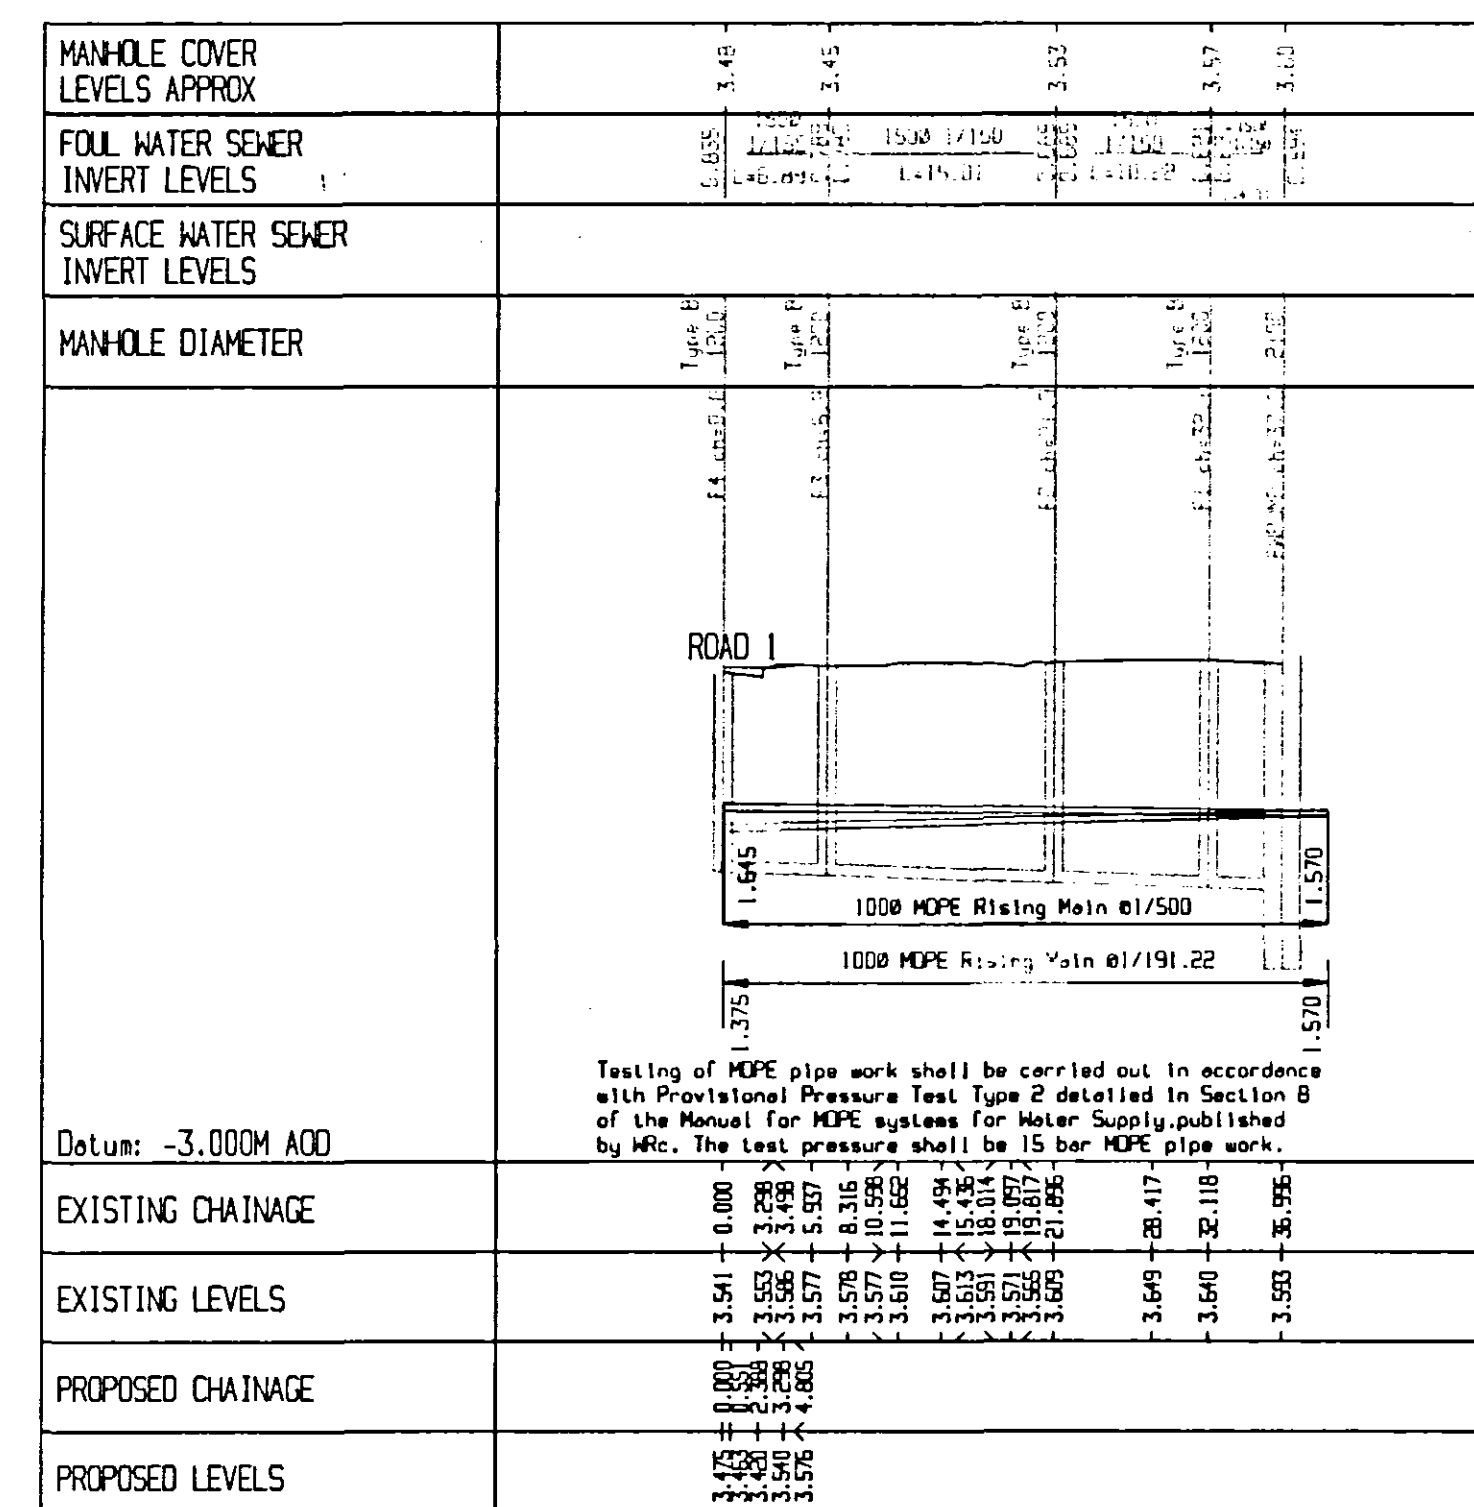

SECTION F4 TO FOUL WATER PUMP

1. All foul water sewers shall be Extra Strength Clayware to BS EN 256-1:1991.

2. All 150-300mm surface water sewers shall be Extra Strength Clayware to BS EN 256-1:1991.

3. All pipe bedding shall be Class 5, (FM 2.2), unless otherwise stated.

| Rev. No. | REVISION                                               | Date   | Drawn By | Checked By |
|----------|--------------------------------------------------------|--------|----------|------------|
| A        | Surface water attenuation revised, rising mains added. | 3.8.06 | SJP      | AJMB       |

Written dimensions to be taken. Do not scale off the drawing. Any discrepancies, written or scaled, should be brought to the attention of the engineer immediately. This drawing to be read in conjunction with the relevant Bills of Materials and Local Authority Specification.

CDM NOTE: The design has been undertaken as far as possible to avoid risks to health and safety or to reduce and control the effects of any unavoidable risks. All relevant information identifying the unavoidable risks has been passed to the planning supervisor for inclusion in the Health & Safety plan. The Health & Safety plan will be issued by the planning supervisor with these drawings.

**WORMALD, BURROWS PARTNERSHIP**  
Civil Engineering Consultants  
12a & 14a Hitchin Street, Biggleswade, Beds SG18 8AX, U.K. Tel 01767 317244 Fax 315434

Project: Proposed Development at:- 26 SEP 2006  
West Parade, Spalding, Lincolnshire

Drawing Description: Longitudinal Sections  
26 SEP 2006

Client: Allison Homes Eastern Ltd  
Holland Place  
Wardentree Park  
Pinchbeck  
Spalding  
Lincs, PE11 3ZN

Client Drawing Number: 8001/203/01/A

Drawn By: HGC  
Date: 28.6.06

Checked By: WD  
Date: 28.6.06

Engineering Drawing Number: E1727/3/A