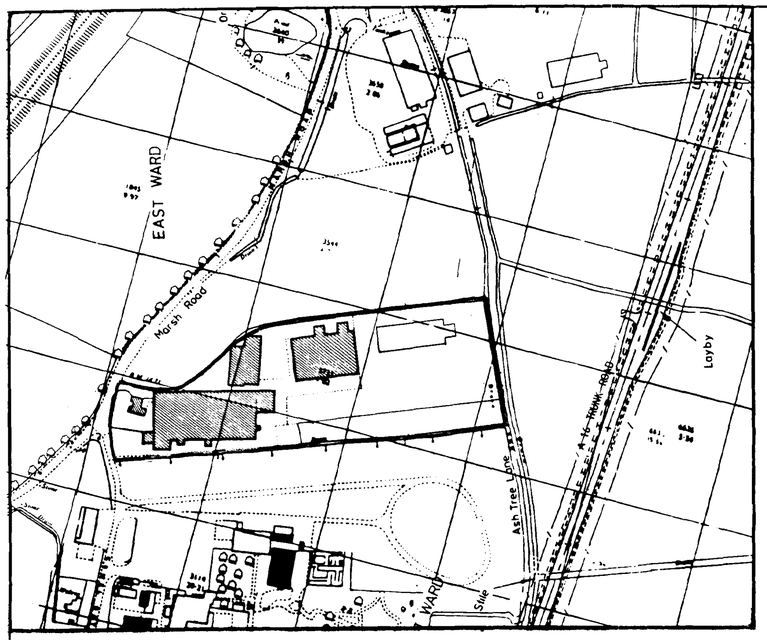

LOCATION PLAN 1:2500 SCALE

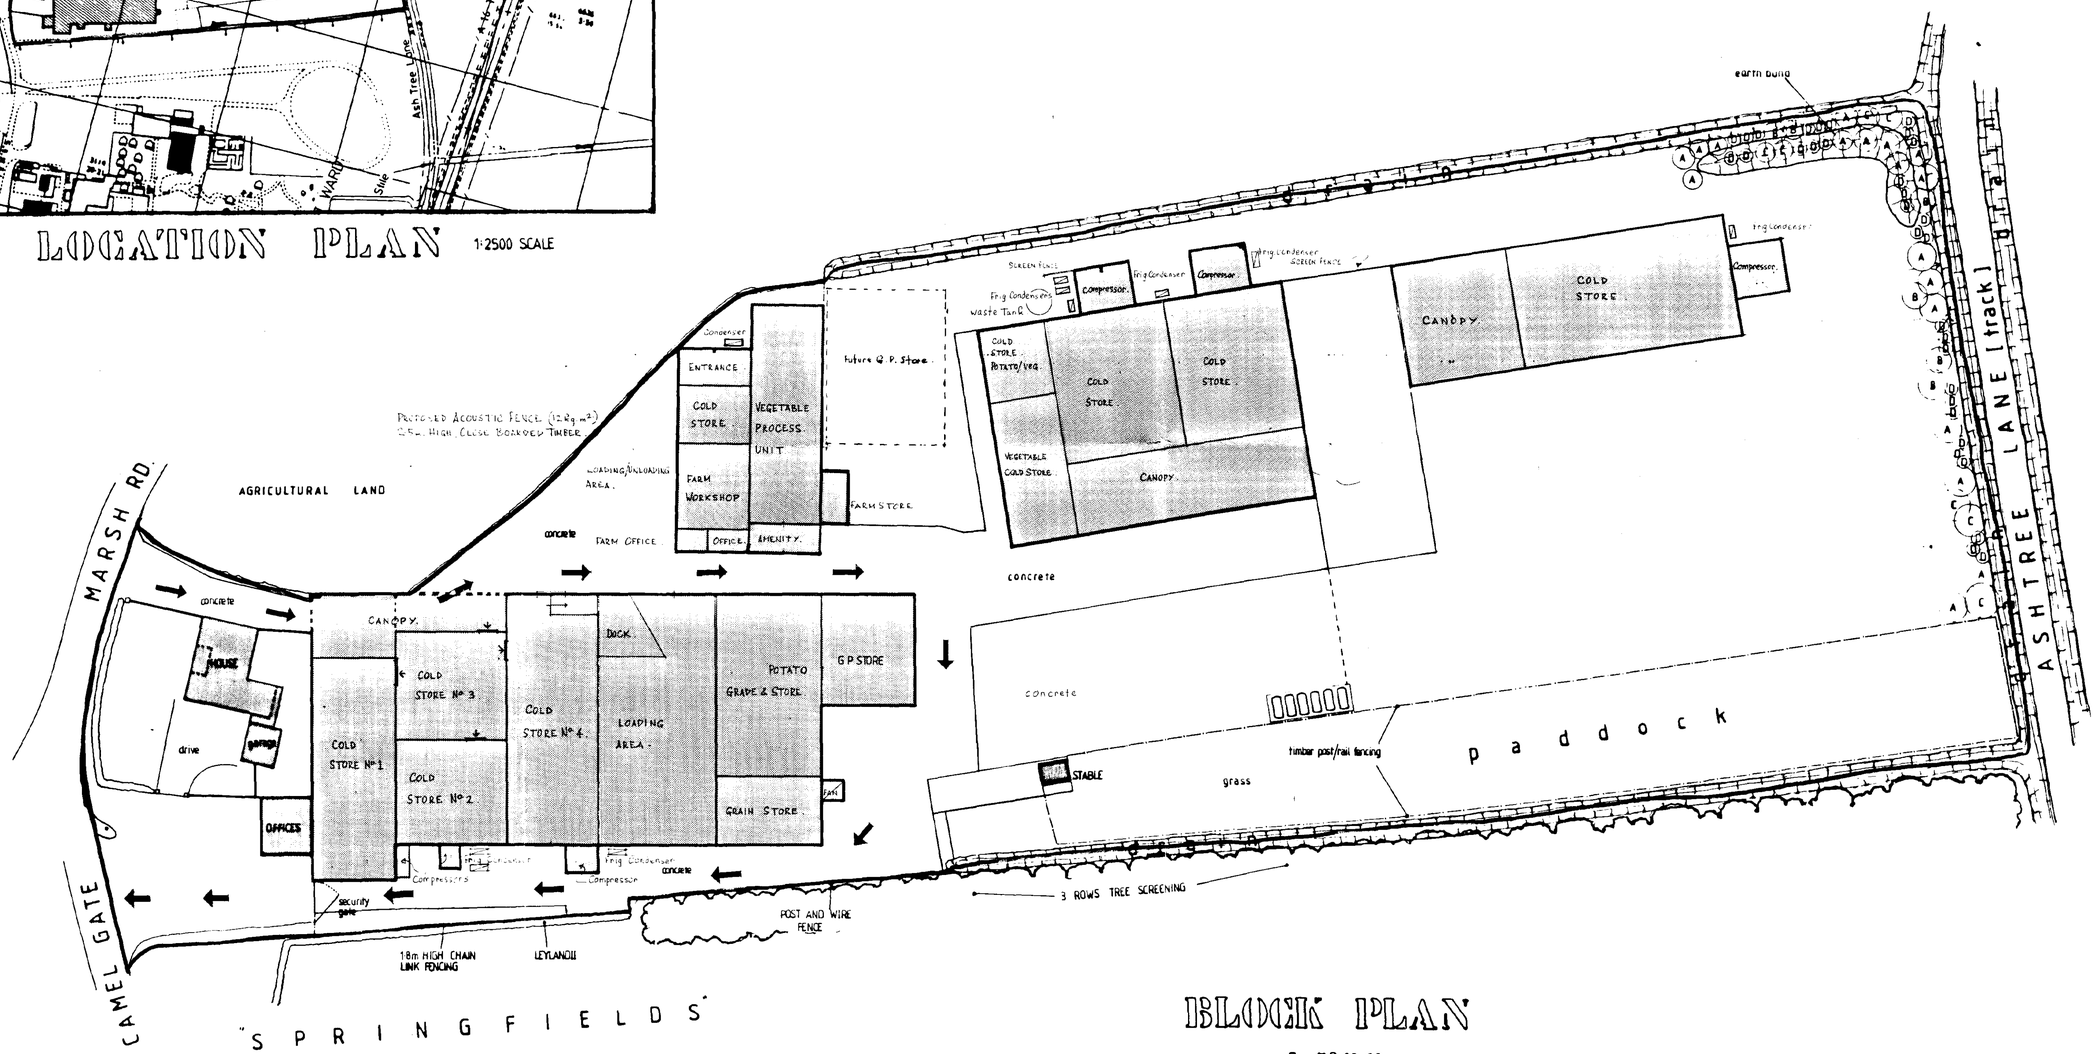

BLOCK PLAN
1:500

SUPERSEDED
Retain

Contractor To Check All Dimensions On Site Before Work Commences.

Rev.	Date.	Init.	Revision Details.
			RECEIVED PLANNING 29 NOV 2001 Ref: 1366/01

PODDINGTONS
Architectural Design Consultants
Rabbit Hollow, Church Lane, North Rauceby, Sleaford, Lincs. NG34 8QU
Tel. (01529) 488033 Fax. (01529) 488044

client
MESSRS T F BOWMAN & SON.
THE GABLES, CAMELGATE,
SPALDING, LINCS.

project
PROPOSED CHANGE OF USE APPLICATION
existing use STORAGE & DISTRIBUTION DEPOT FOR AGRICULTURAL PRODUCTS
proposed use GENERAL PURPOSE STORAGE AND DISTRIBUTION DEPOT

drawing
SITE & LOCATION PLAN

Scale.	Drawing. No.
as shown	2622-1
Drawn.	
Date.	Rev.

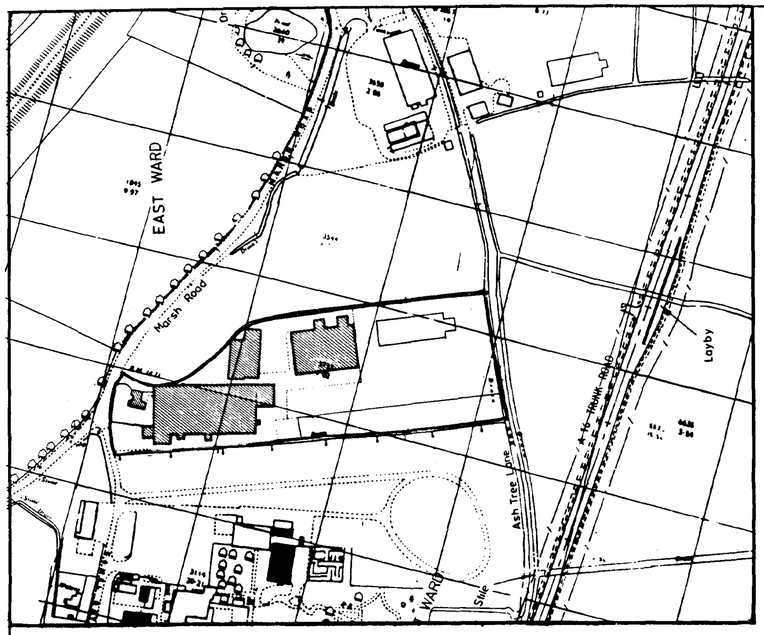

LOCATION PLAN 1:2500 SCALE

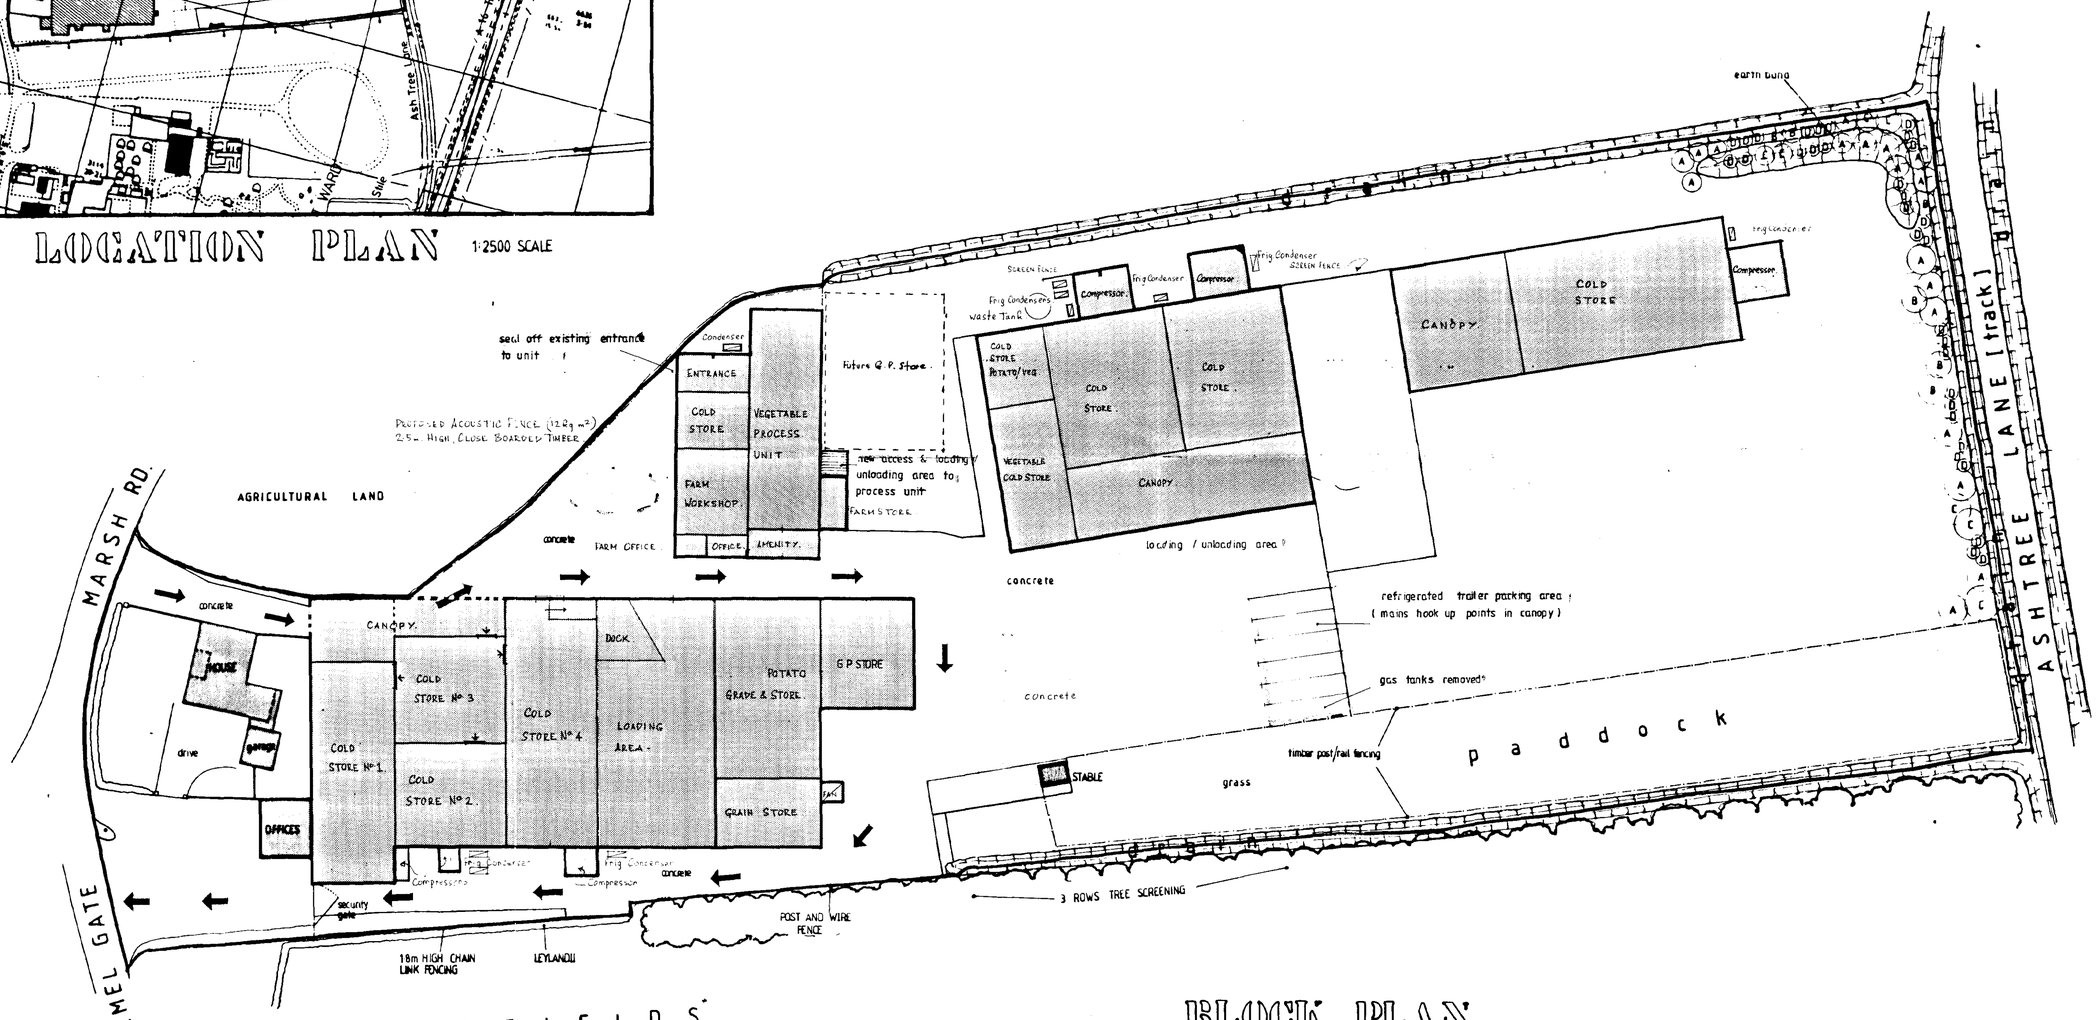

BLOCK PLAN
1:500

DETERMINED PLAN

Contractor To Check All Dimensions On Site Before Work Commences.

Rev.	Date.	Init.	Revision Details.
			RECEIVED 16 JAN 2002 136661
Z	15.1.02	AB	Add new access to west delete exit access to west Add hook up points Add canopy Add trailer parking

PODDINGTONS
Architectural Design Consultants
Rabbit Hollow, Church Lane, North Rauceby, Sleaford, Lincs. NG34 8QU
Tel. (01529) 488033 Fax. (01529) 488044

client
MESSRS T F BOWMAN & SON.
THE GABLES, CAMELGATE,
SPALDING, LINCS.

project
PROPOSED CHANGE OF USE APPLICATION
existing use STORAGE & DISTRIBUTION DEPOT FOR AGRICULTURAL PRODUCTS
proposed use GENERAL PURPOSE STORAGE AND DISTRIBUTION DEPOT

drawing
SITE & LOCATION PLAN

Scale.	Drawing. No.
as shown	2622-1
Drawn.	
Date.	Rev. Y Z