


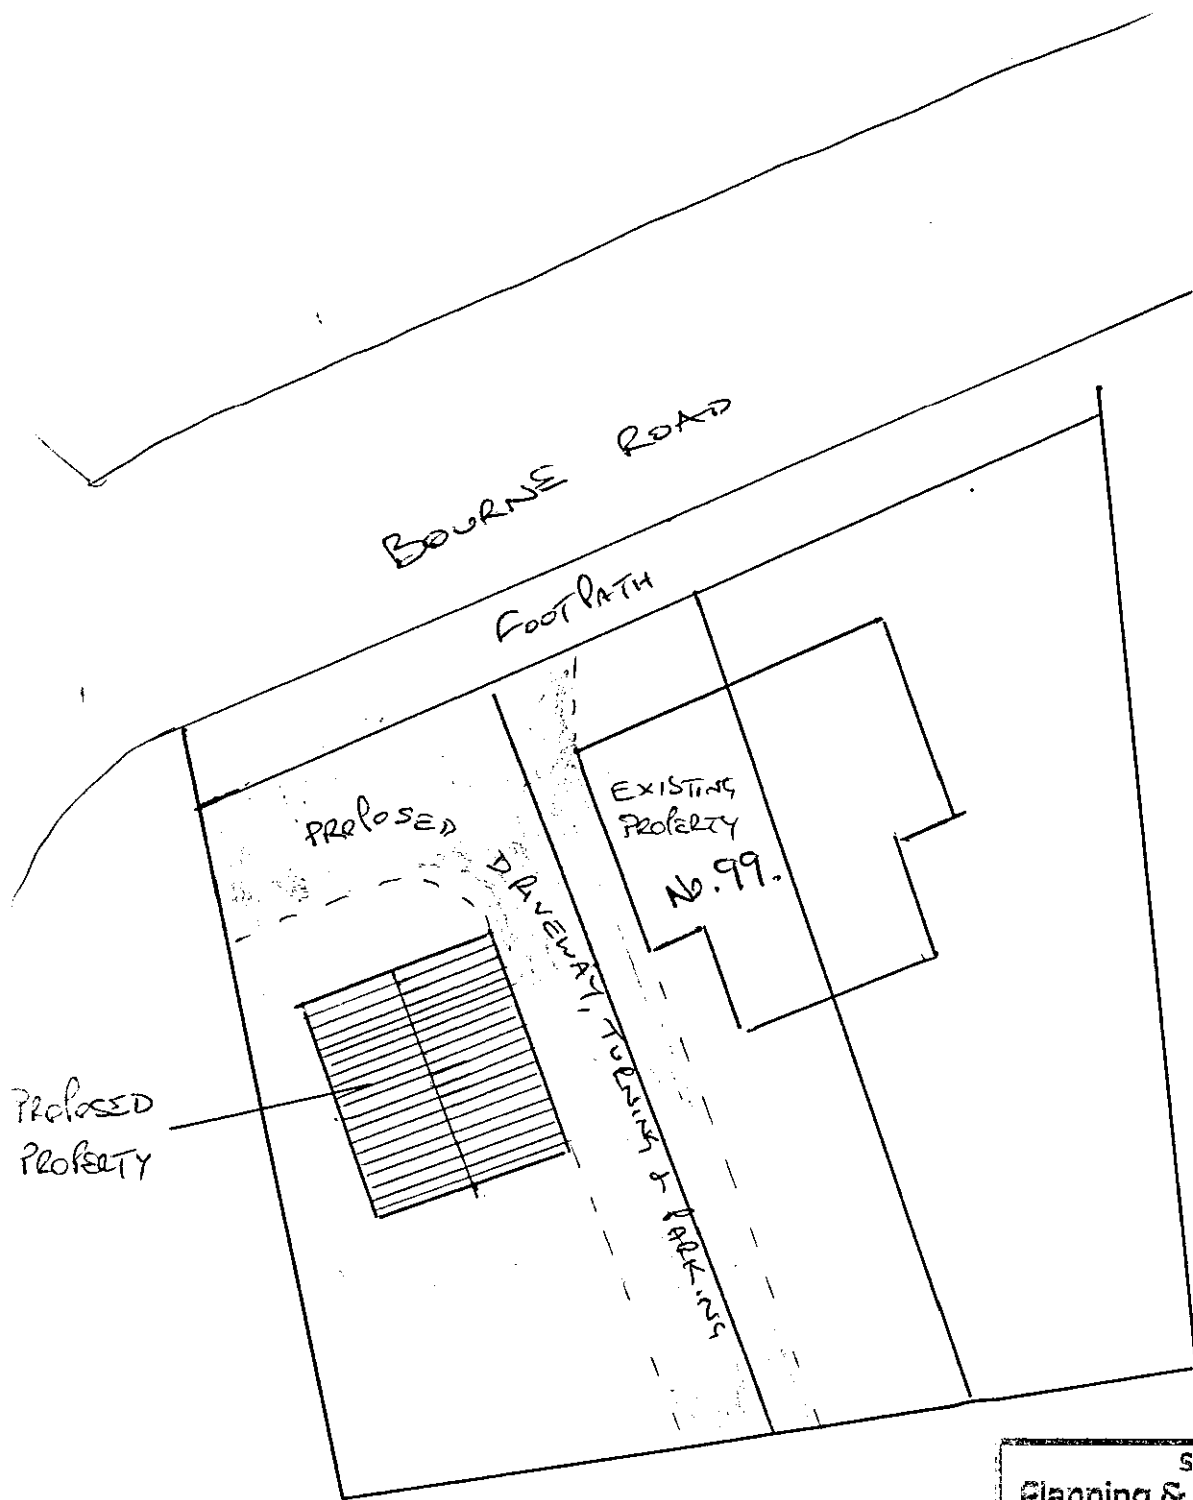

DETERMINE
PLAN

SHDC
Planning & Development
1367104
06 DEC 2004
Ref: 1607104

1:200

SHADED AREA - TURNING, PARKING & DRIVE.
(SHARED)

RE: 99 BOURNE RD, SLANDING.