
LINCOLNSHIRE : SOUTH HOLLAND

KEY MAP REFERENCE: TF2422NE

SCALE 1:1250 Enlarged from 1/2500


Produced by HMLR. Further reproduction in whole or in part is prohibited without the prior written permission of Ordnance Survey. Licence Number GD 272728.

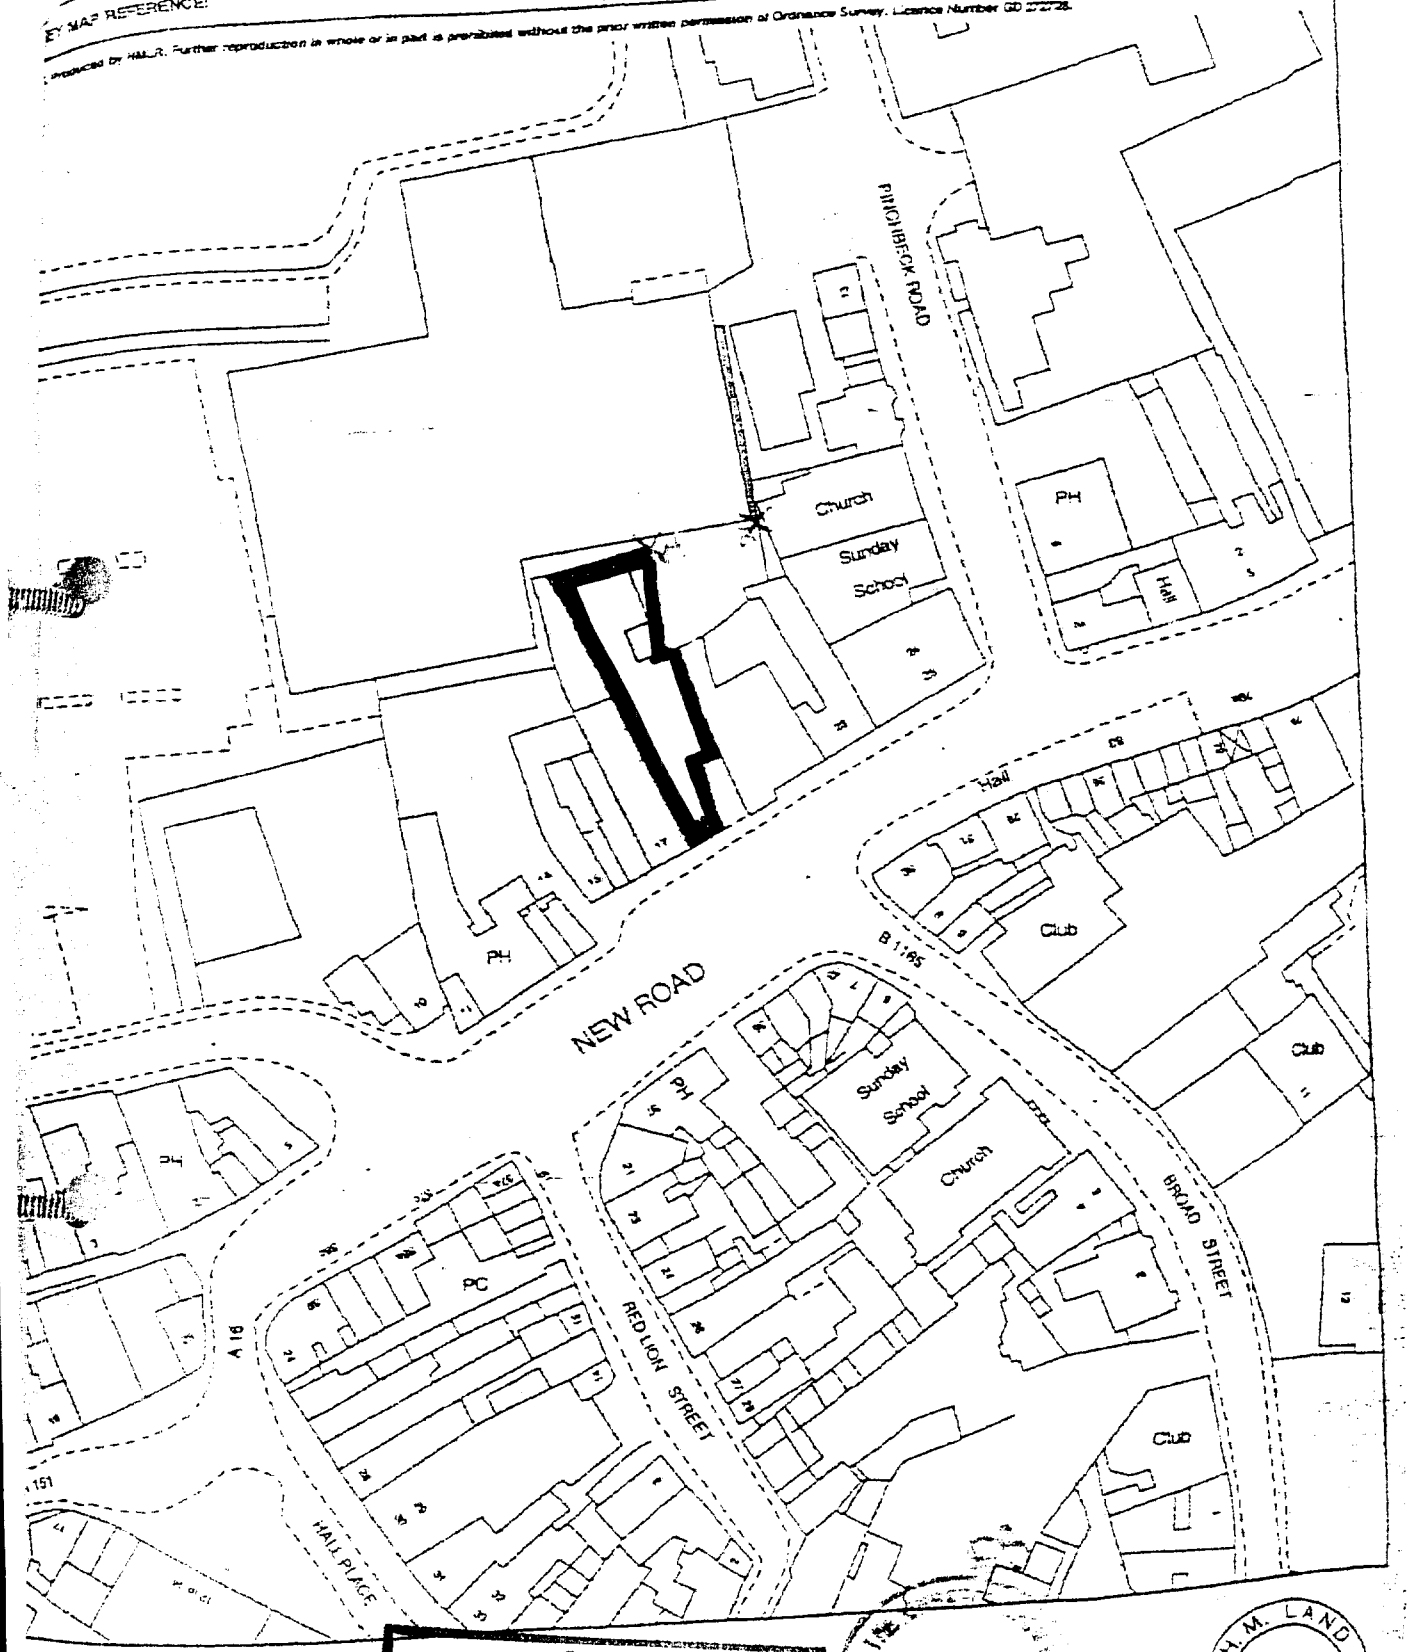


SHDC
Planning & Development
16 DEC 2002
1369/02

H.M. LAND REGISTRY
AS 10/2000


DETERMINED PLAN

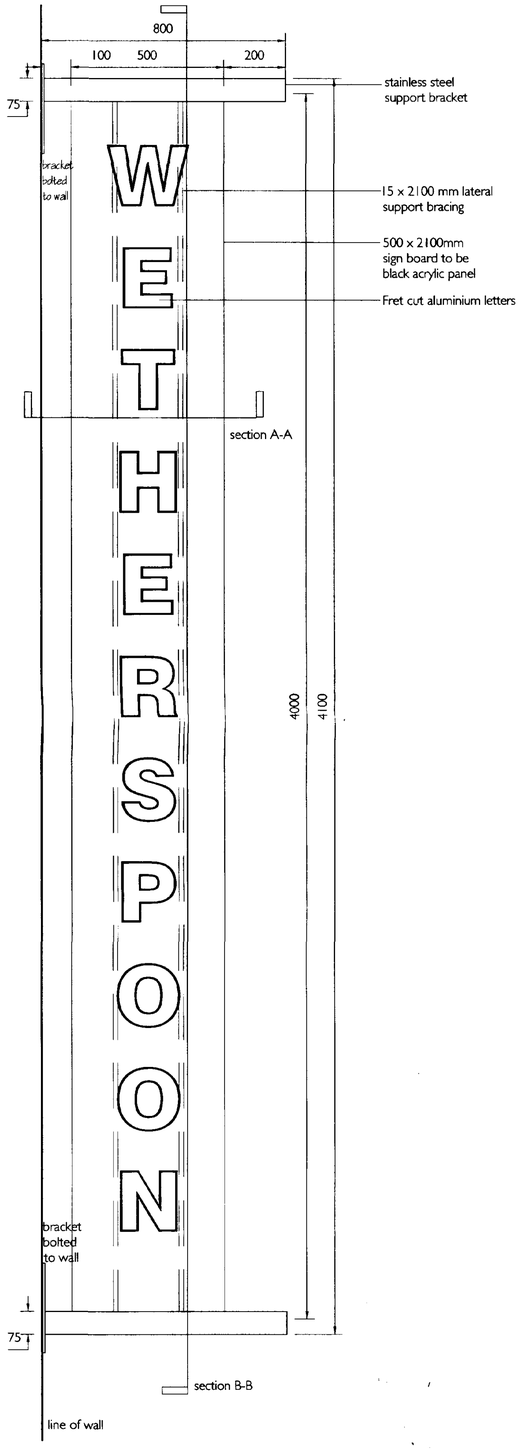


SIGN A
ELEVATION
scale 1 : 10

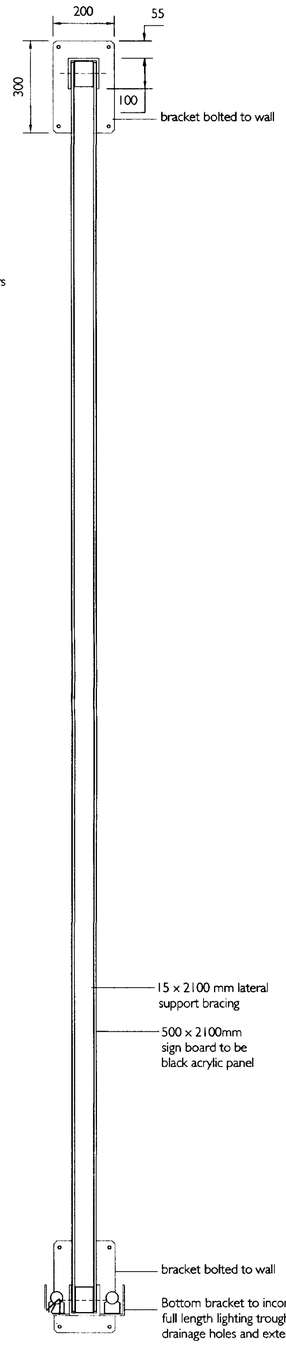

SECTION B-B
scale 1 : 10

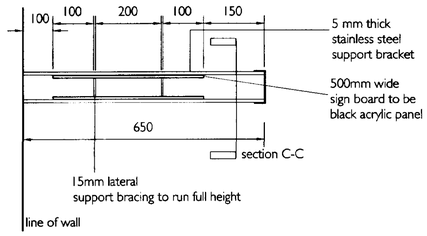

SECTION A-A
scale 1 : 10

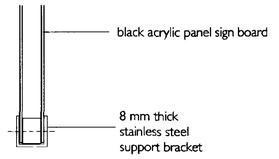

SECTION C-C
scale 1 : 5

NOTE:

All signage supplied and fitted by client direct subcontractor

DETERMINED PLAN

SHDC
Planning & Development
16 DEC 2002
Ref: 1369/02

Revisions.

lawrence tring
ARCHITECTS INTERIORS LANDSCAPES

THE SAIL LOFT LIMEHOUSE COURT 3-11 DOD STREET LONDON E14 7EQ
TELEPHONE +44(0) 20 7536 2100 FAX +44(0) 20 7538 4442
http://www.lawrencetring.co.uk
name@lawrencetring.co.uk

Project:
PROPOSED REAL ALE HOUSE AND WINE BAR
19 NEW ROAD
SPALDING
LINCOLNSHIRE

Client:
J.D.WETHERSPOON PLC,

Drawing:
Banner Signage


Scale: 1/10
Drawn by:
Date: SEPT 2002

Drg no:
2001/038-124

DO NOT SCALE FROM THIS DRAWING. ALL DIMENSIONS TO BE CHECKED ON SITE. REFER ANY DISCREPANCIES TO ARCHITECT. THIS DRAWING IS SUBJECT TO COPYRIGHT.

SHDC
Planning & Development
1 1 NOV 2004
Ref: 1369/02

A3

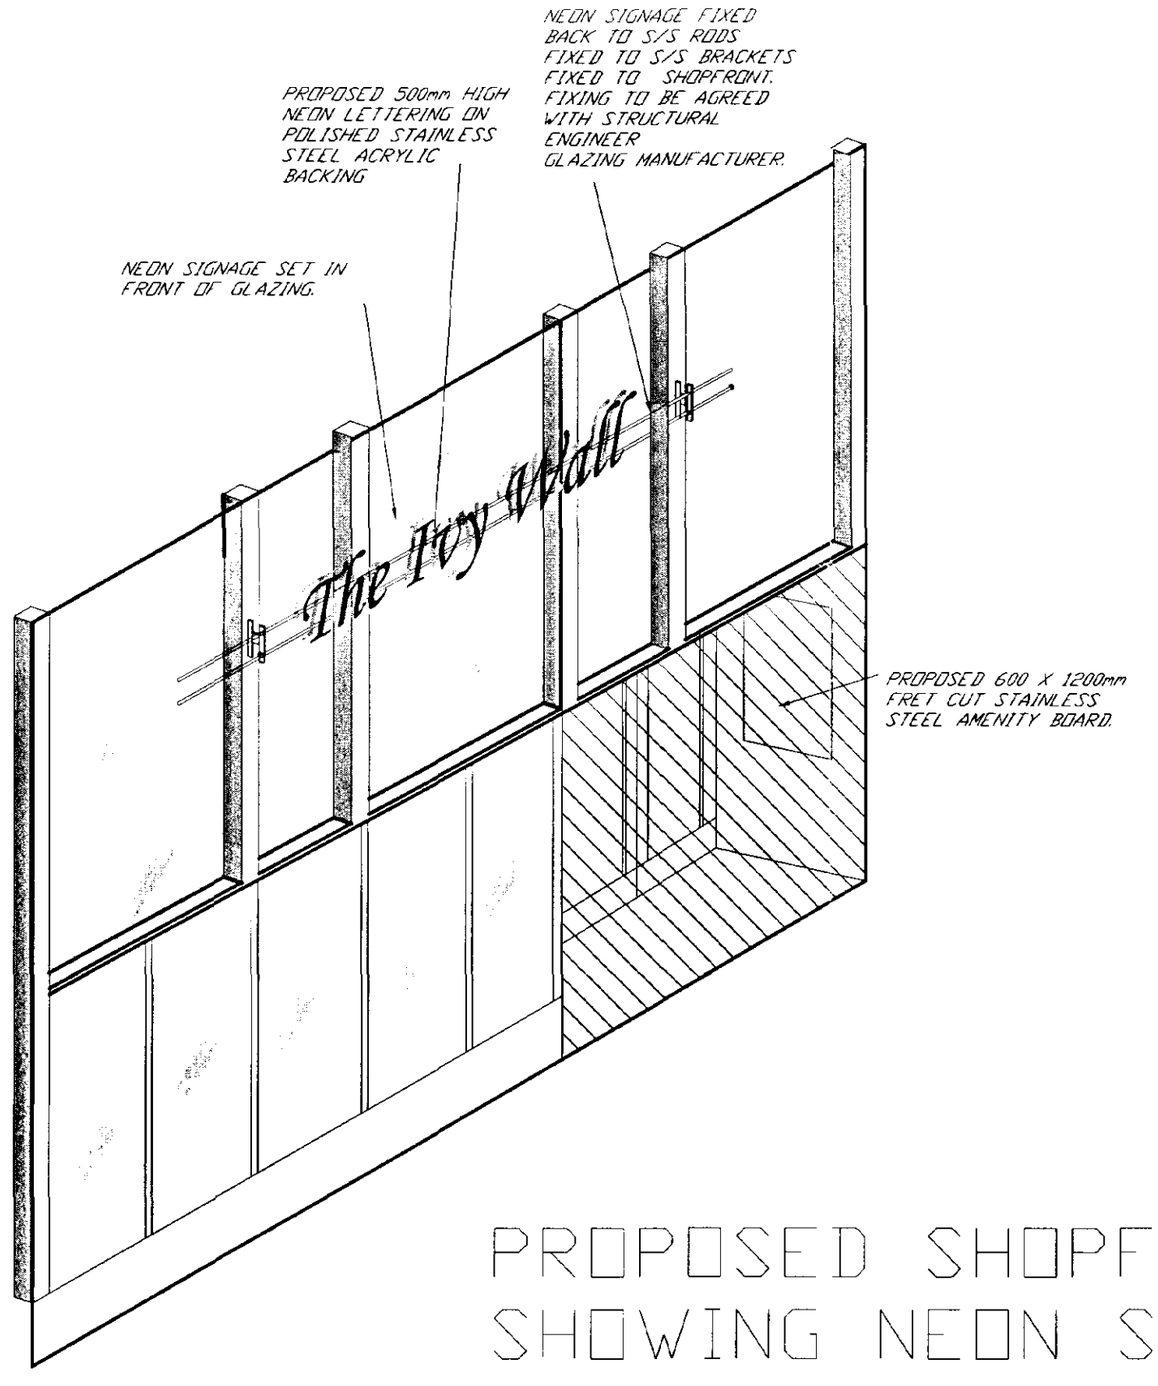

PROPOSED SHOPFRONT SHOWING NEON SIGNAGE

REV B REVISED SHOP FRONT SIGNAGE NOV 04

REV A REVISED SHOP FRONT SIGNAGE MARCH 03

lawrence beckingham field
LLP

ARCHITECTS INTERIORS LANDSCAPES
THE SAIL LOFT LIMEHOUSE COURT 3-11 DOD STREET LONDON E14 7EQ
TELEPHONE +44(0) 20 7538 2100 FAX +44(0) 20 7538 4442
http://www.lbfarchitects.co.uk
initial.surname@lbfarchitects.co.uk

Project:
PROPOSED REAL ALE HOUSE AND WINE BAR
19 NEW ROAD
SPALDING
LINCOLNSHIRE


Client:
J D WETHERSPOON PLC

Drawing:
NEON SIGNAGE DETAIL

Scale:	Drawn by:	Checked by:	Date:
1/50	MW		8/10/03

Drg no:
2001/038-125B

DO NOT SCALE FROM THIS DRAWING. ALL DIMENSIONS TO BE CHECKED ON SITE. REFER ANY DISCREPANCIES TO ARCHITECT. THIS DRAWING IS SUBJECT TO COPYRIGHT

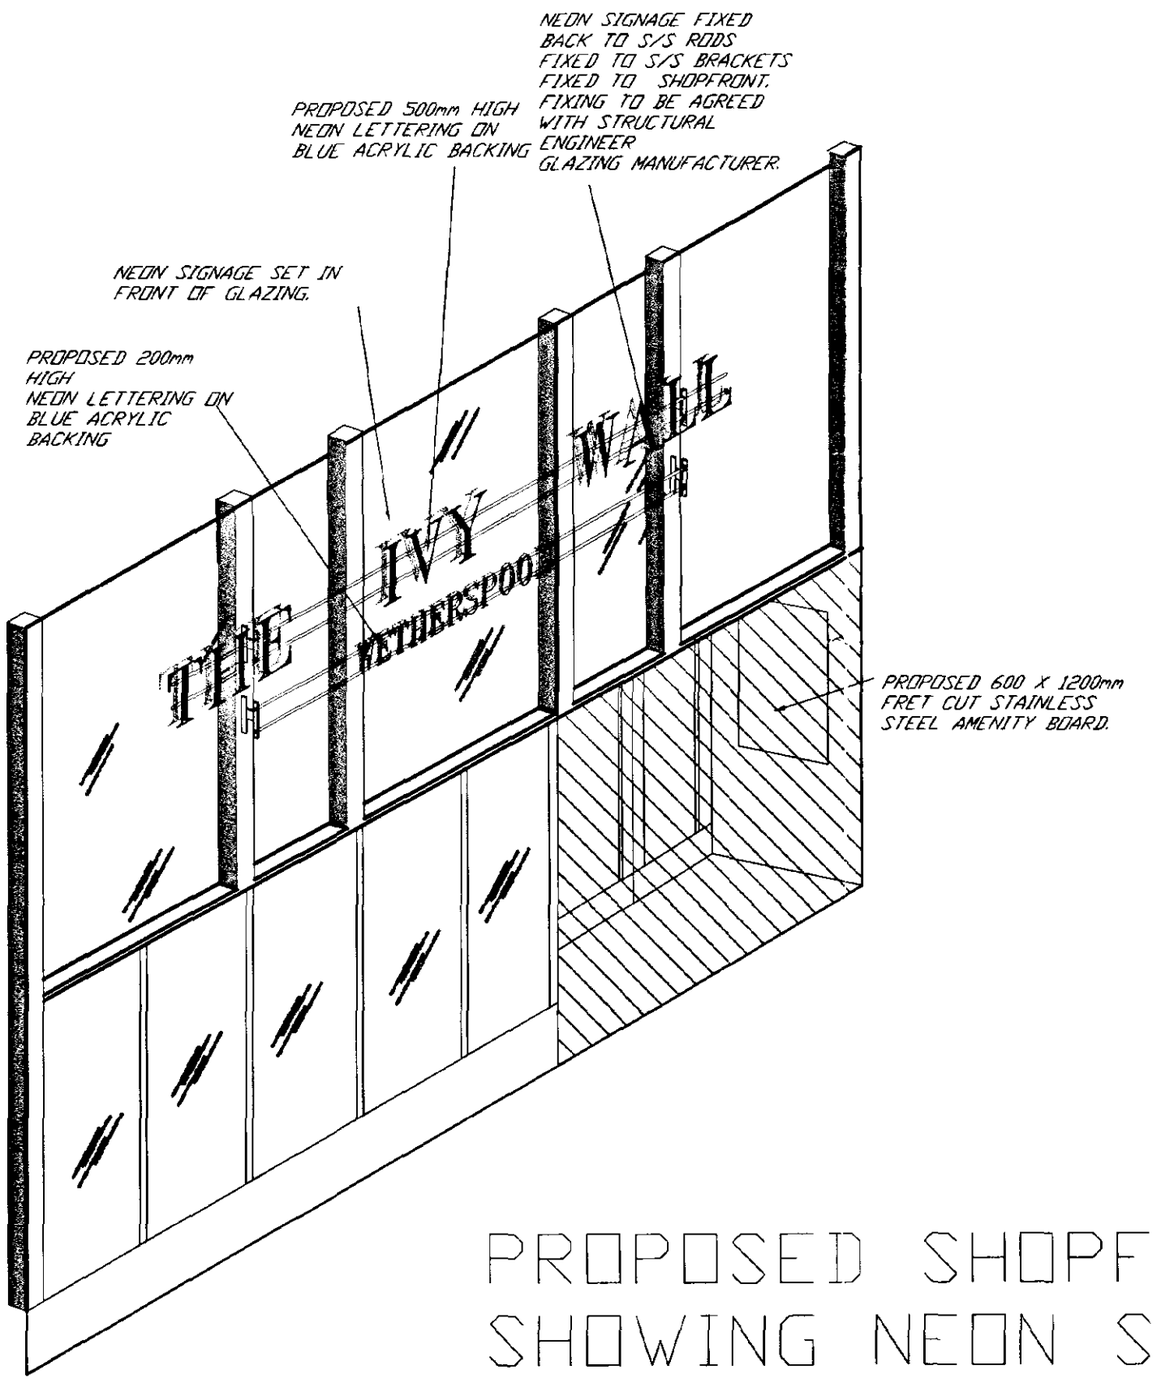

PROPOSED SHOPFRONT SHOWING NEON SIGNAGE

AMENDED PLANS

Plans ... 2003

Ref 1369/02

DETERMINED PLAN

REV A REVISED SHOP FRONT SIGNAGE MARCH 03

Revisions.

lawrence tring
ARCHITECTS INTERIORS LANDSCAPE
THE SAIL LOFT LIMEHOUSE COURT 3-11 DOD STREET LONDON E14 7E
TELEPHONE +44(0) 20 7536 2100 FAX +44(0) 20 7538 44
http://www.lawrencetring.co.
...@lawrencetring.co

Project:
PROPOSED REAL ALE HOUSE AND WINE BAR
19-20 NEW ROAD
SPALDING
LINCOLNSHIRE


Client:
J.D.WETHERSPOON PLC.

Drawing:
NEON SIGNAGE DETAIL


Scale:	Drawn by:	Date:
1/50	MW	Jan 2002

Drg no:
2001/038-125A

DO NOT SCALE FROM THIS DRAWING. ALL DIMENSIONS TO BE CHECKED ON SITE. REFER ANY DISCREPANCIES TO ARCHITECT. THIS DRAWING IS SUBJECT TO COPYRIGHT.

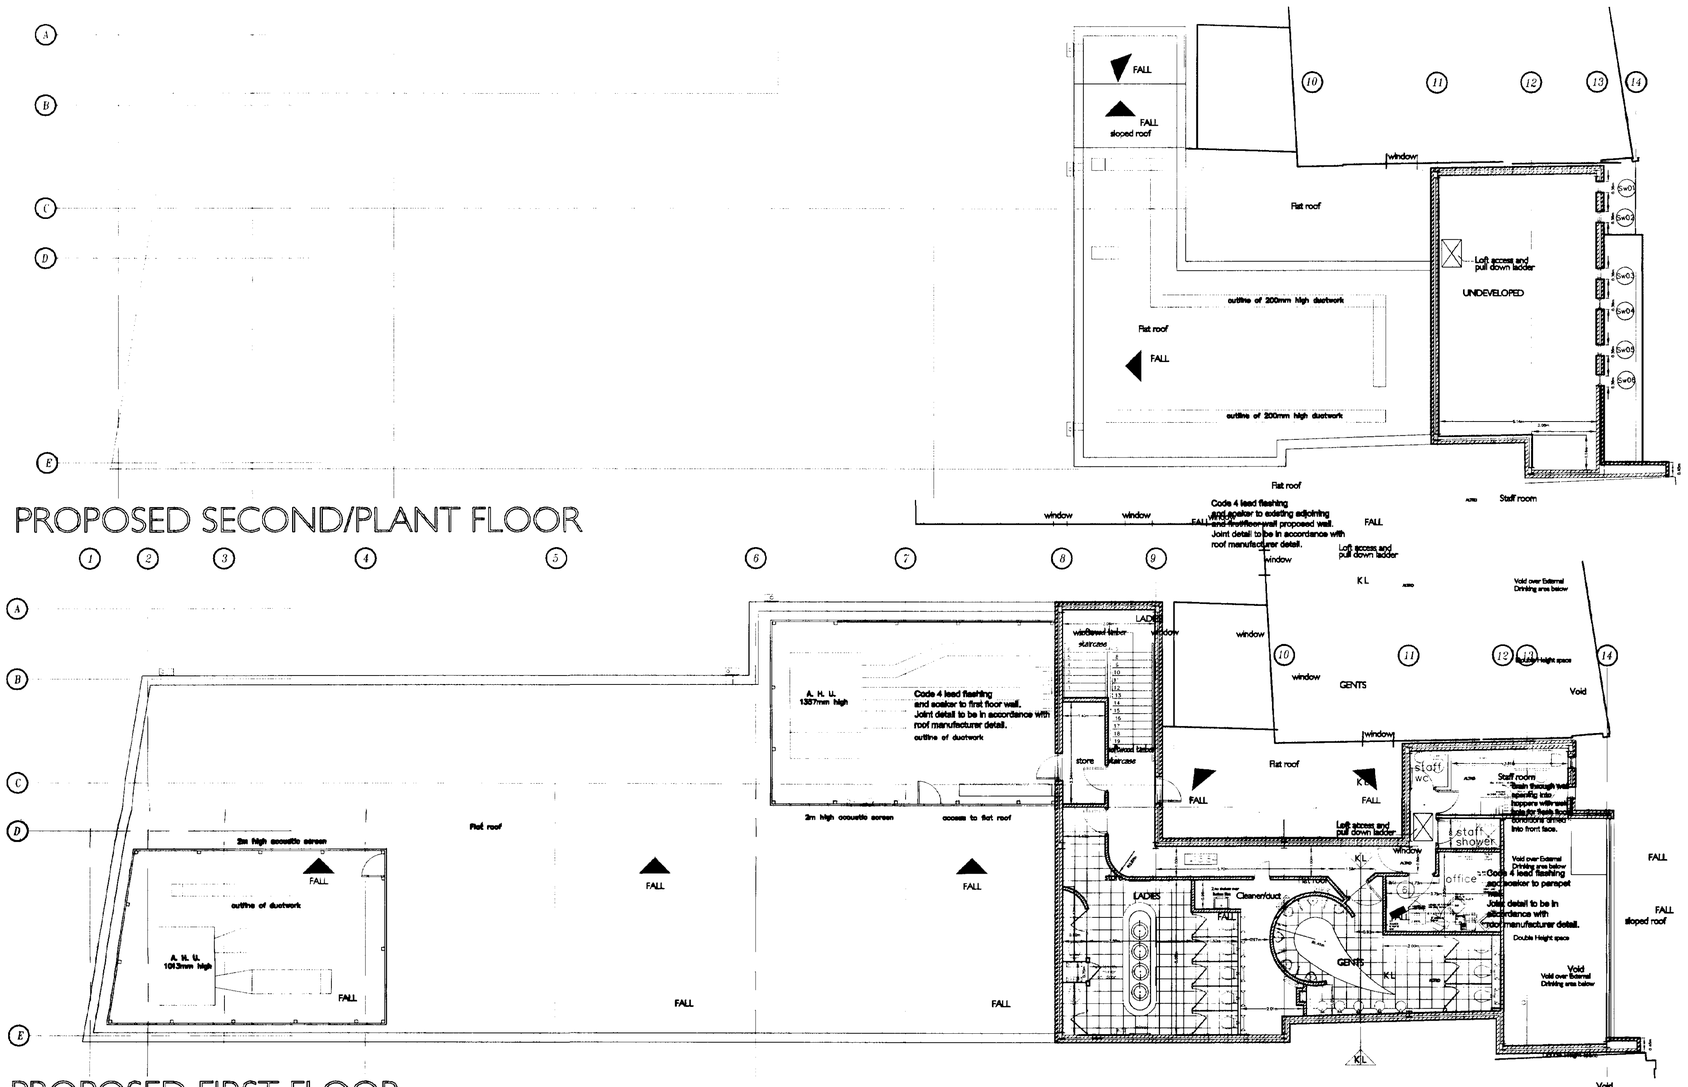

PROPOSED SECOND/PLANT FLOOR

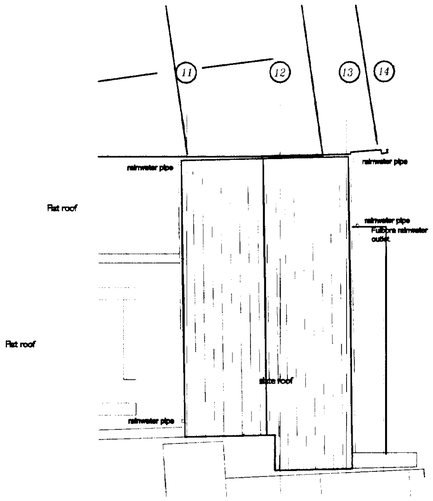

ROOF PLAN TO SECOND FLOOR

PROPOSED FIRST FLOOR

Total Gross Area	7701 sq ft
Basement	0 sq ft
Ground Floor	3379 sq ft
First Floor	0 sq ft
Total Customer Area	3379 sq ft
Seating (6.5 seats/100sq.ft.)	220
Kitchen	591 sq ft
Cooled Store	465 sq ft
Bottle Store(back fed)	158 sq ft
Garden	772 sq ft

DETERMINED PLAN

Ref.

30 DEC 2003

Ref 1369/02

REV O Brick wall added to church boundary MAY 03
REV N Revised as per cost saving MAR 03
REV M Revised as per cost saving FEB 03
REV L Access door from adjoining property added NOV 02
REV K revised awp positions OCT 02
REV J levels added , flooring revised OCT 02
REV H Revised floor tiling, payphone position ,drinks shelf OCT 02
REV G Revised grids, steelwork added OCT 02
REV F Cooled store & bottle store revised OCT 02
REV E Back of house revised SEPT 02
REV C Back of house revised SEPT 02
REV B Proposed shower rooms ,roof plans shown JUNE 02

lawrence tring
ARCHITECTS INTERIORS LANDSCAPES
THE SAIL LOFT LIMEHOUSE COURT 3-11 DOD STREET LONDON E14 7EQ
TELEPHONE +44(0) 20 7536 2100 FAX +44(0) 20 7538 4442
http//www.lawrencetring.co.uk
name@lawrencetring.co.uk


Project:
PROPOSED REAL ALE HOUSE AND WINE BAR
18-19 NEW ROAD
SPALDING
LINCOLNSHIRE PE11 1DQ

Client:
J.D.WETHERSPOON PLC.

Drawing:
PROPOSED FLOOR PLANS

Scale:	Drawn by:	Checked by:	Date:
1:100	MW		10.02


Drg no:
2001/038-02 REV O

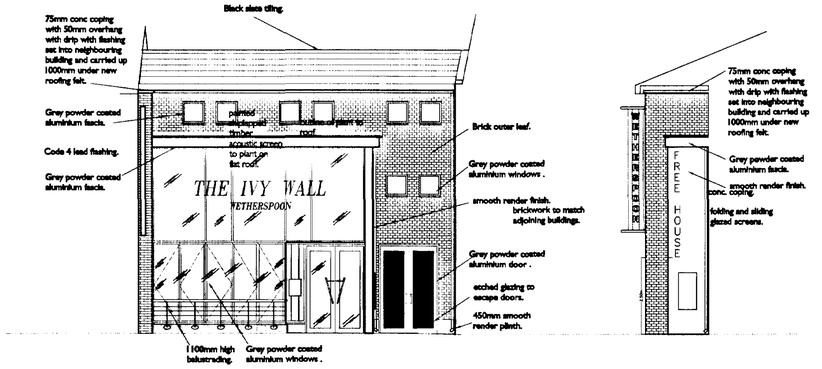


PROPOSED FRONT ELEVATION

SIDE RETURN

upvc windows. dark grey

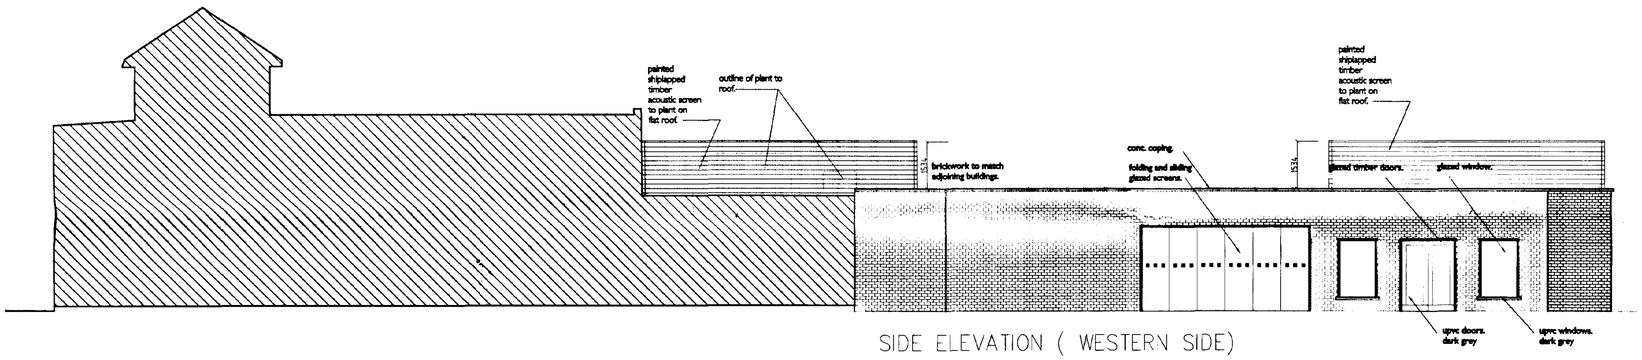

SIDE ELEVATION (WESTERN SIDE)

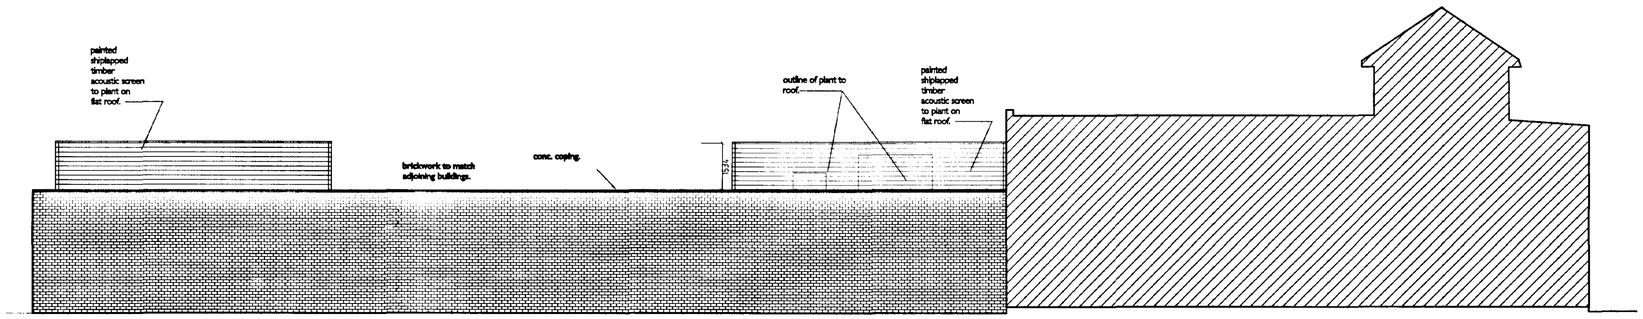

SIDE ELEVATION (WESTERN SIDE)

DETERMINED PLAN

Ref.

30 DEC 2003

Ref: 1369/02

REV G Revised front elevation APR 03
REV F Revised front elevation MAR 03
REV E Revised front elevation FEB 03

lawrence tring
ARCHITECTS INTERIORS LANDSCAPES
THE SAIL LOFT LIMEHOUSE COURT 3-11 DOD STREET LONDON E14 7EQ
TELEPHONE ++44(0) 20 7536 2100 FAX ++44(0) 20 7538 4442
http://www.lawrencetring.co.uk
name@lawrencetring.co.uk


Project:
PROPOSED REAL ALE HOUSE AND WINE BAR
18-19 NEW ROAD
SPALDING
LINCOLNSHIRE PE11 1DQ

Client:
J.D.WETHERSPOON PLC.

Drawing:
PROPOSED EXTERNAL ELEVATIONS

Scale:	Drawn by:	Checked by:	Date:
1:100	MW		10.02

Drg no:
2001/038-10G

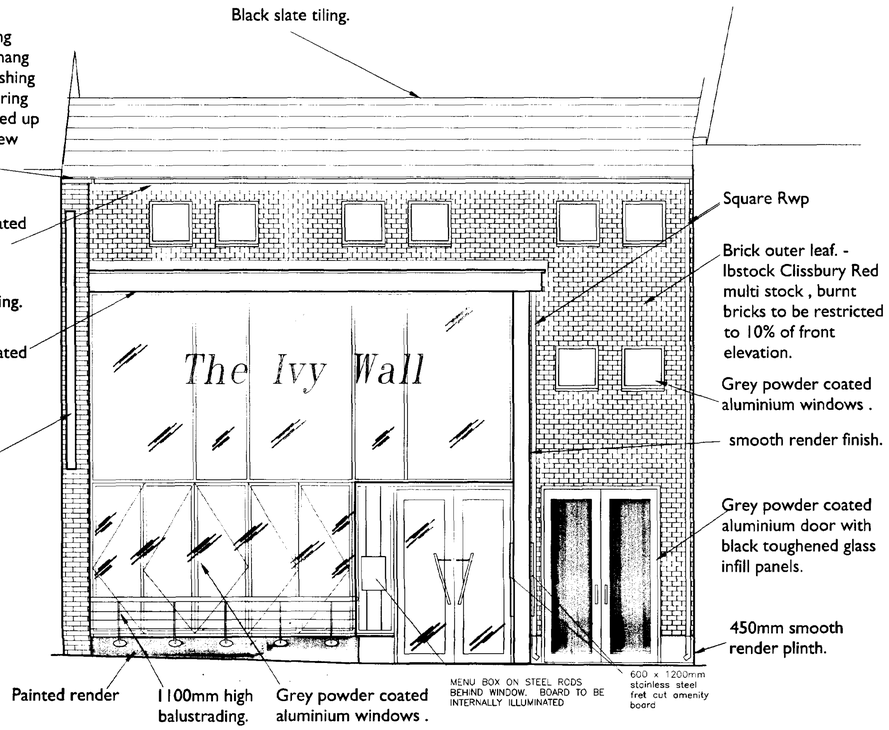

PROPOSED FRONT ELEVATION

SIDE RETURN

R

Elevation type 1
170mm High
uppercase halo
illuminated polished
s/s. letters 60mm
deep.with powder
coated returns.

SHDC
Planning & Development
11 NOV 2004
Ref: 1366/02

AMENDED PLAN
Ref. A3

REV B REVISED SIGNSAGE DETAILS OCT 04
REV A REVISED SIGNSGE DETAILS MARCH 03

lawrence beckingham field
LLP
ARCHITECTS INTERIORS LANDSCAPES
THE SAIL LOFT LIMEHOUSE COURT 311 DOD STREET LONDON E14 7EQ
TELEPHONE +44(0) 20 7536 2100 FAX +44(0) 20 7538 4442
http://www.lbfarchitects.co.uk
initial.surname@lbfarchitects.co.uk

Project:
PROPOSED REAL ALE HOUSE AND WINE BAR
19 NEW ROAD
SPALDING
LINCOLNSHIRE

Client:
J D WETHERSPOON PLC

Drawing:
PROPOSED EXTERNAL ELEVATION
WITH EXTERNAL SIGNAGE

Scale:	Drawn by:	Checked by:	Date:
1/50	MW		8/10/03

Drg no:
2001/038-110B