

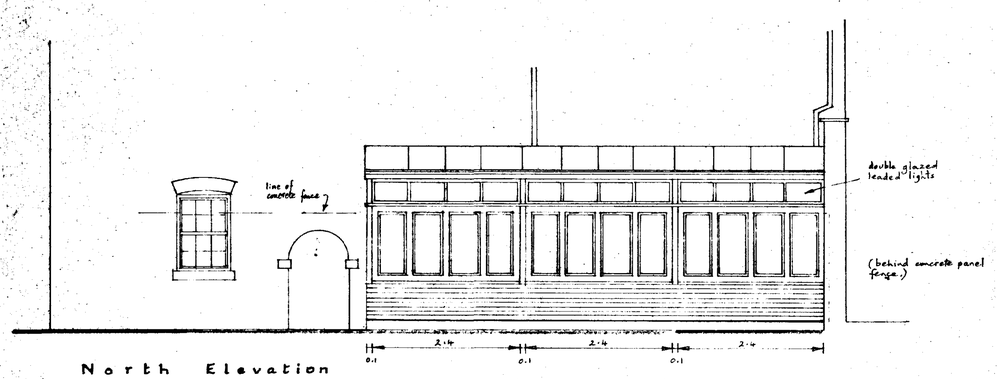



North Elevation

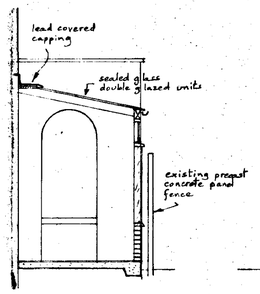


Cross Section

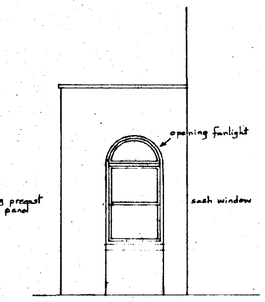


West Elevation

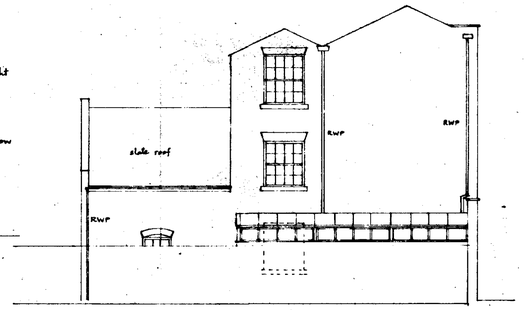


North Elevation as proposed

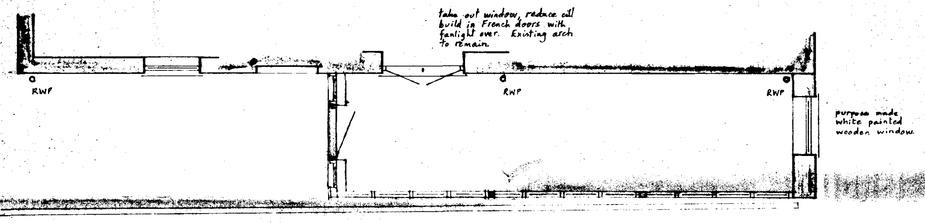

Floor Plan as Proposed

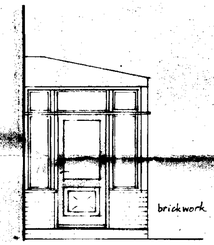


East Elevation

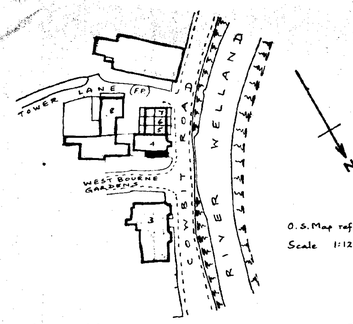


O.S. Map ref TF2422
Scale 1:1250

Location

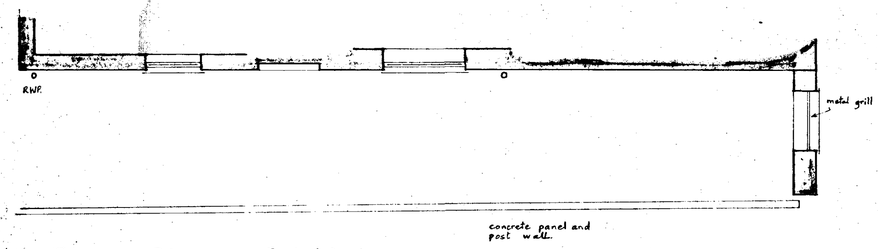

Floor Plan as Existing

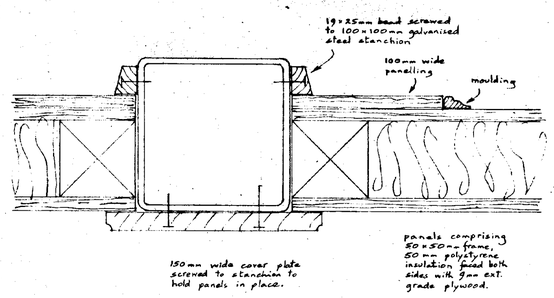

½ full size post detail

AMENDED PLAN
Ref. A2


SHDC
Planning & Development
25 JUN 2003
Ref 1377/02

Mr. and Mrs. R. G. Sharman
"Langton House", Cowbit Road,
Spalding.


Proposed Conservatory

Written dimensions to be used in preference to scaled, and all measurements to be verified by checking on site.	Scale 1:100 & 1:50
Local Authority Ref. Planning H16/1292/1377/02 Building Regulations N/A	Drawing No. 221125 KB
	Date Nov. 2002


A. ROFFE
BUILDING DESIGN & PLANS
1, Green Lane,
SPALDING, Lincs. PE11 2YB
Tel: 01775-723 680

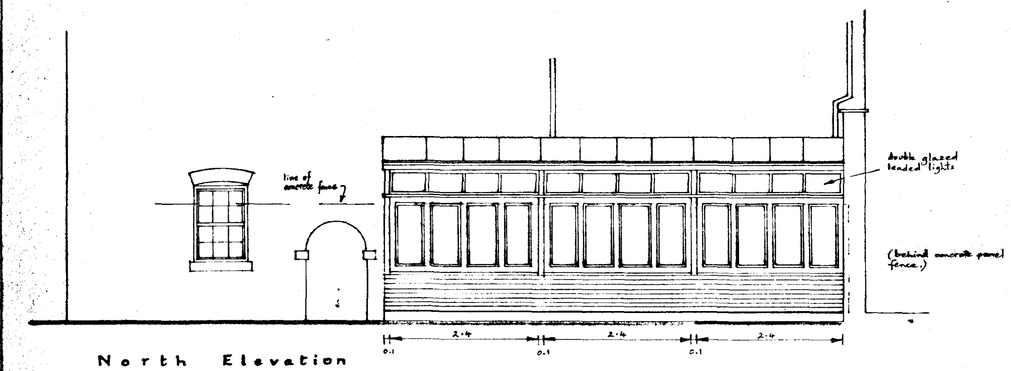


North Elevation

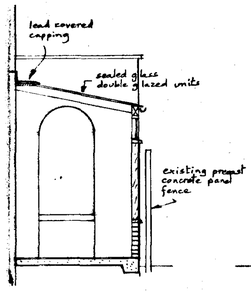


Cross Section

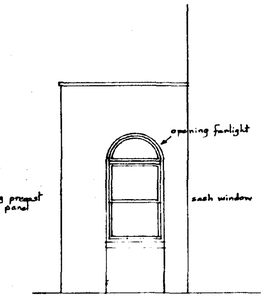


West Elevation

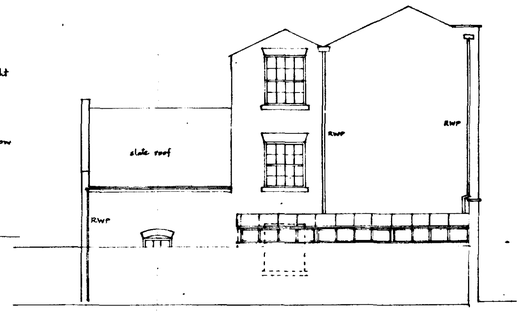


North Elevation as proposed

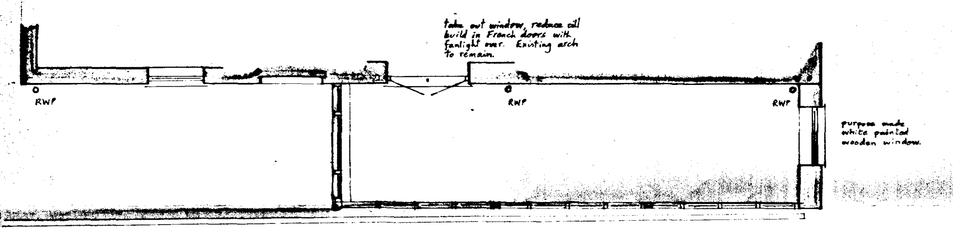

Floor Plan as Proposed

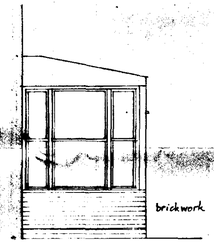

East Elevation

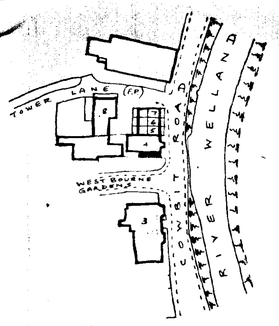


Location

AMENDED PL...
Ref.


DETERMINED PLAN

SHDC
Planning & Development
24 MAR 2003
1377/02
Ref

O.S. Map
Scale 1:1250

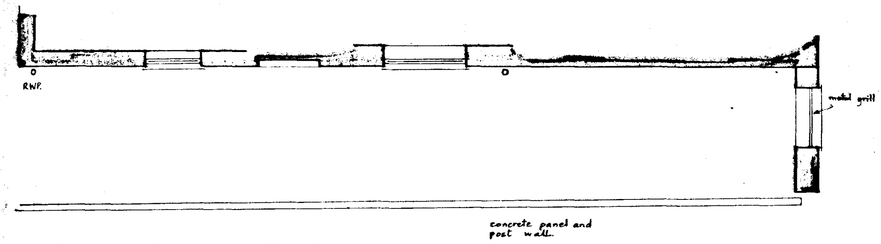

Floor Plan as Existing

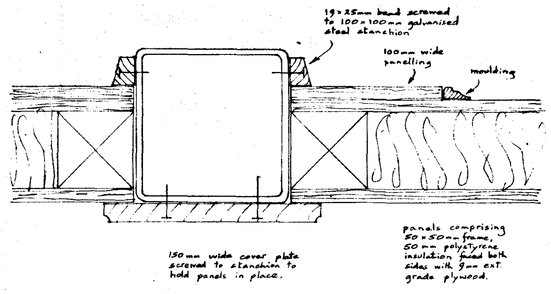

½ full size post detail

MR. and MRS. R. G. SHARMAN
"LANGTON HOUSE", COWBIT ROAD,
SPALDING.

Proposed Conservatory

Written dimensions to be used in preference to scaled, and all measurements to be verified by checking on site.	Scale 1:100 & 1:50
Local Authority Ref. Planning H16/1292/1377/02. Building Regulations N/A	Drawing No. 221125 A
	Date Nov. 2002

A. ROFFE
BUILDING DESIGN & PLANS
1, Green Lane,
SPALDING, Lincs. PE11 2YB
Tel: 01775-723 680