NO DIMENSIONS TO BE SCALED FROM THIS DRAWING, ALL DIMENSIONS TO BE CHECKED ON SITE. ANY DISCREPANCIES WITH THE DRAWINGS TO BE REPORTED AND CLARIFIED PRIOR TO COMMENCING WORKS ON SITE, IF IN DOUBT – ASK. THIS DRAWING IS COPYRIGHT.

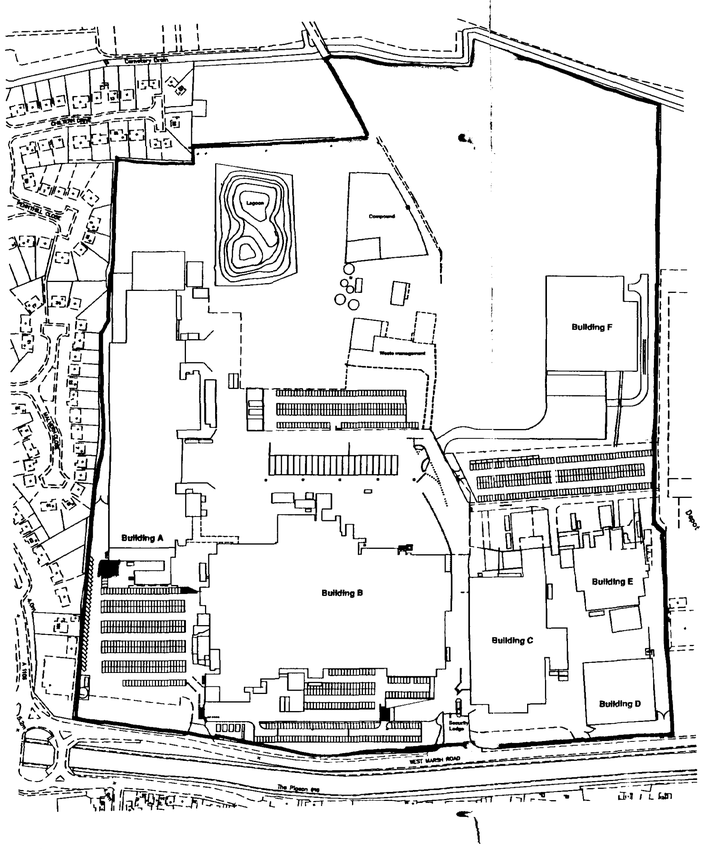

Site Plan
Scale 1:2500

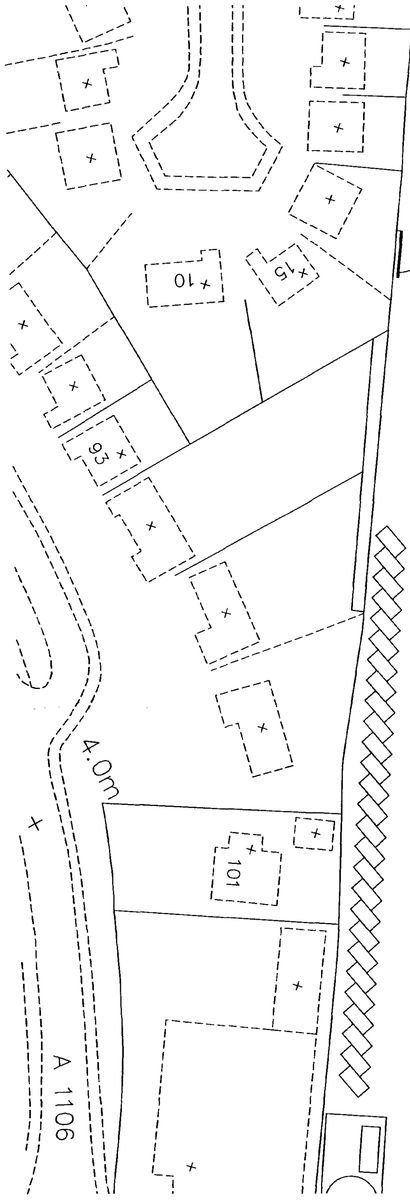

Location Plan
Scale 1:500

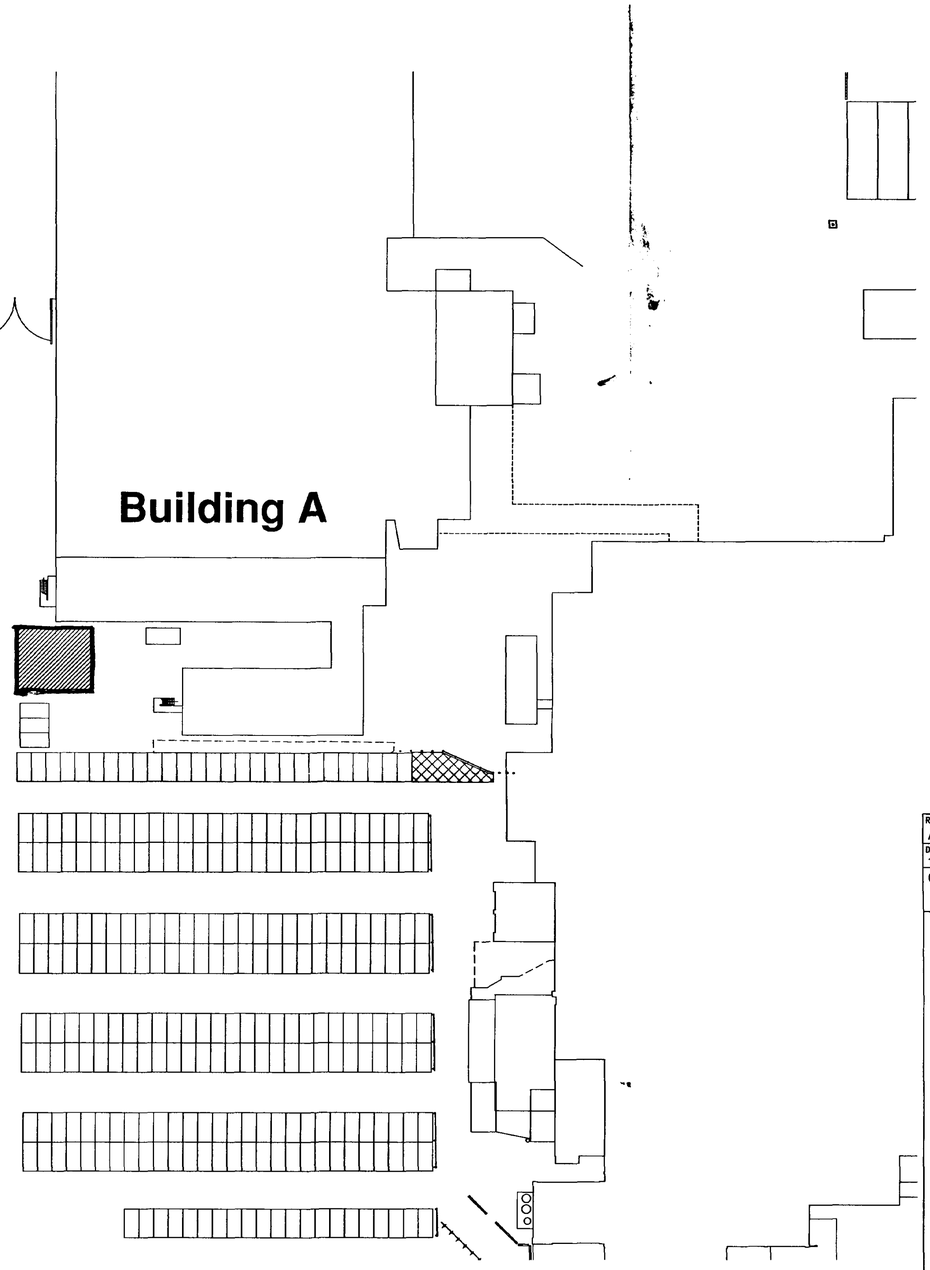

Rev.	Description
A	Changes made to scale
Date 14.12.02	
Checked by:	Date checked:

CORPORATE ARCHITECTURE Ltd

CLIENT

Geest U.k Ltd
West Marsh Road
Spalding
Lincs

SHDC
Planning & Development
17 DEC 2002
1379/02

TITLE

Project IT
Project No. 2000.CFL.02

DETERMINED PLAN

Feasibility option
Proposed plan

DATE	SCALE
09.03.02	Var
DRAWING NO.	ISSUE NO.
2000/CFL/02/001	A

CORPORATE ARCHITECTURE LIMITED
CHARTERED ARCHITECTS
35 Leicester Road, Ibstock, Leicester, LE6 1GR
Tel: 0116 278 9257 Fax: 0116 278 9259